



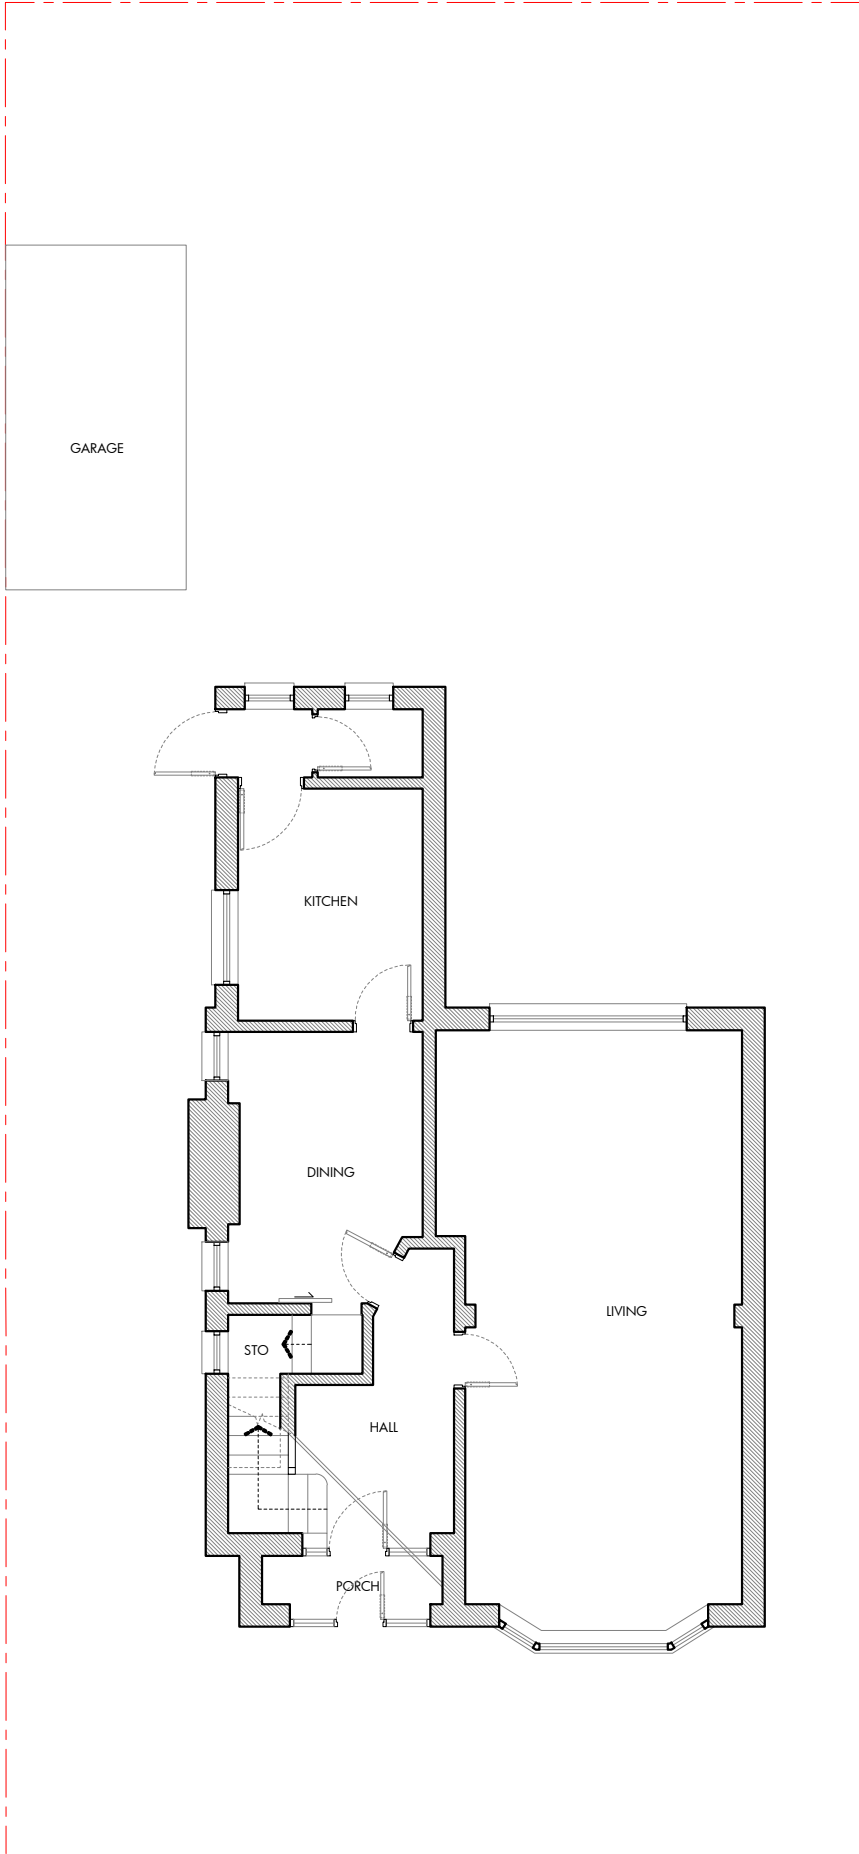

EXISTING GROUND FLOOR PLAN
1:100 @ A3

A horizontal scale bar with markings at 0m, 1m, 3m, and 5m.

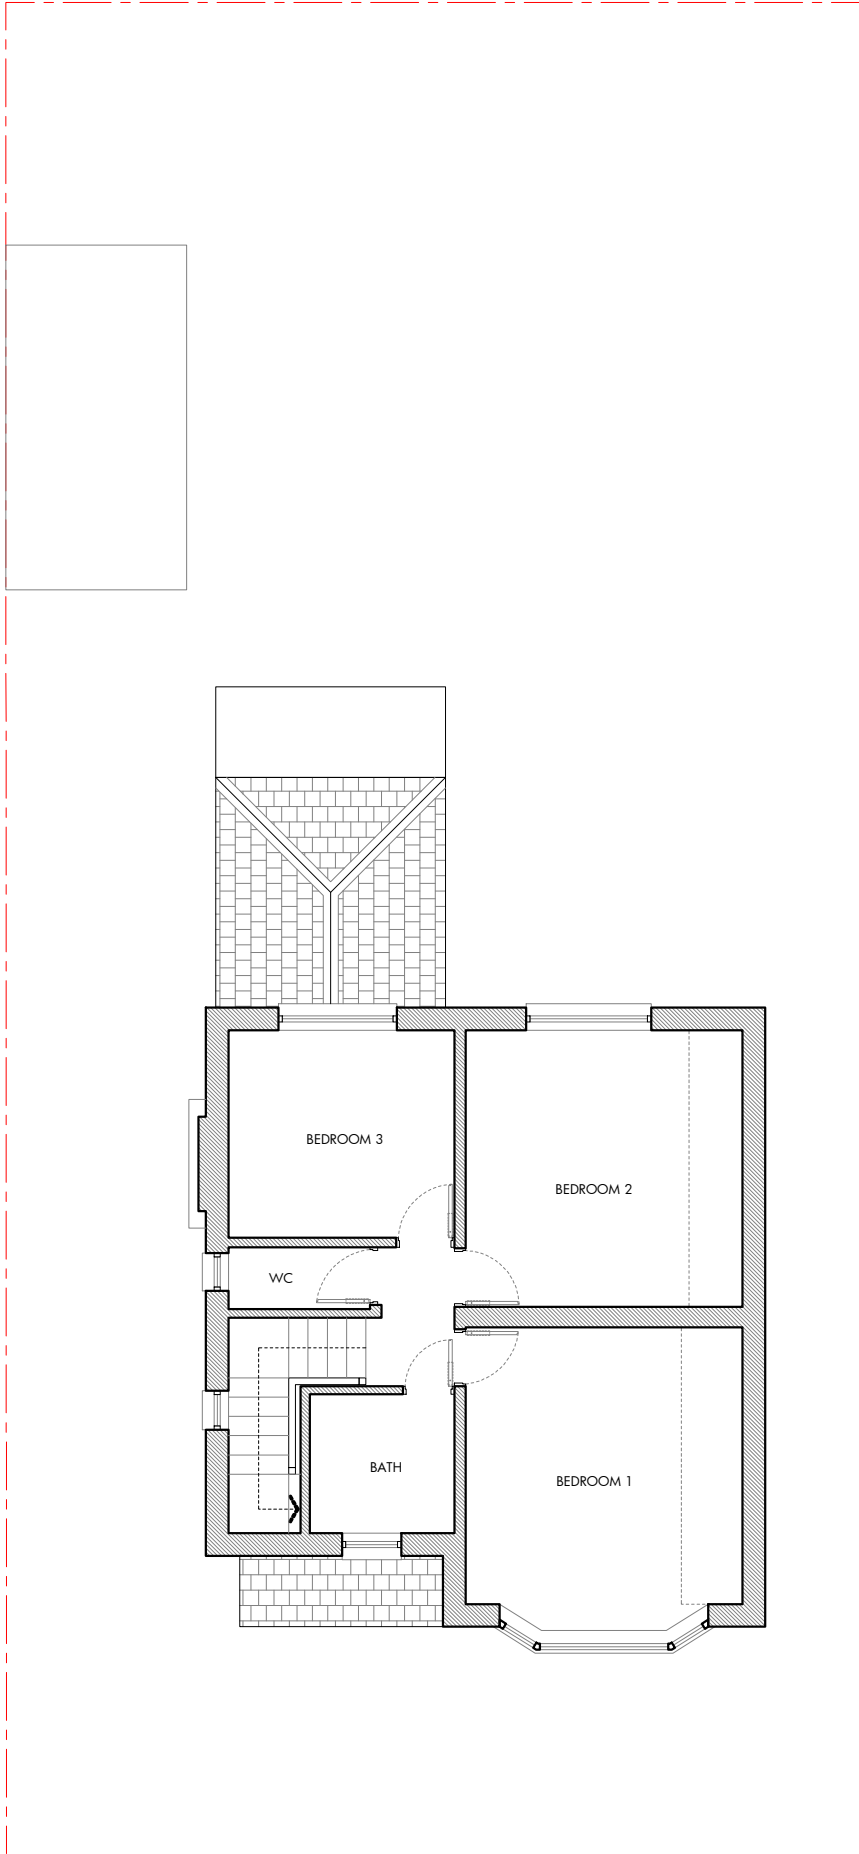

EXISTING FIRST FLOOR PLAN
1:100 @ A3

Dimensioning
Figured dimensions only to be taken from these designs and drawings. Work to annotated dimensions only. All dimensions to be checked on site. Architectural designers to be informed immediately of any discrepancies before work proceeds. Drawings are to be read in conjunction with relevant specifications, structural engineers and service engineers' drawings.

Rev	Date	Description
-	19/09/24	Issued to client for comments

S A L E E M
ARCHITECTS

Architecture | Masterplanning | Graphics

CLIENT:
Homeowner

PROJECT:
2 Windsor Rd
Prestwich,
M25 0DZ

TITLE:
Existing Plans

SCALE:
1:100 @ A3

DRAWING NO.
Sheet 2

REV:
DATE:
September 2024