



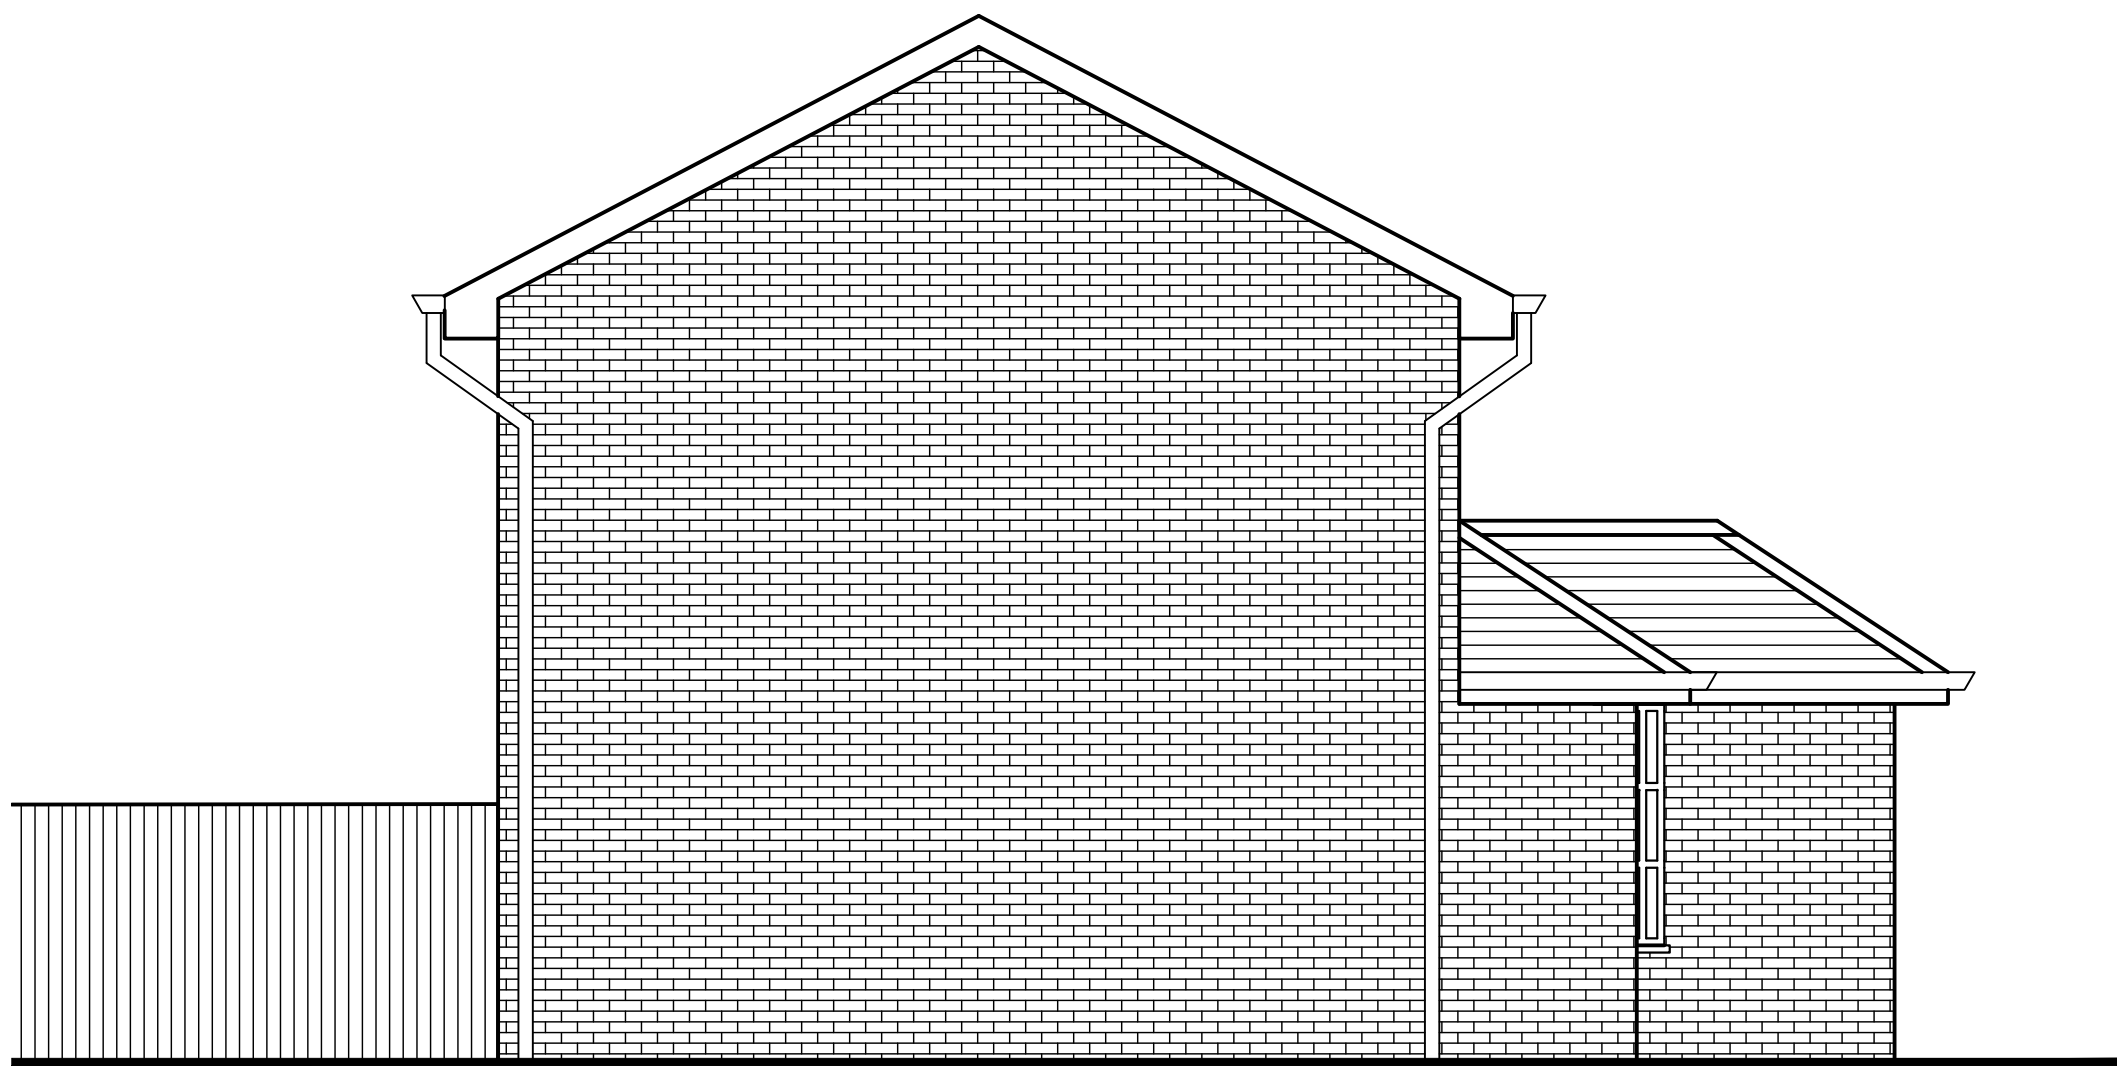

SIDE ELEVATION 1

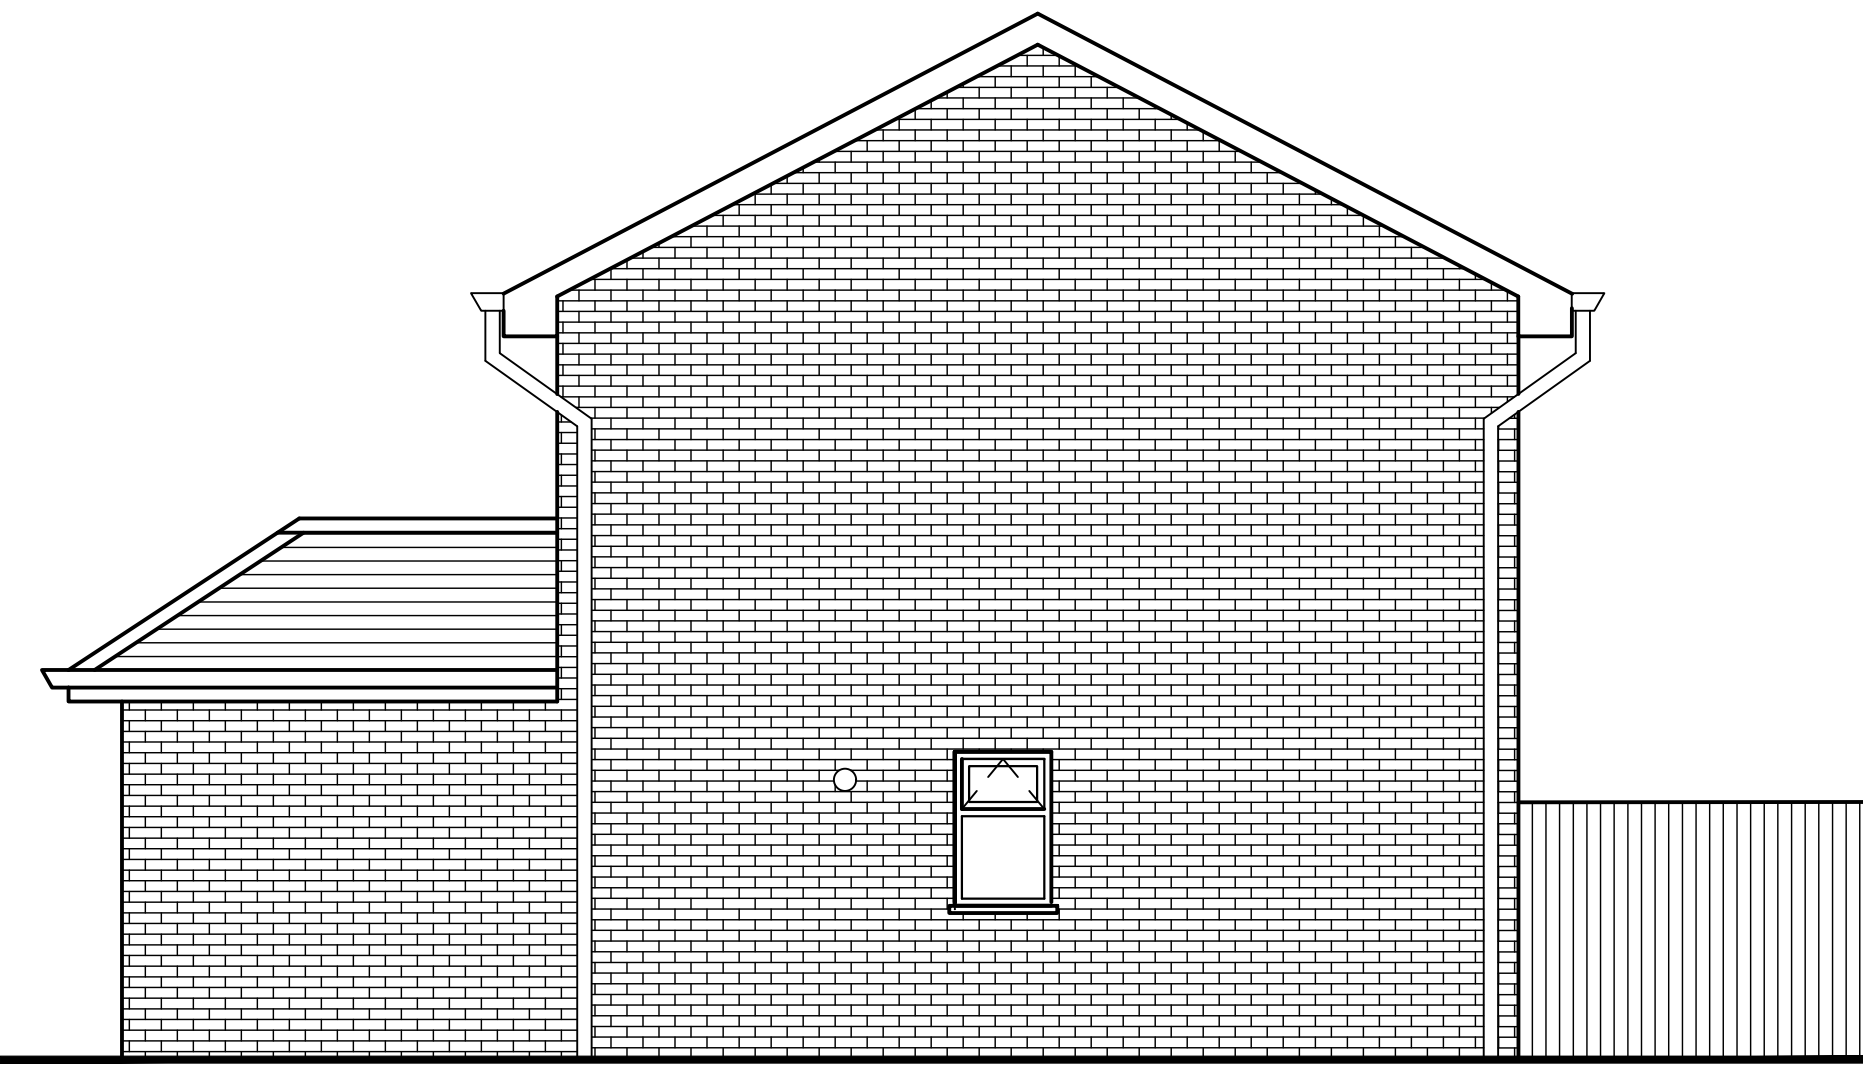

SIDE ELEVATION 2



REAR ELEVATION

Copyright of this drawing is vested in BM Architectural and it must not be copied or reproduced without written consent. Figures dimensions only are to be taken from this drawing. DO NOT SCALE. OFF THIS DRAWING ... IF IN DOUBT ASK.
All contractors must visit the site and be responsible for taking and checking all dimensions relative to their work. BM Architectural are to be advised of any variation between drawings and site conditions.
Electronic Aural Drawings issued as 'read only' and should not be interpreted for measurement. All dimensions and levels should be 'read only' from those values stated in text on the drawings.

KEY PLAN

REV: DATE: DETAILS:

BM ARCHITECTURAL DESIGNS
APARTMENT 8,
224 GREAT CLOWES STREET,
SALFORD M7 2ZS
Email: benjamin.maguire10@gmail.com

PROJECT: NEW REAR EXTENSION AT 3 KIMBLE
CLOSE, GREENMOUNT, BURY BL8 4QQ

TITLE: EXISTING LAYOUT- ELEVATIONS

CLIENT: MR. HOWARD HULME

SCALE: 1:50 @A1 DATE: 02/ 2022 DRAWN: BM

STATUS: PLANNING

DRAWING NO: BM/0222/KIM/PL2 REV: