
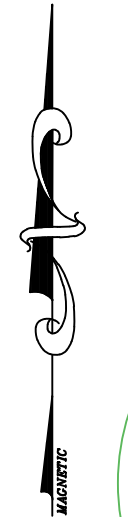


ORDNANCE SURVEY MAPPING FOR THE DEVELOPED
CURTILAGE OF FORMER AINSWORTH NURSING HOME~

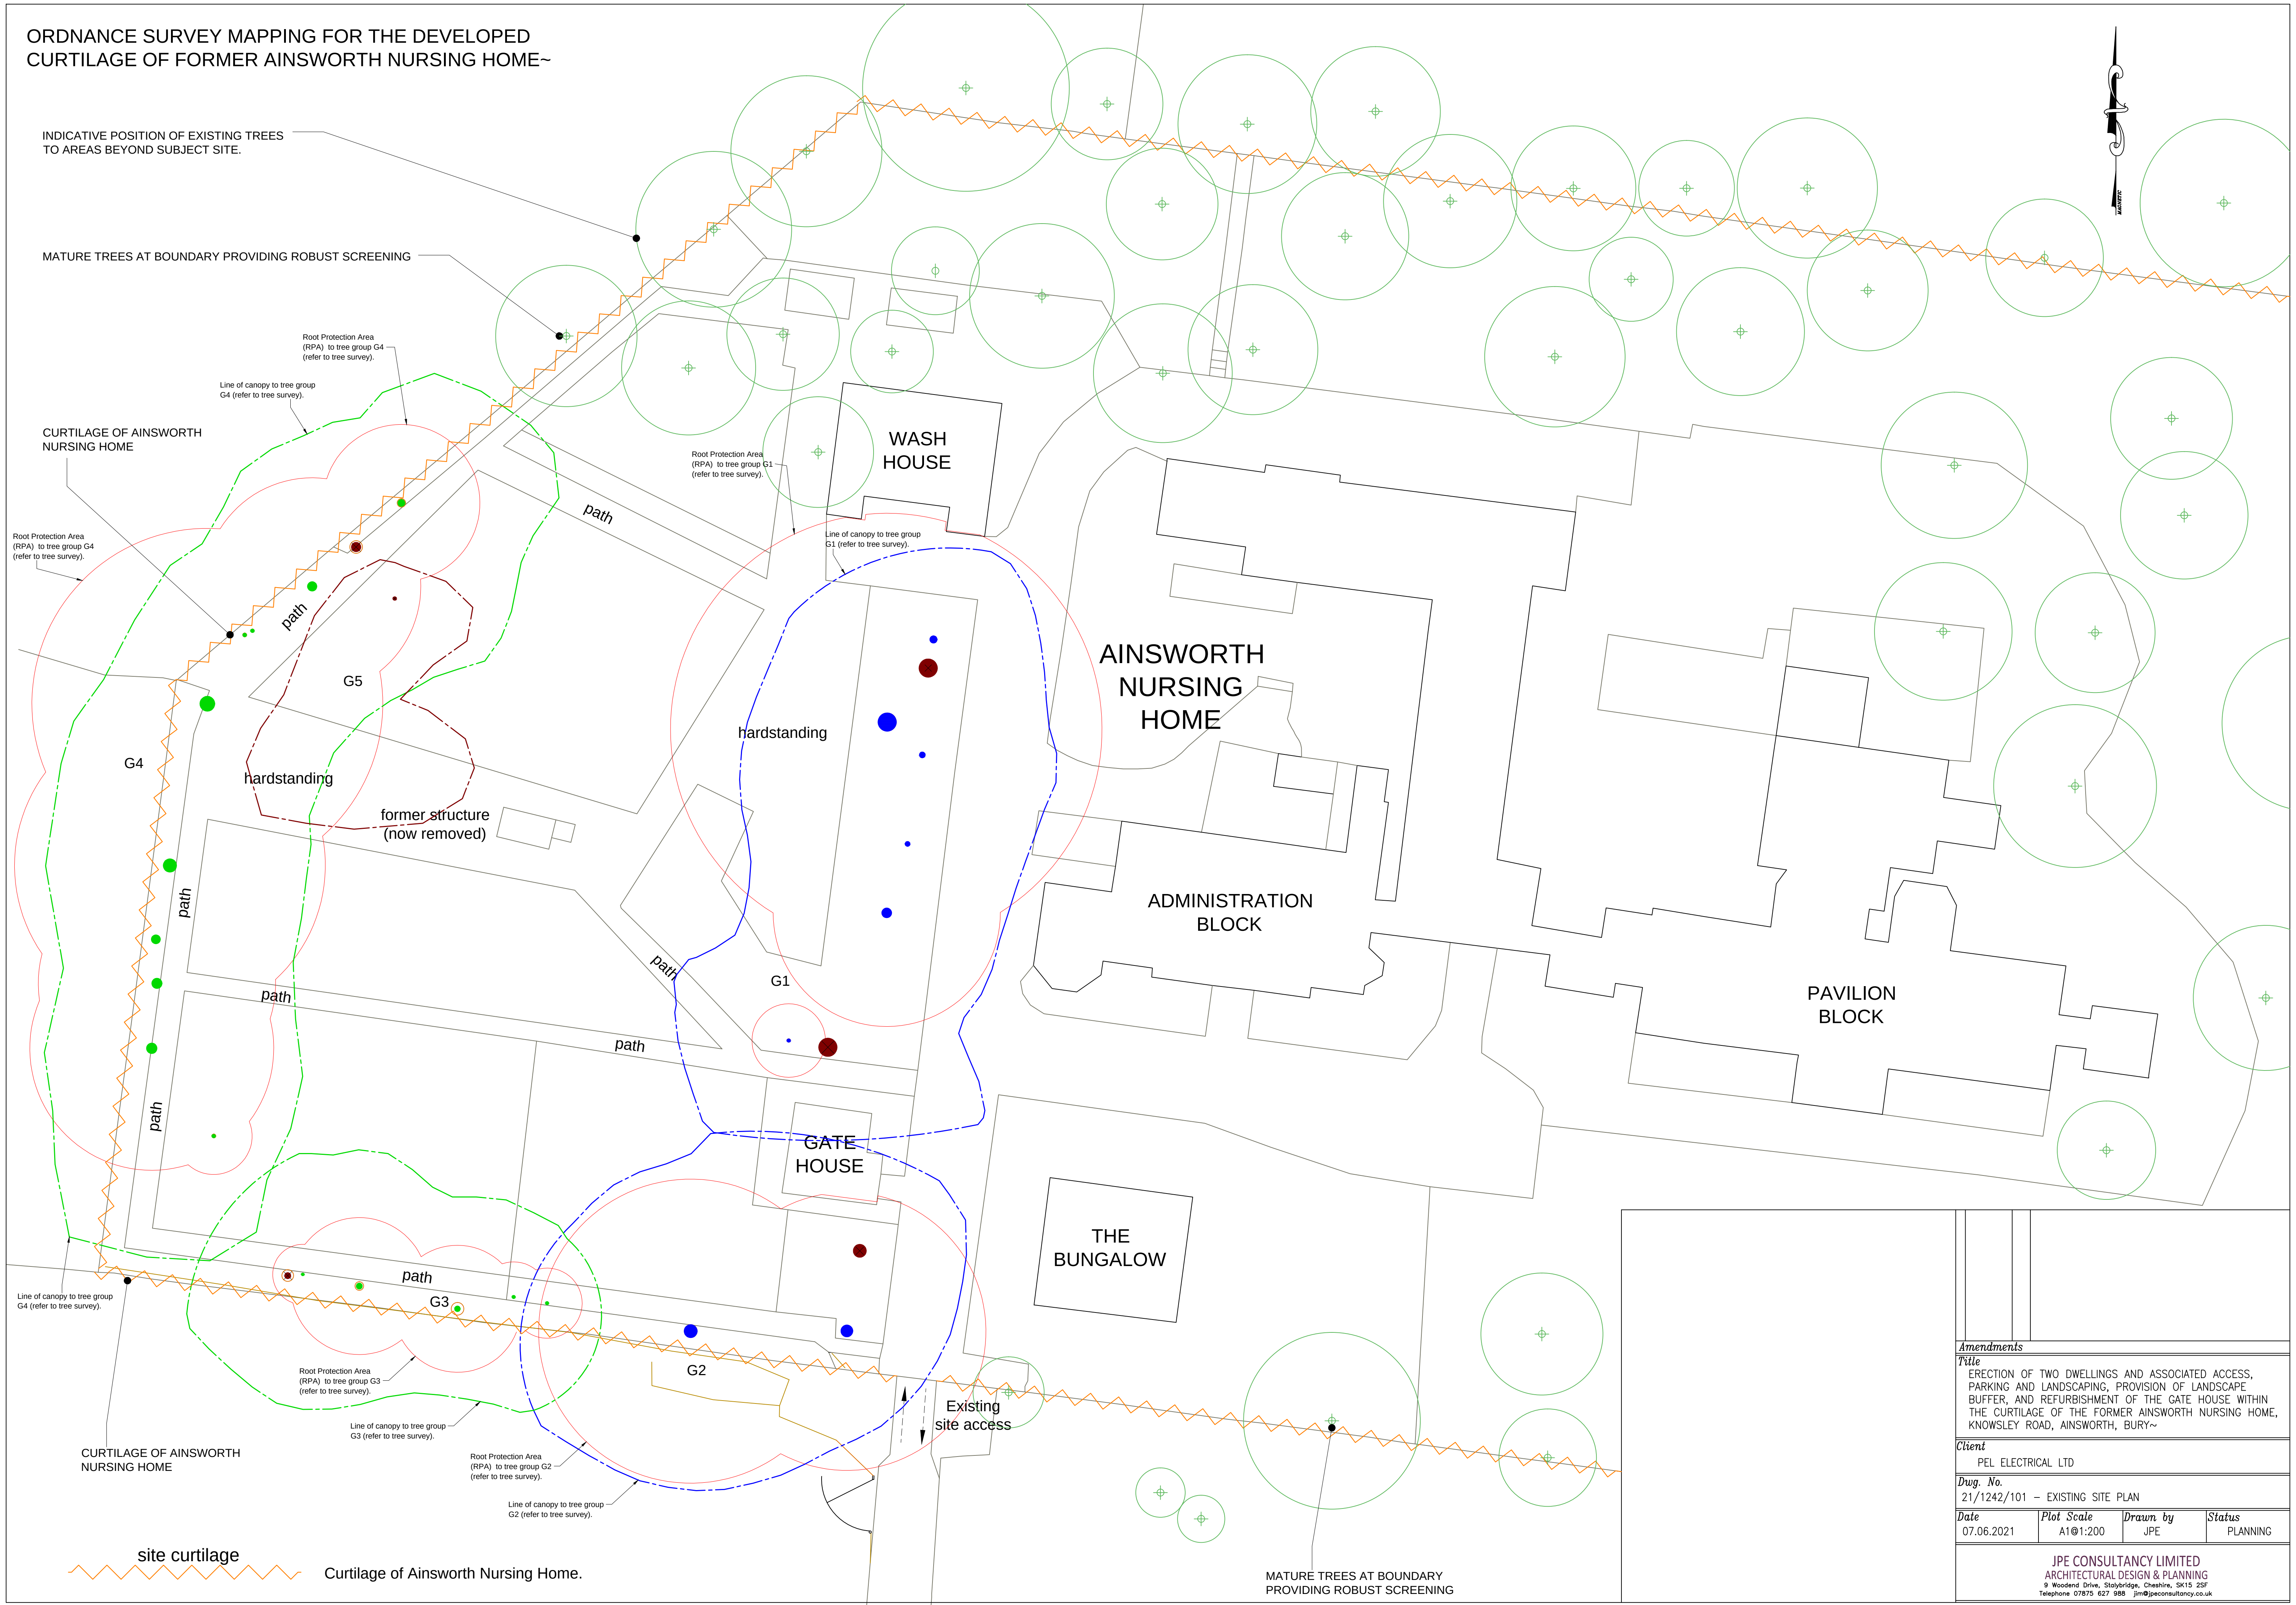

Amendments			
Title			
ERECTION OF TWO DWELLINGS AND ASSOCIATED ACCESS, PARKING AND LANDSCAPING, PROVISION OF LANDSCAPE BUFFER, AND REFURBISHMENT OF THE GATE HOUSE WITHIN THE CURTILAGE OF THE FORMER AINSWORTH NURSING HOME, KNOWSLEY ROAD, AINSWORTH, BURY~			
Client			
PEL ELECTRICAL LTD			
Dwg. No.			
21/1242/101 – EXISTING SITE PLAN			
Date	Plot Scale	Drawn by	Status
07.06.2021	A1@1:200	JPE	PLANNING
JPE CONSULTANCY LIMITED			
ARCHITECTURAL DESIGN & PLANNING			
9 Woodend Drive, Stalybridge, Cheshire, SK15 2SF			
Telephone 07875 627 988 jim@jpeconsultancy.co.uk			