



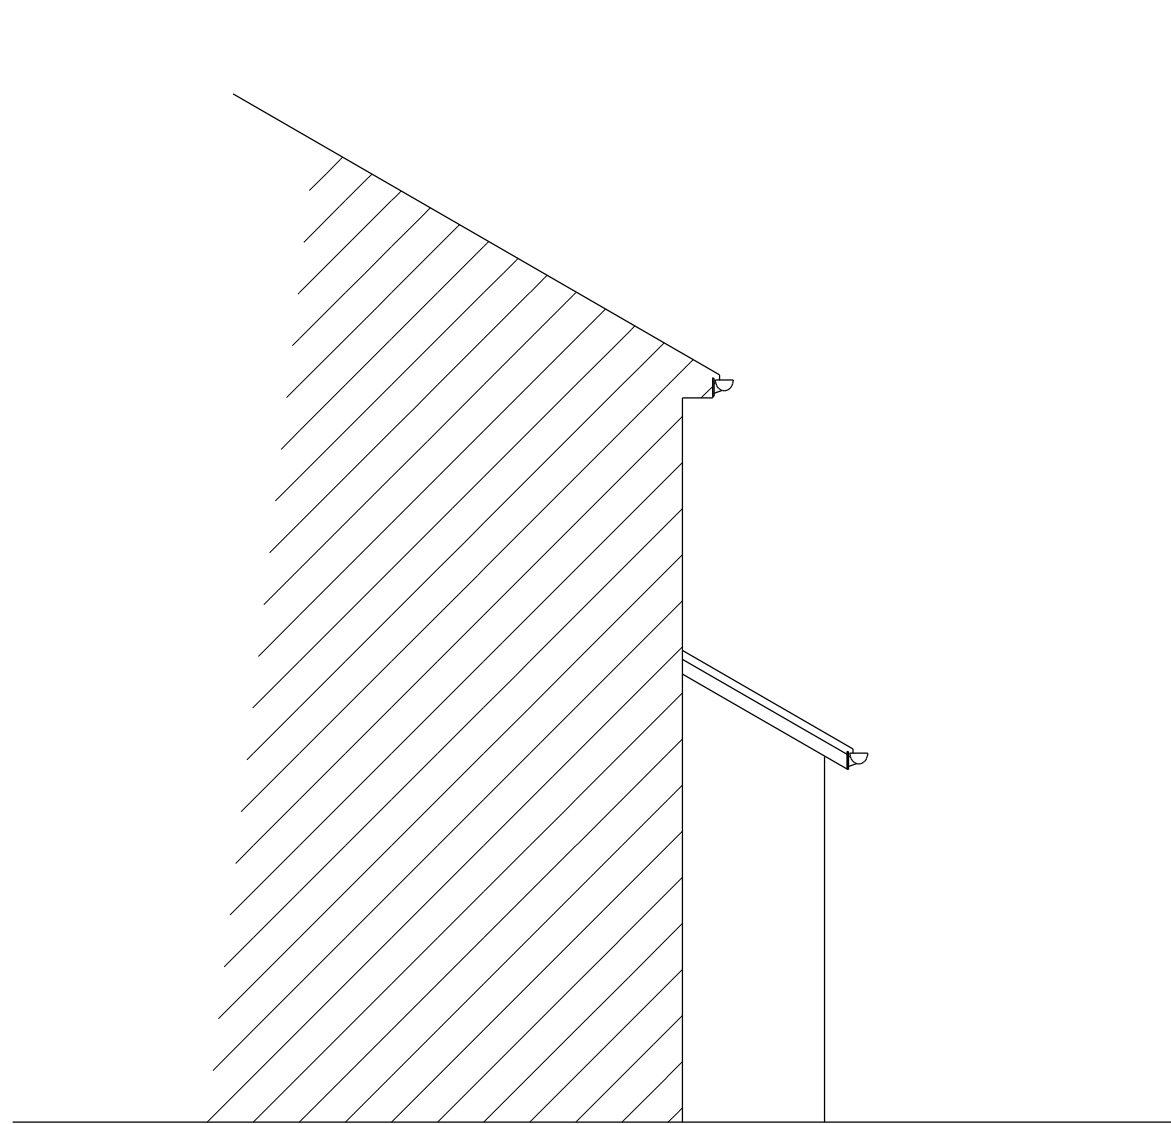


EXISTING SOUTH WEST FACING SIDE ELEVATION




EXISTING SOUTH EAST FACING FRONT ELEVATION

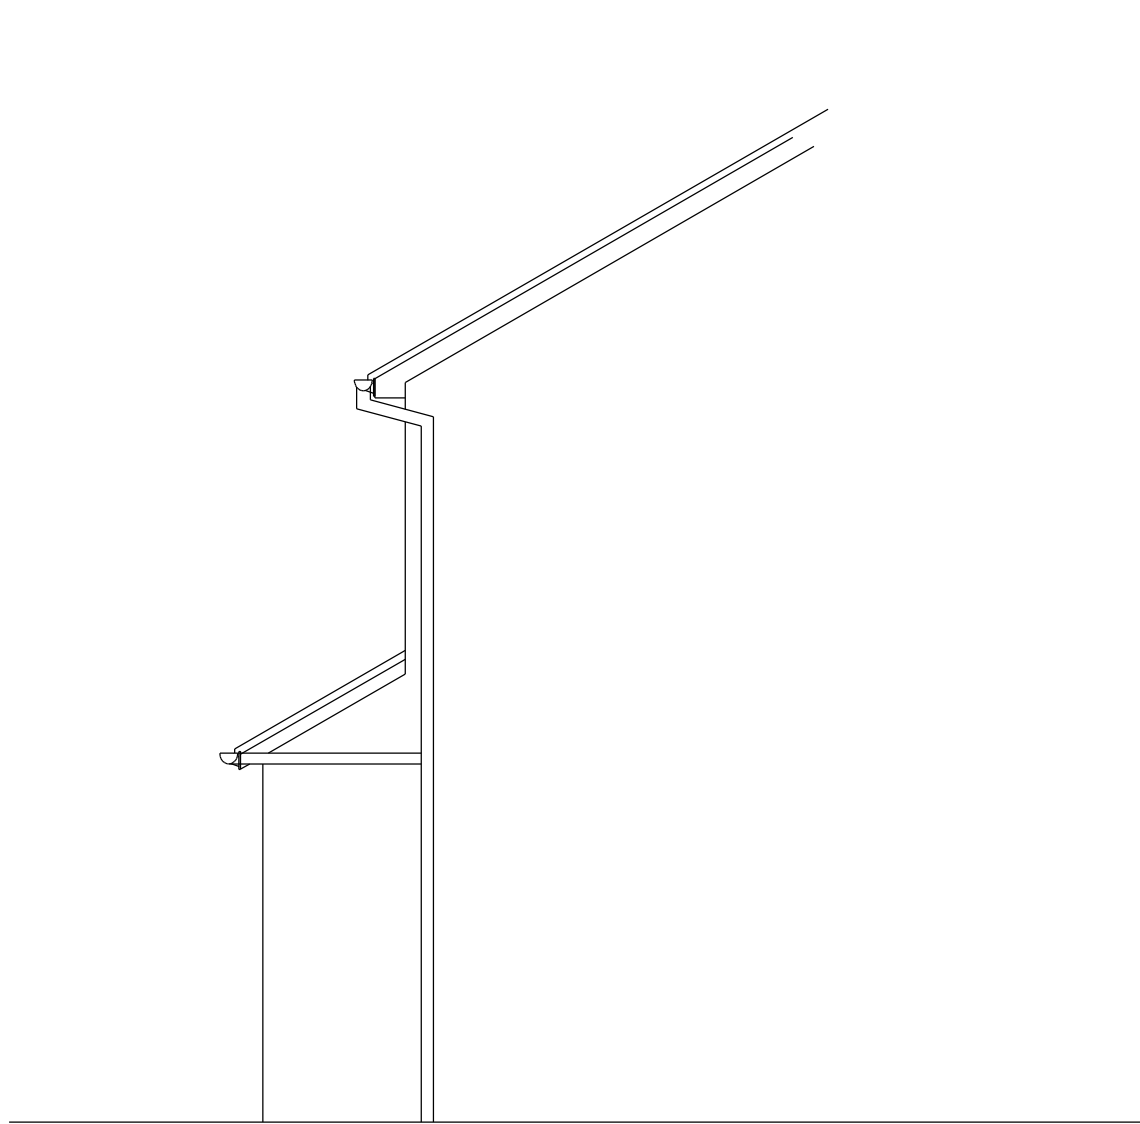

EXISTING NORTH EAST FACING SIDE ELEVATION

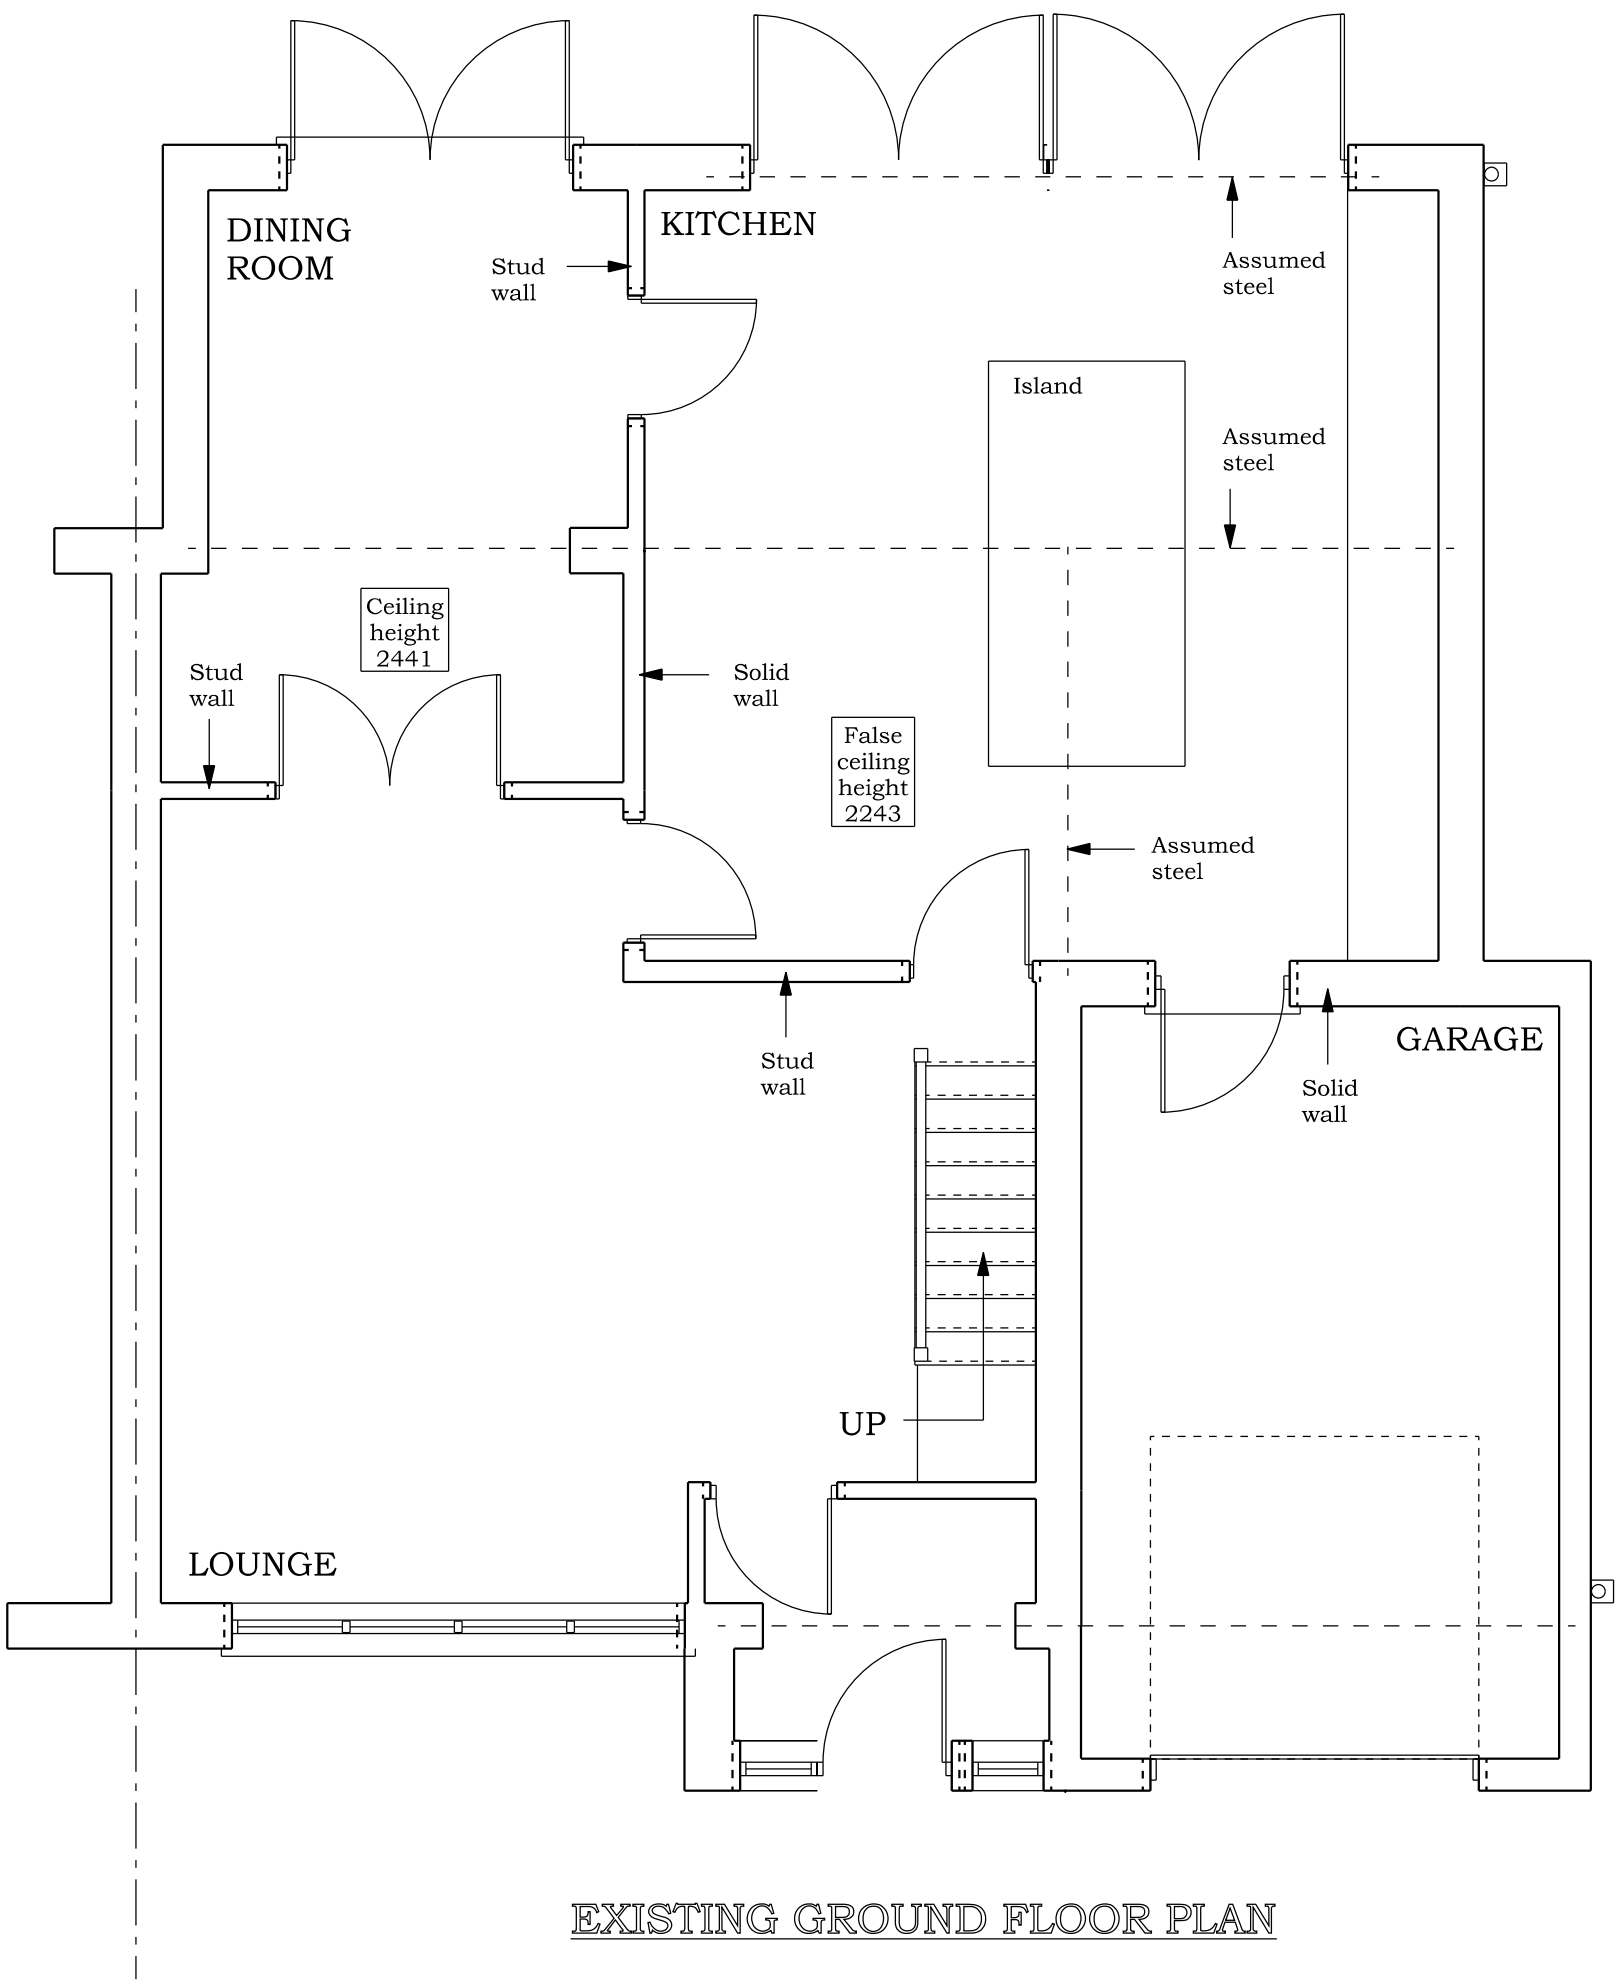


EXISTING GROUND FLOOR PLAN

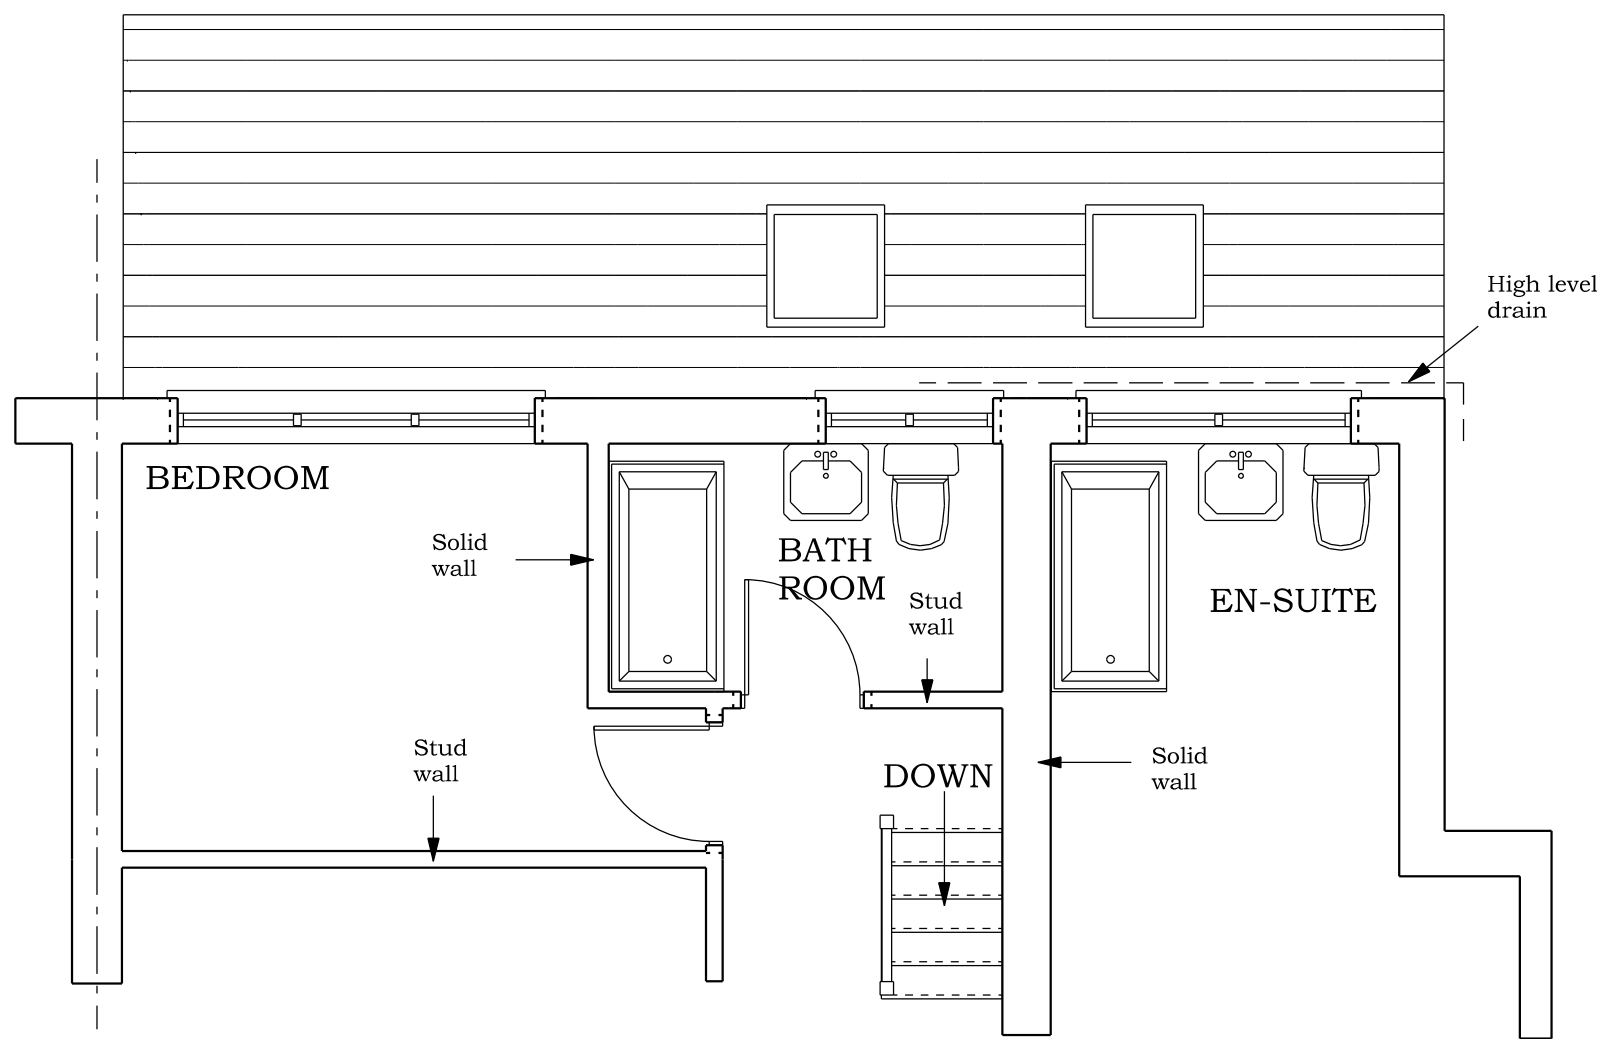

EXISTING FIRST FLOOR PLAN

BRADLEY BUILDING DESIGN LTD.
KEEPERS COTTAGE,
LYME PARK,
DISLEY,
STOCKPORT.
SK12 2NS.
01625 858244
Mob 07989 326039
bradleybuildingdesign@btopenworld.com

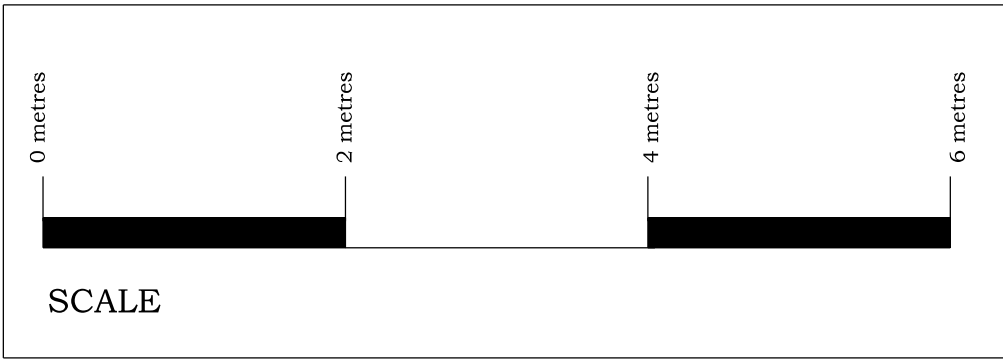

EXISTING DWELLING
SINGLE STOREY FRONT EXTENSION & INTERNAL MODIFICATIONS
for
Mr. & Mrs P. WHEELDON,
at
18, HARRIS DRIVE,
BURY,
BL9 8PS
Scale 1:50 @ A1
Date MAY 2023
Drawing Number 2143/1