


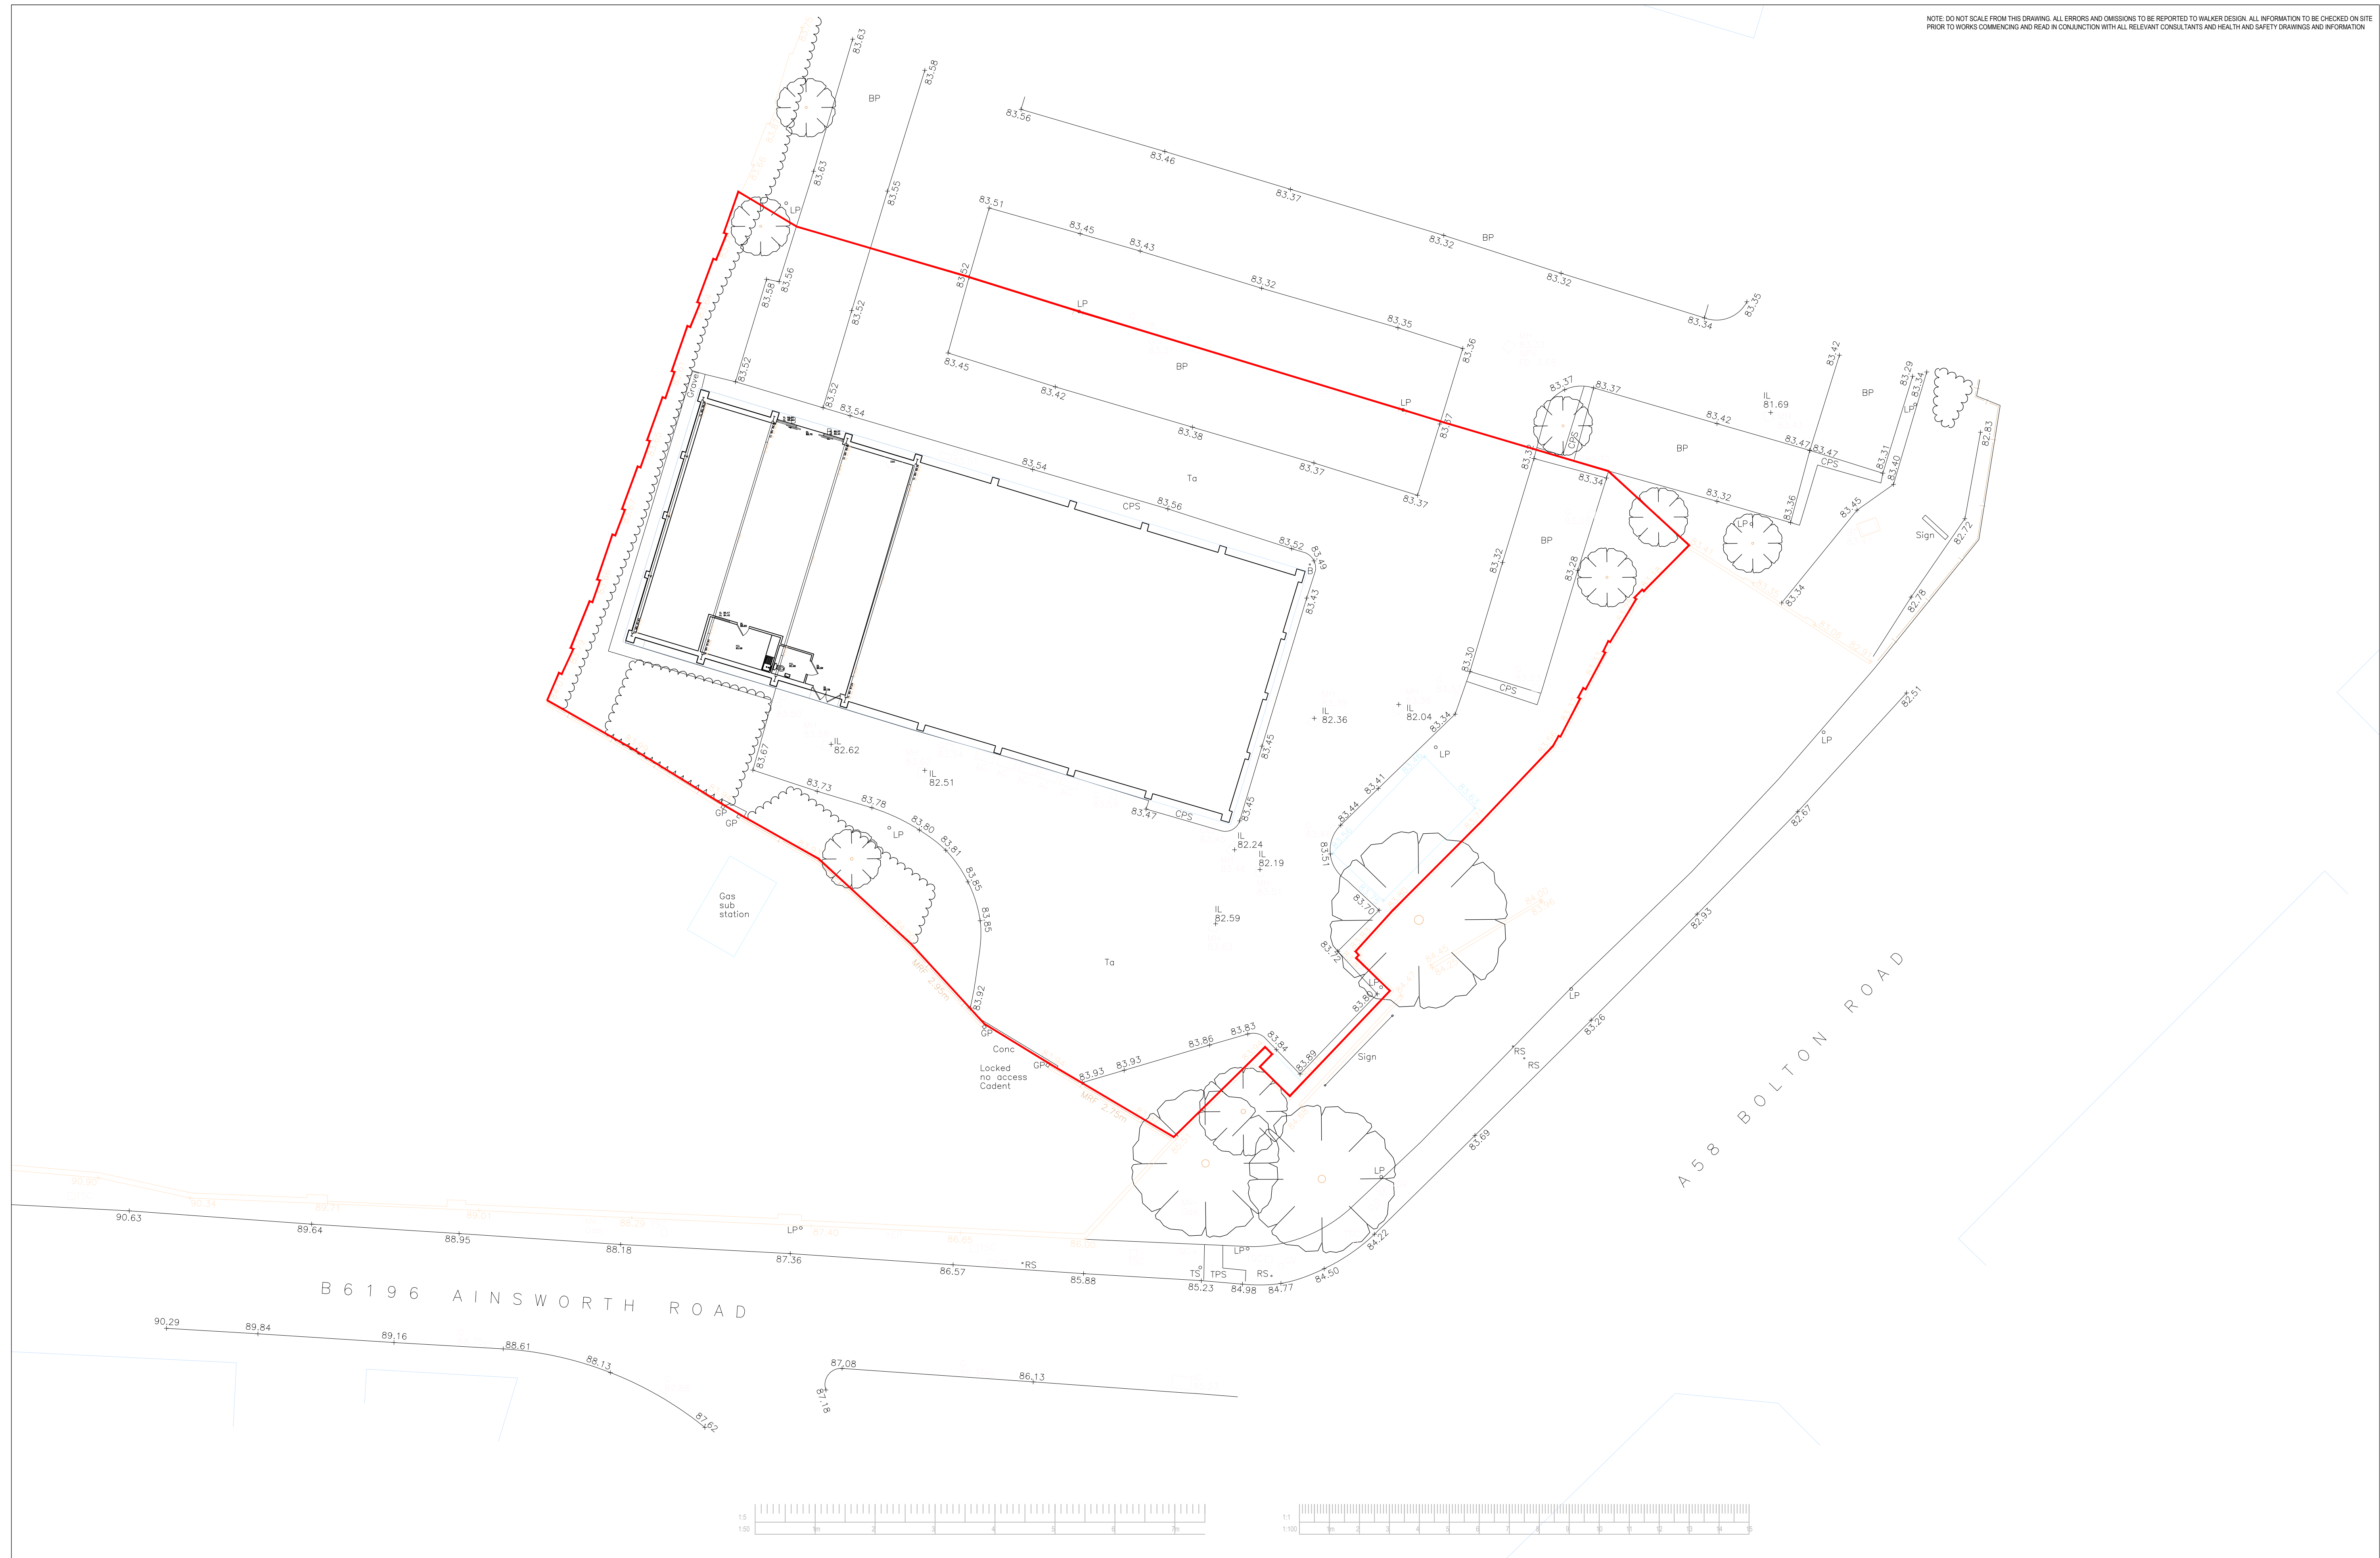

LION SHARE PROPERTIES LTD
CLIENT

UNIT 2 VICTORIA RETAIL PARK
BURY
PROJECT

EXISTING SITE PLAN
TITLE

2418.P.101
DRAWING NO.

1:200
SCALE@A1
SW
DRAWN