




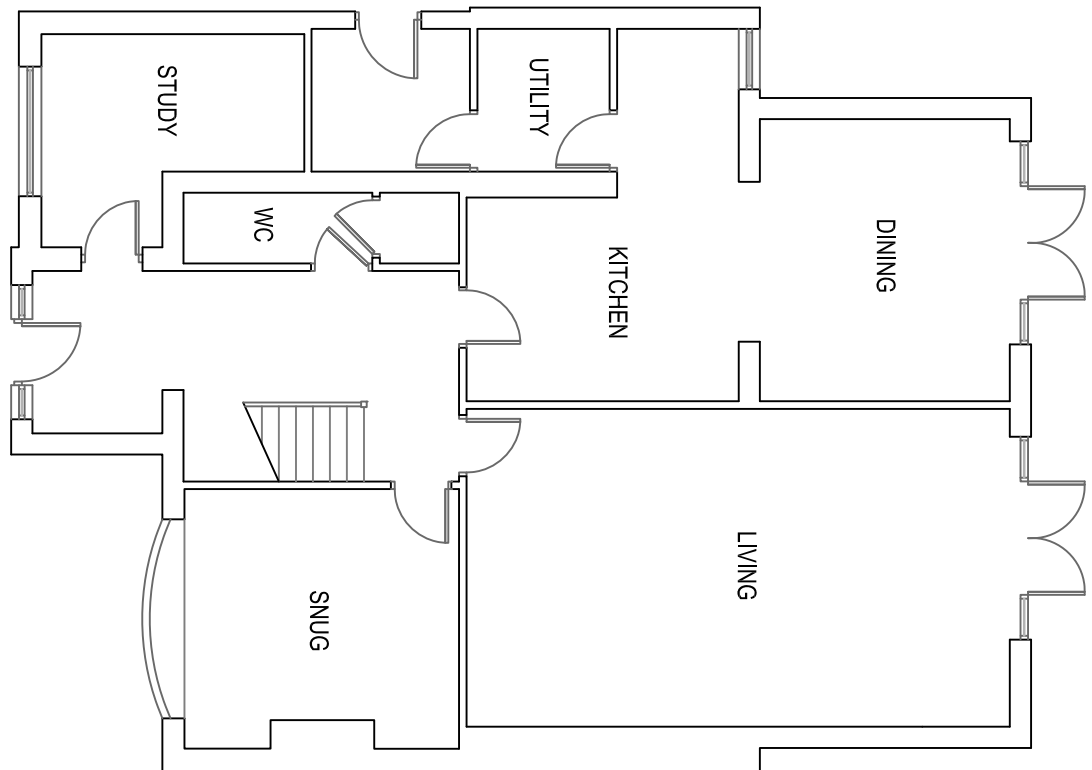


EXISTING GF PLAN 1:100

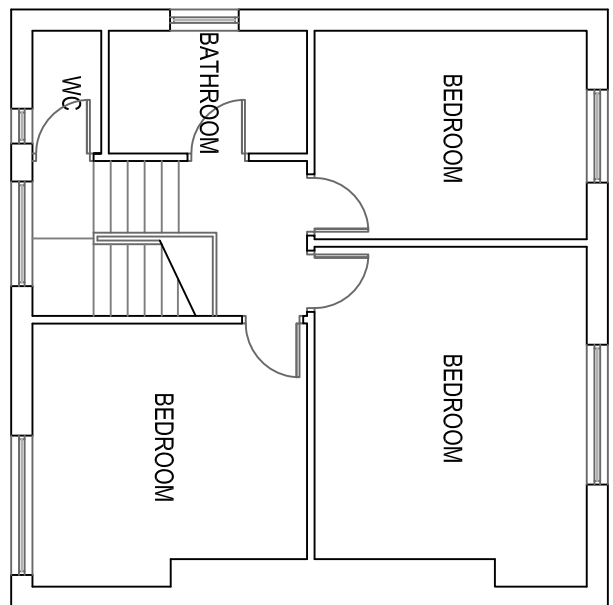


EXISTING FF PLAN 1:100

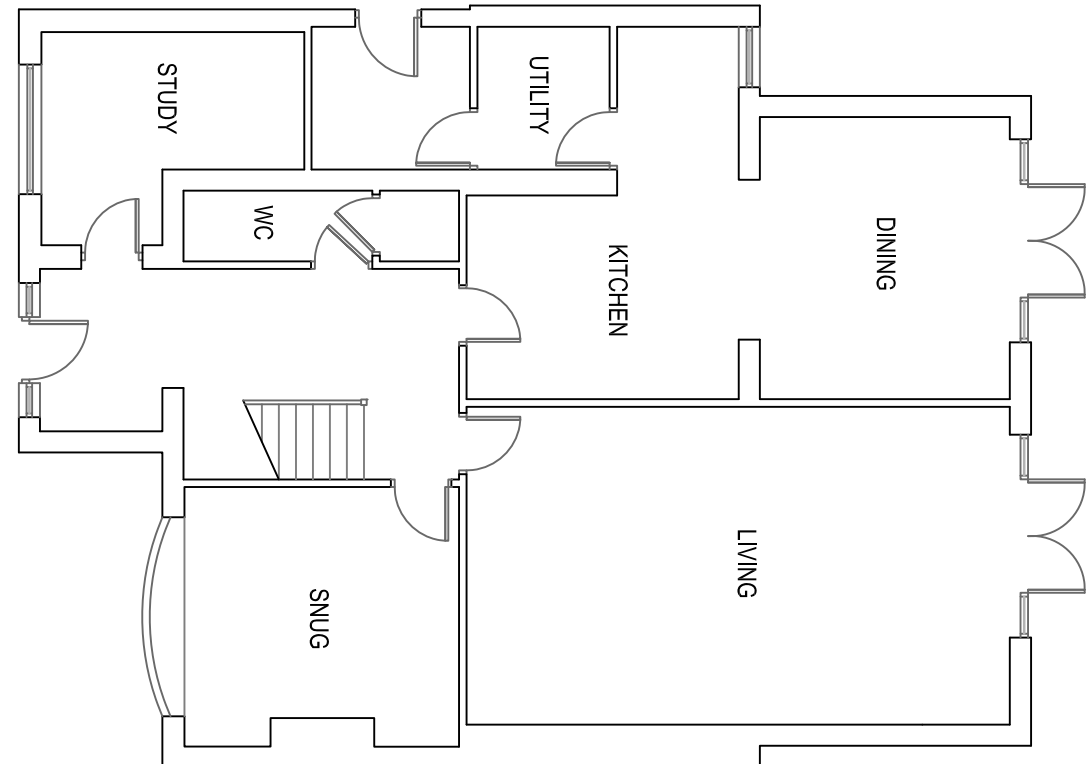


PROPOSED GF PLAN 1:100

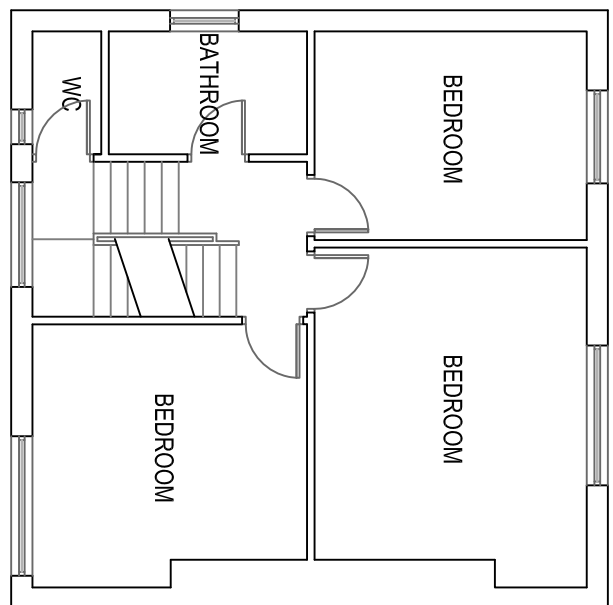


PROPOSED FF PLAN 1:100

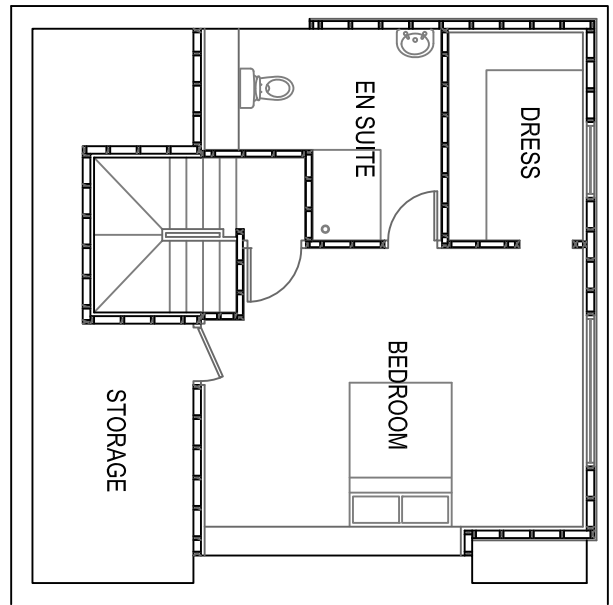


PROPOSED SF PLAN 1:100

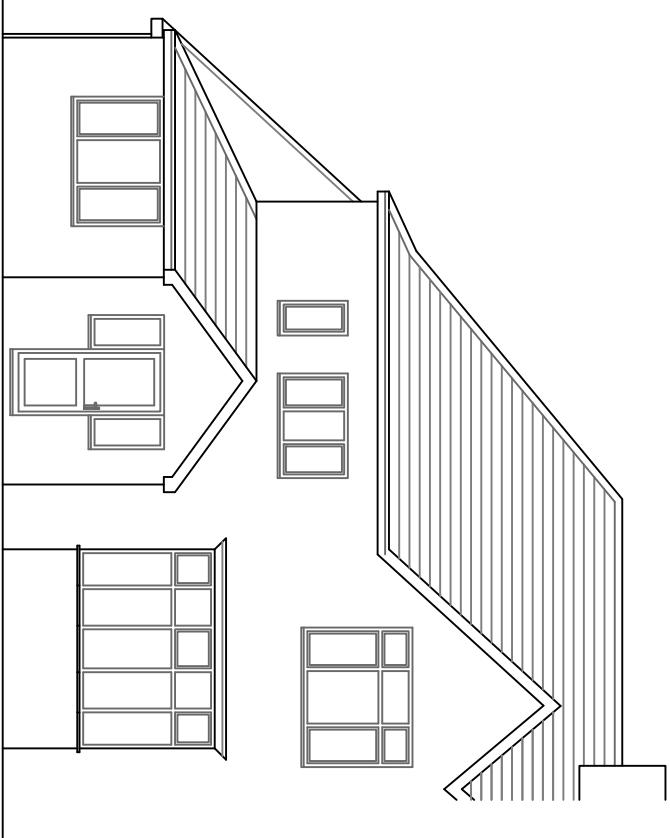


EXISTING FRONT ELEVATION 1:100

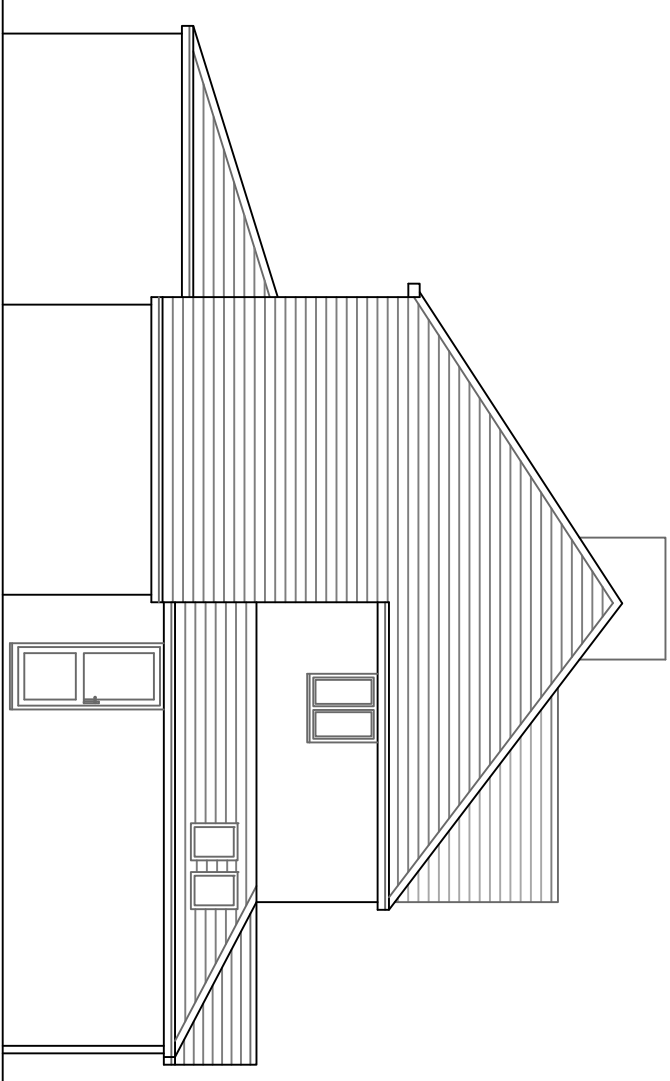


EXISTING SIDE ELEVATION 1:100

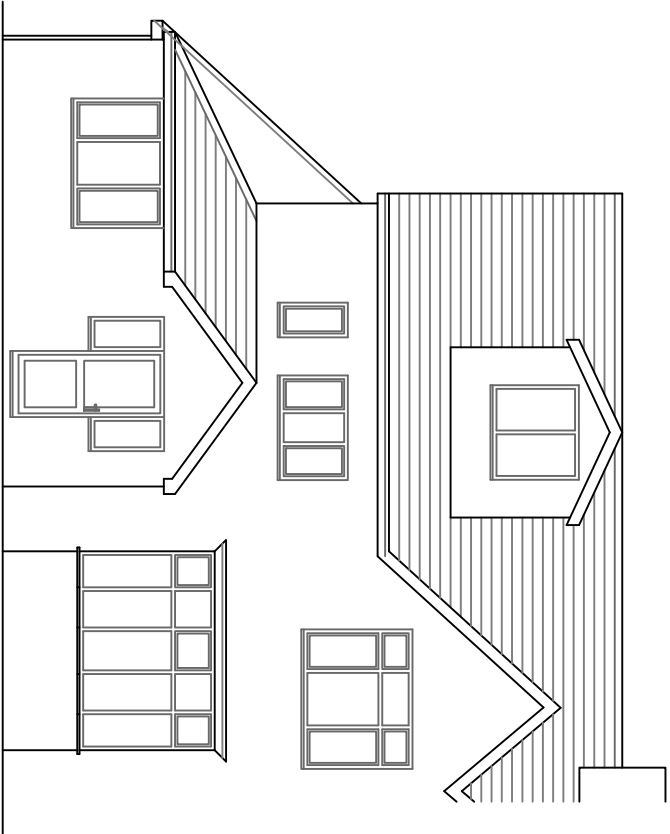


PROPOSED FRONT ELEVATION 1:100

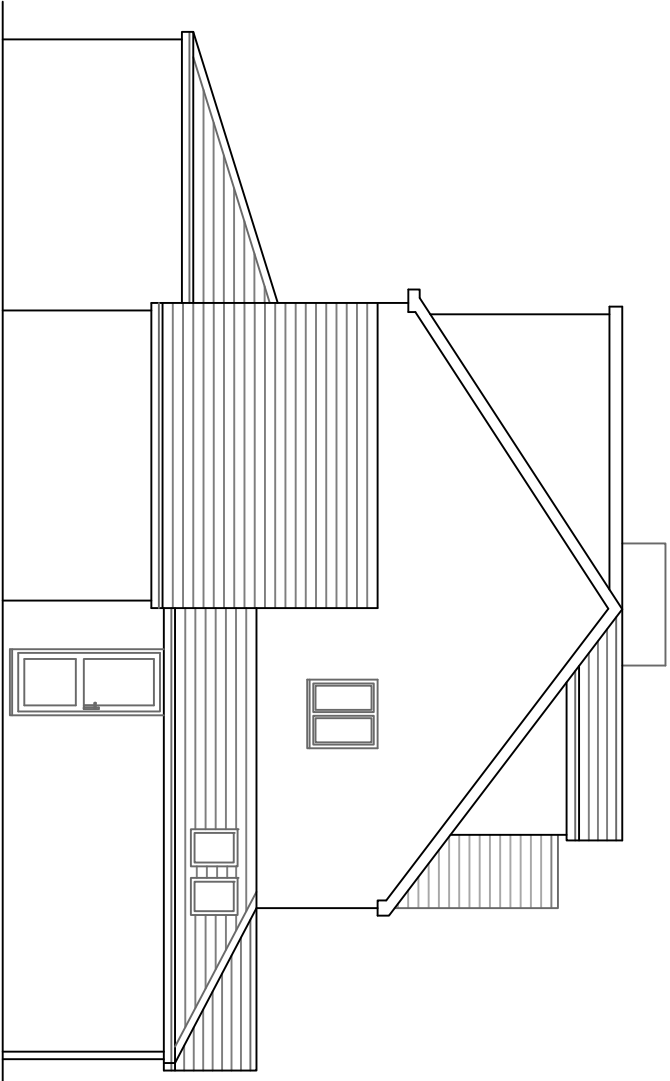


PROPOSED SIDE ELEVATION 1:100

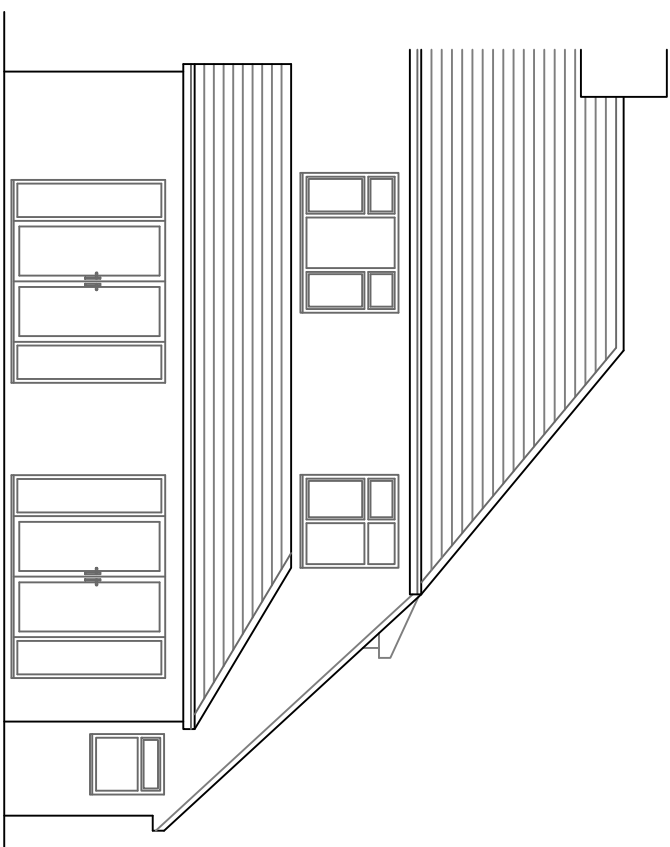


EXISTING REAR ELEVATION 1:100

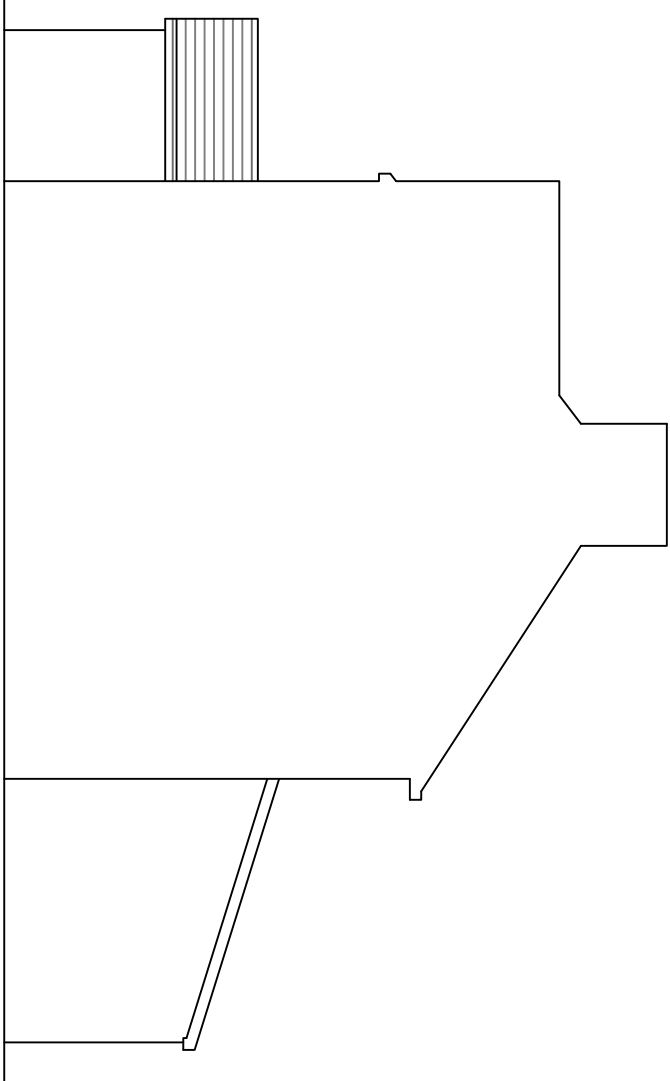


EXISTING SIDE ELEVATION 1:100

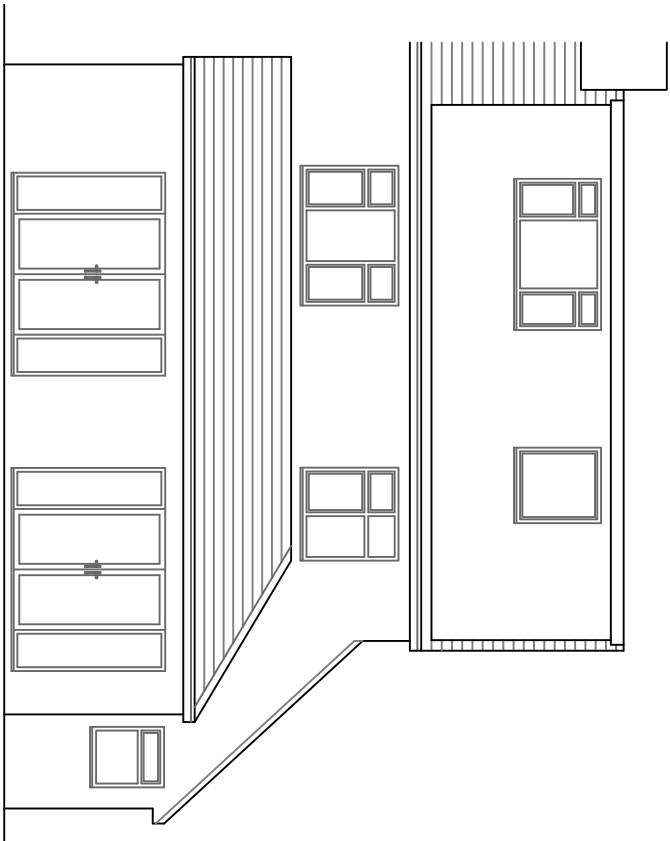



PROPOSED REAR ELEVATION 1:100

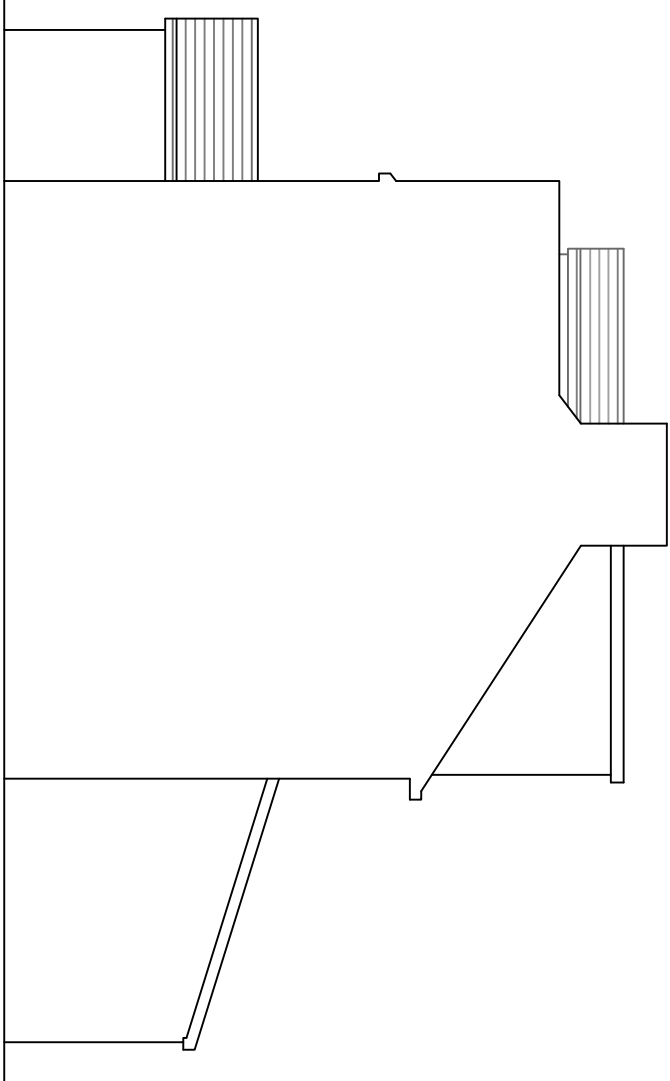


EXISTING SIDE ELEVATION 1:100

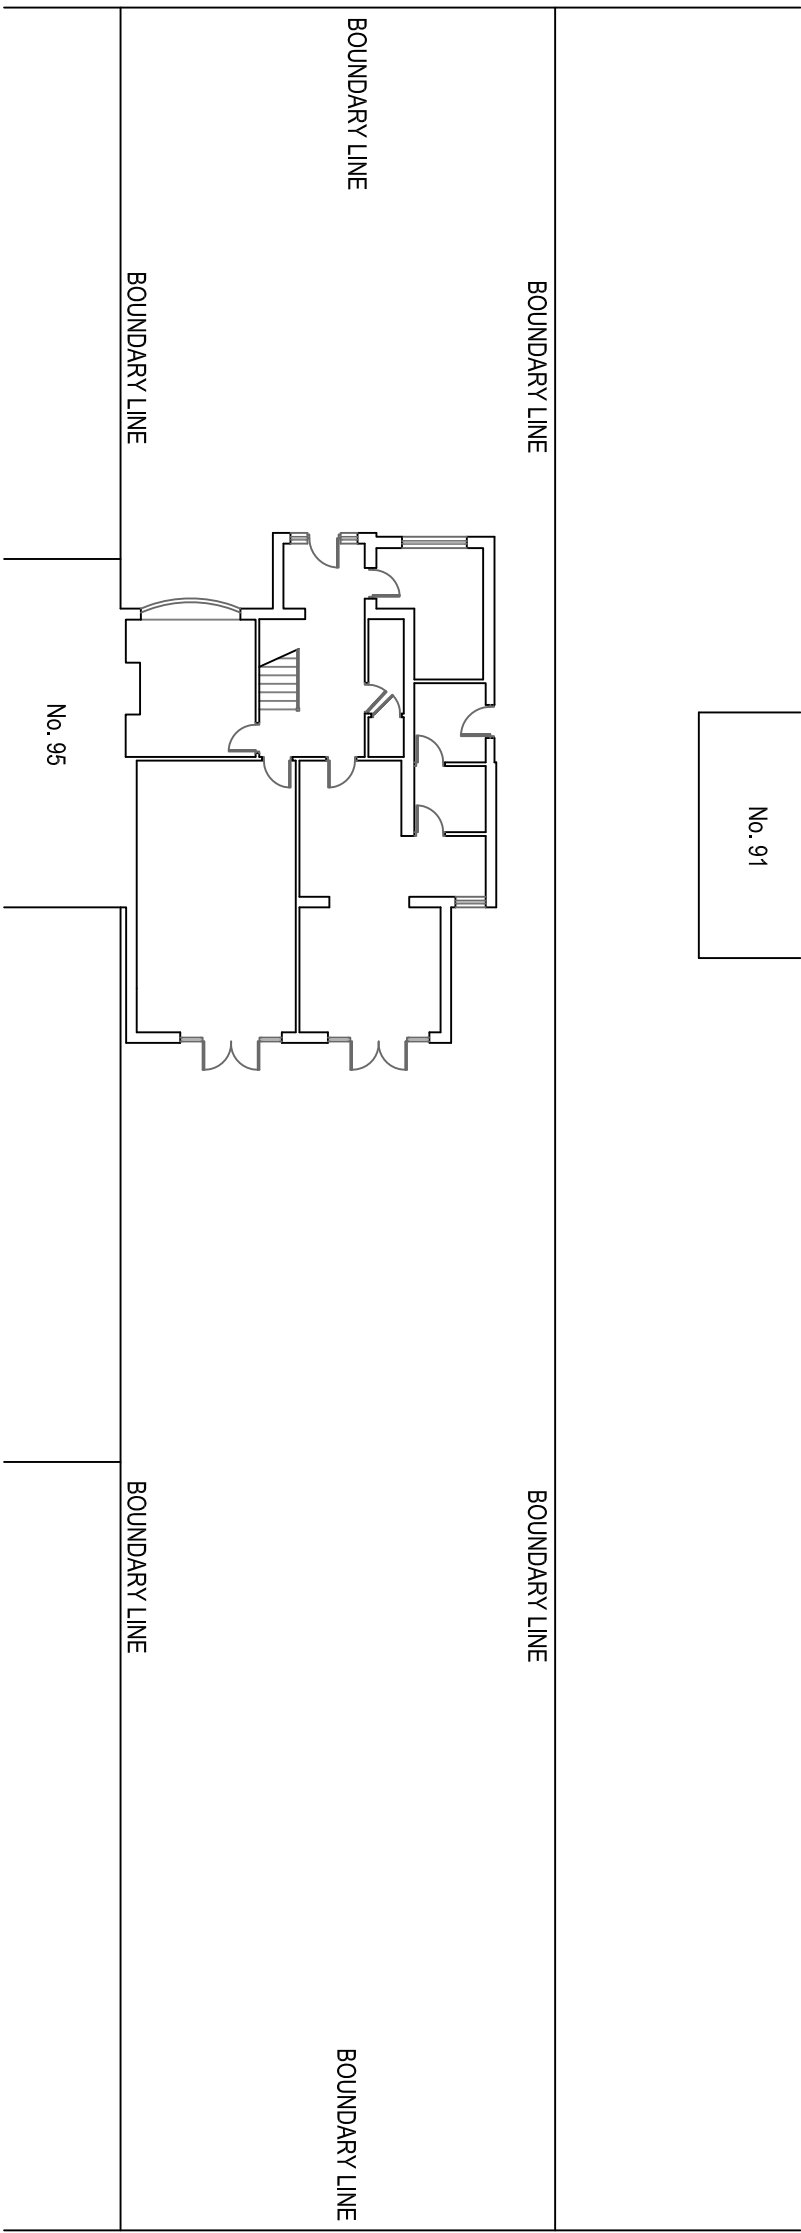

EXISTING SITE PLAN 1:200

 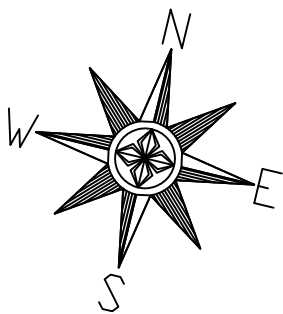

SCALE 0M 2 4 6 8 10 10M

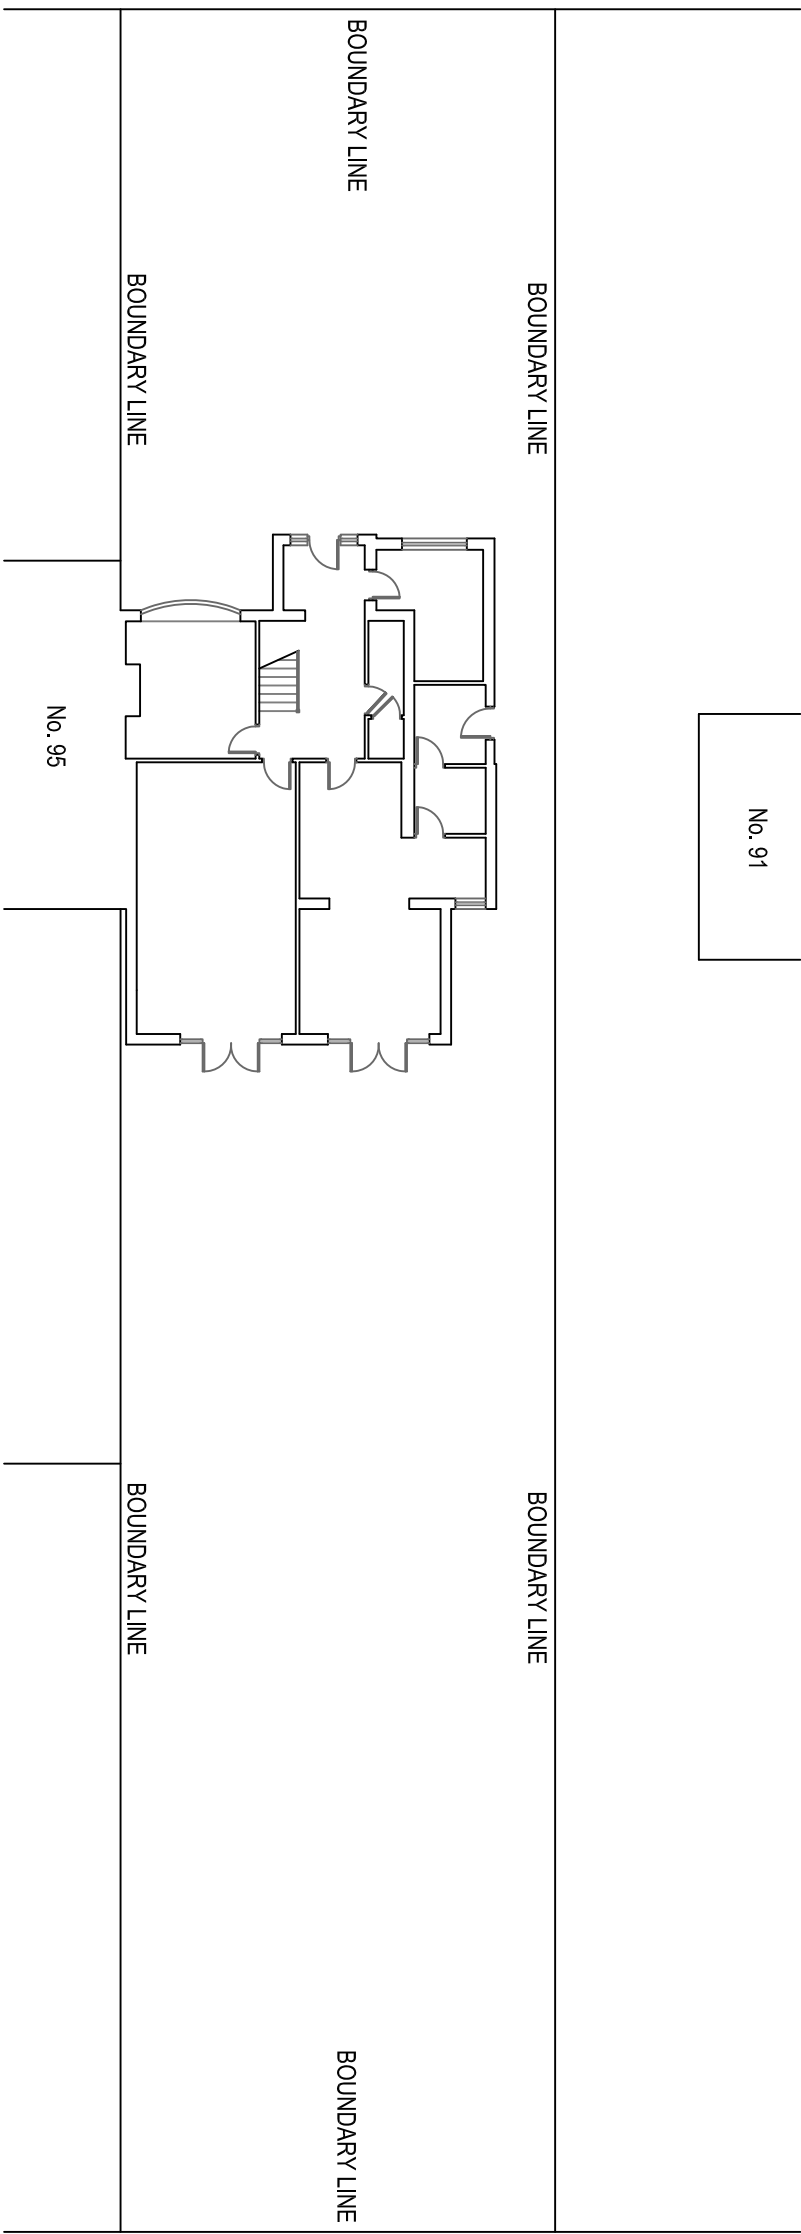

PROPOSED SITE PLAN 1:200

93 Hilton Lane
Prestwich
M25 9SD

Existing & Proposed Plans
& Elevations

Drawn: CDW
Scale: 1:100 & 200 @ A1
Date: February 2026

3056_PRE_01_Planning

CDWP
CD Wilkinson Plans

tel: 07967 522401 email: cwi@cdwilkinsonplans.co.uk
5 Highmeadow, Manchester, M26 1YN