



Conway Architectural Design shall have no responsibility for any use made of this document other than for that which it was prepared and issued. This drawing should not be scaled. Work to figured dimensions only.
All dimensions and levels to be checked on site. No building work is to be started until all relevant approvals are in place.
Any discrepancies should be reported to Conway Architectural Design.
This drawing should not be reproduced without written permission from Conway Architectural Design.
Standard Building Regs Notes are to be provided by Conway Architectural Design prior to a building regs application being submitted.

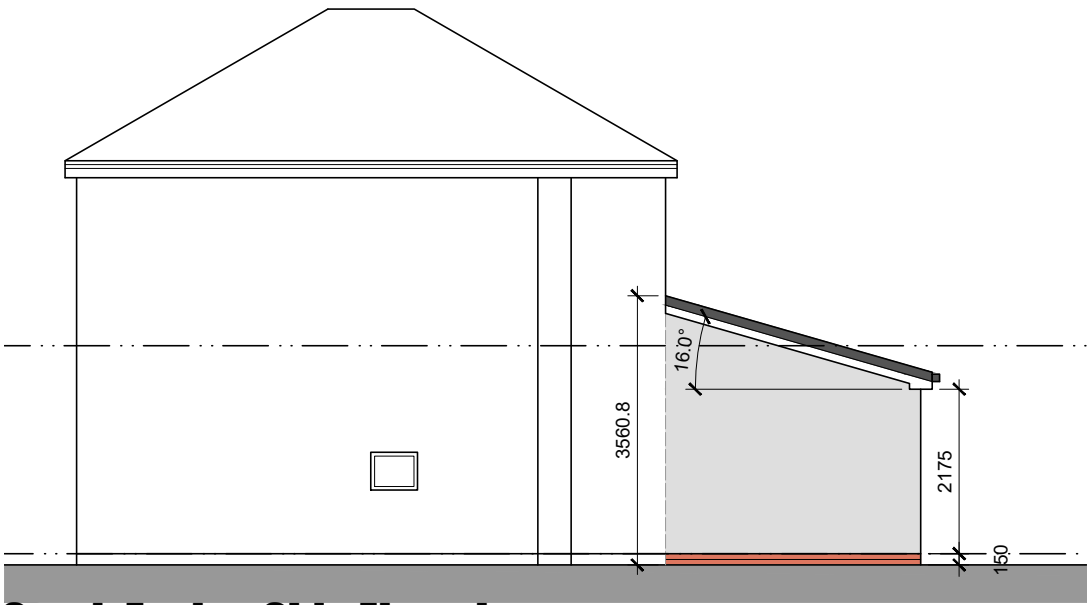

South Facing Side Elevation



East Facing Rear Elevation

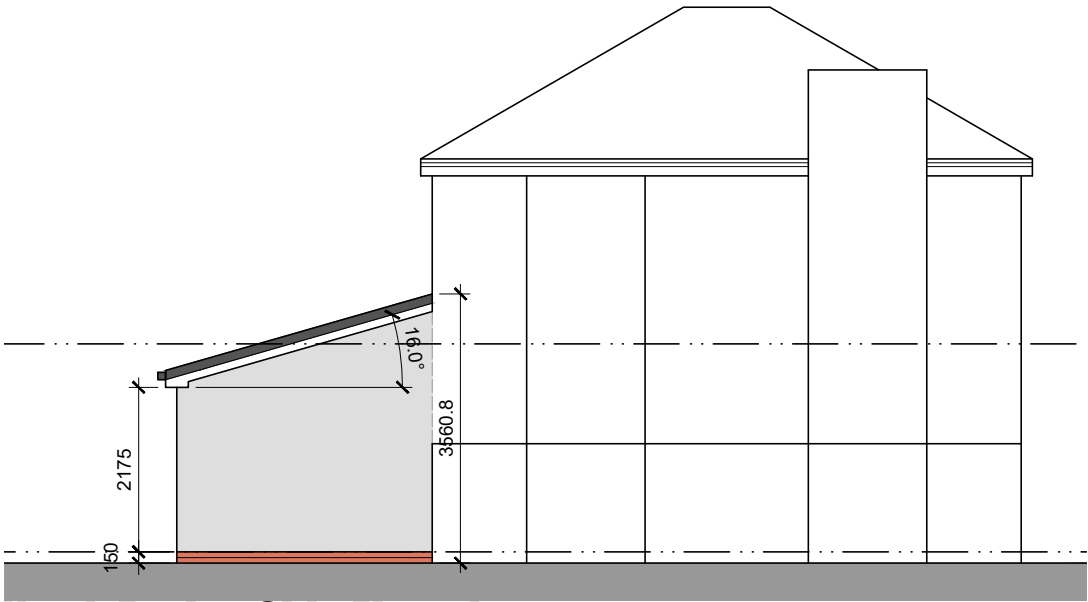

North Facing Side Elevation

Extension Materials

- | | |
|---------------------|----------------------------------|
| Brickwork Below DPC | Red to match existing |
| Render | White to match existing |
| Roof | Teracota tiles to match existing |
| Doors | Upvc |
| Window | Upvc |
| Soffit | White Upvc |
| Fascia | White Upvc |
| Rainwater Goods | Black Upvc |

	6 Conway Close Alkrington Middleton Manchester, M24 1EW E: conway-design@outlook.com
	JOB TITLE : Single Storey Rear Extension
	ADDRESS : 868 Burnley Road, Bury
	DRAWING TITLE : Proposed Elevations
	SCALE : 1:100 @ A3
DRAWN : xxx	DATE : 26.02.26
JOB NO./ DWG NO.	1058-08