


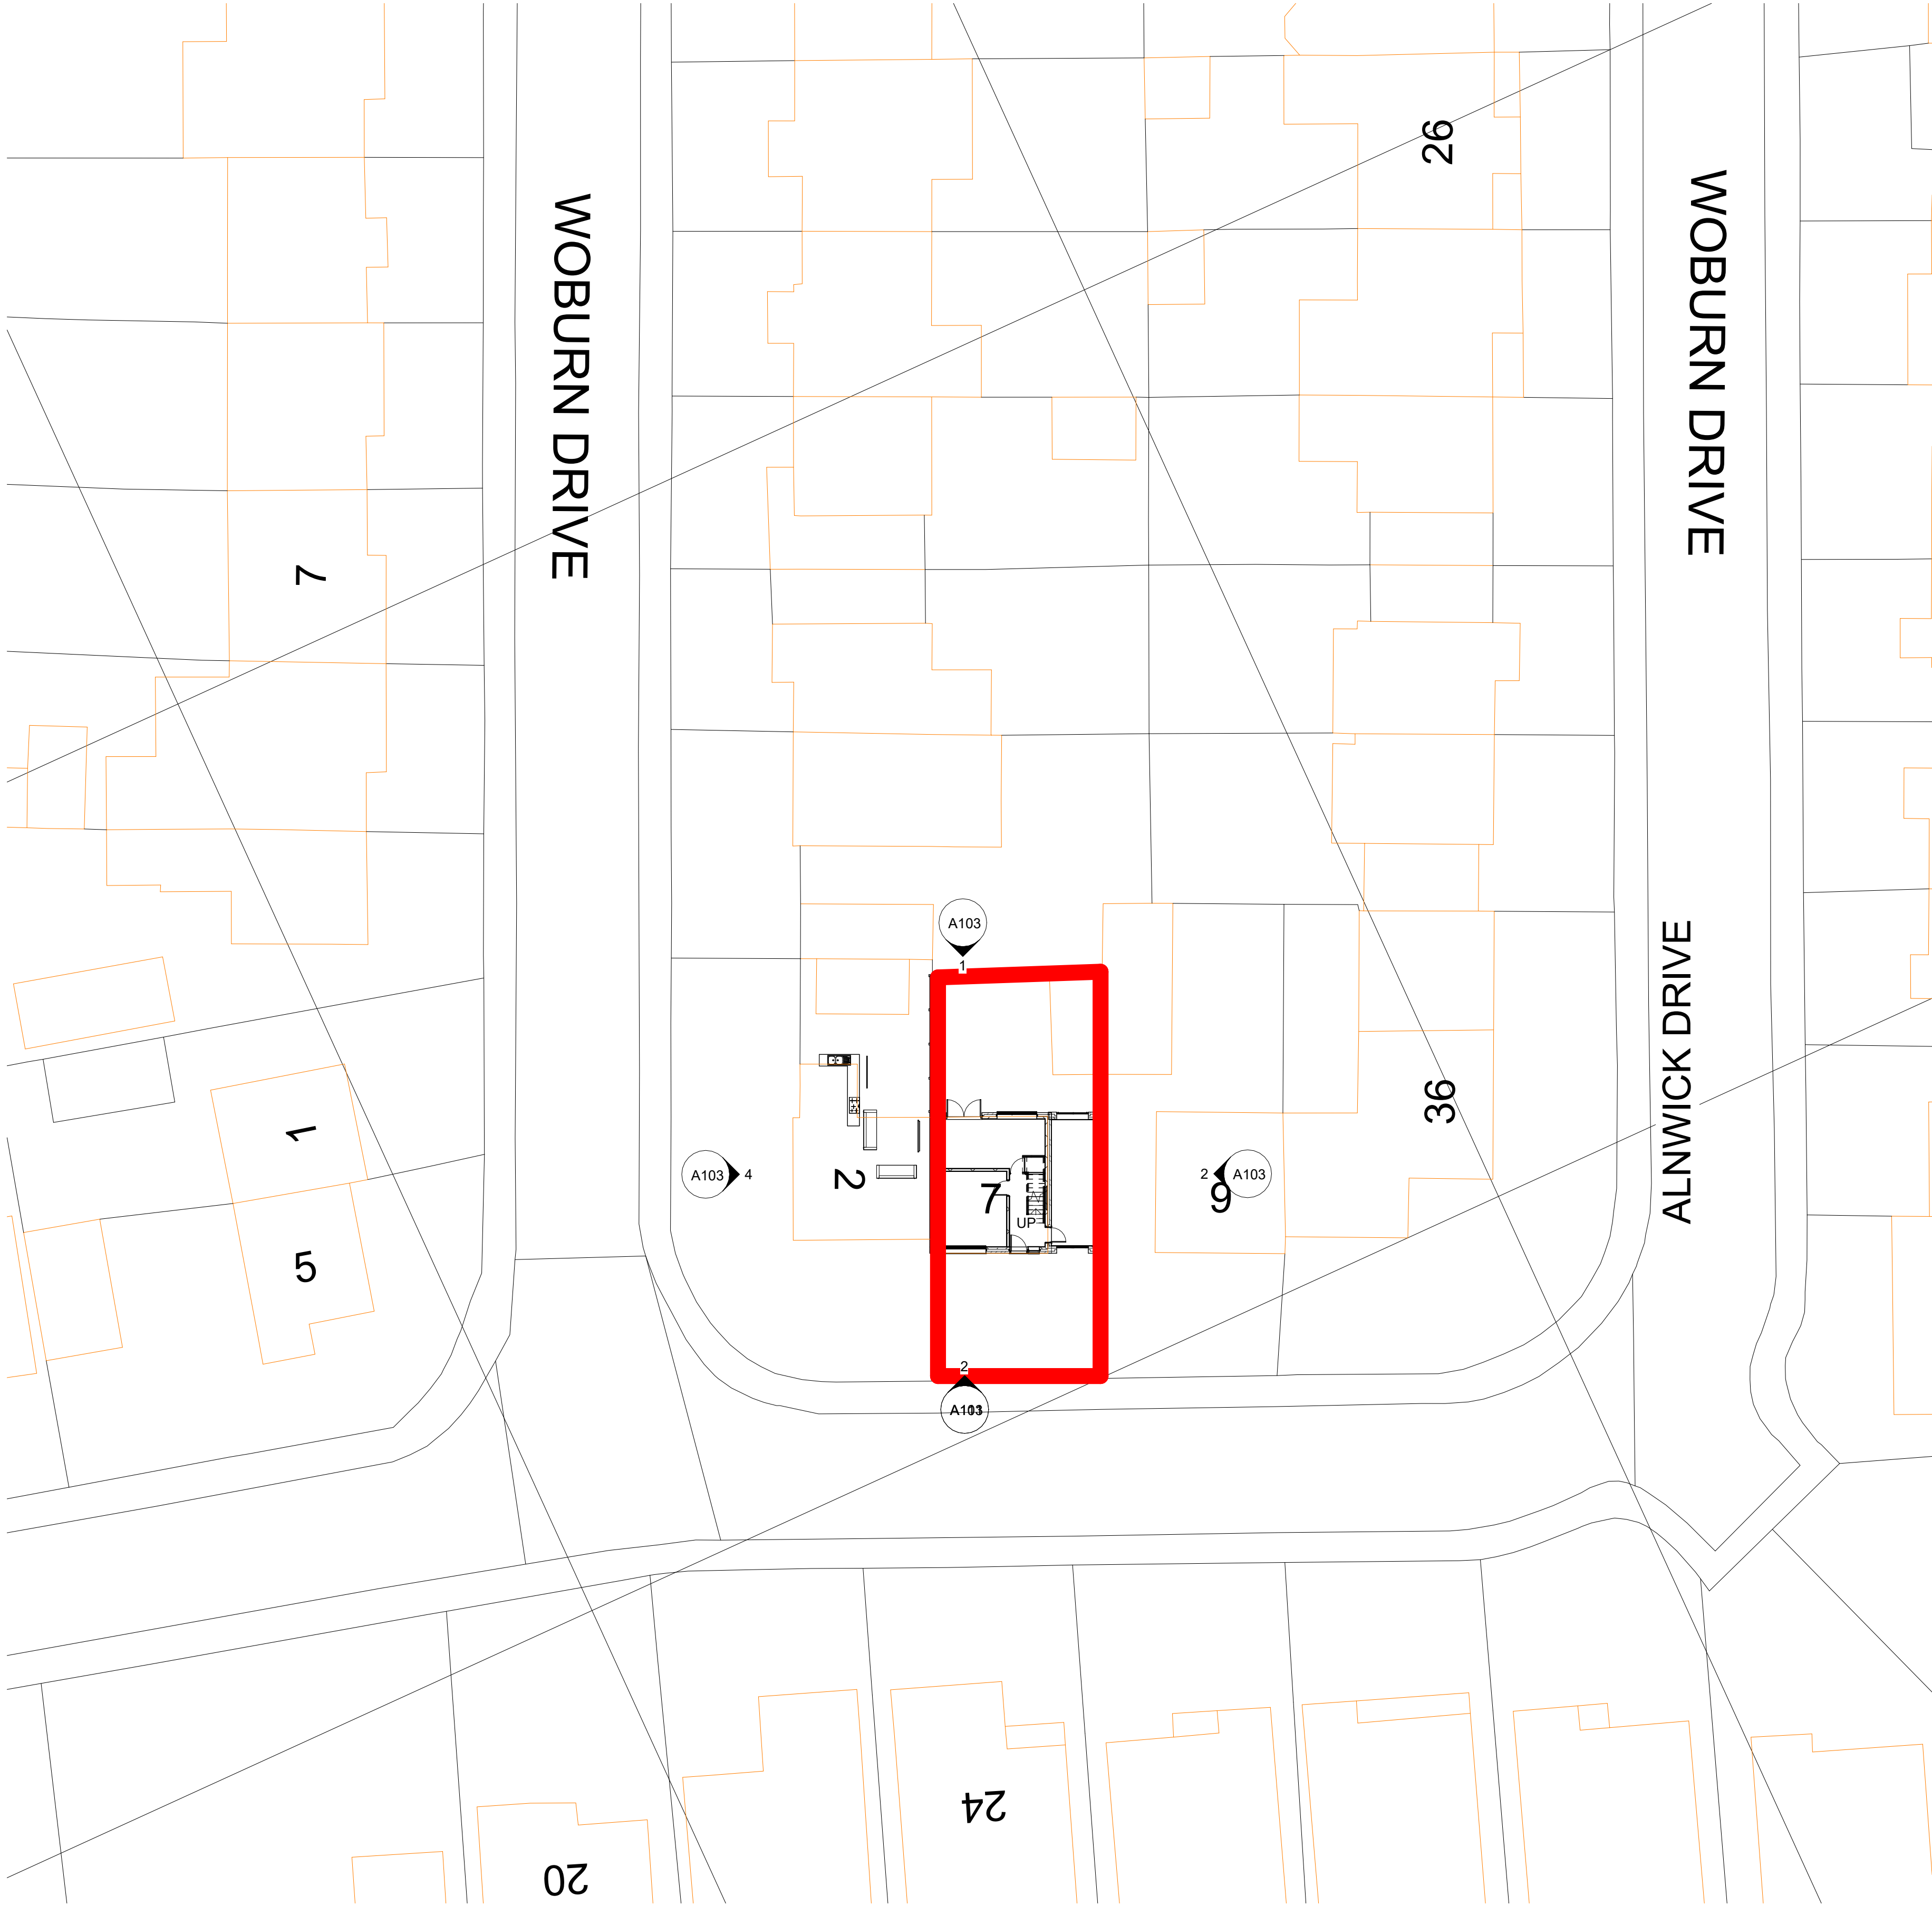

2 SITE PLAN
1 : 200



1 LOCATION PLAN
1 : 1250

RED LINE INDICATING SITE BOUNDARY
7 Alnwick Drive, BL9 8BZ
BURY, BL9 8DA

Rev	Description	Date	Dr	App
by	by			
original by	date created		approved by	
NK	12/04/23		NK	



client name OWNER			
project 7 Alnwick Drive, BL9 8BZ			
drawing SITE AND LOCATION PLAN			
computer file C:\Users\NKAR02\Documents\NKAR07 Alnwick Drive, BL9 8BZ.dwg		plot date	
project number 2026.0042.2247		scale As Indicated @A1	
drawing number A105		rev	issue status
This drawing is to be read in conjunction with all related drawings. All dimensions must be checked and verified on site before commencing any work or producing shop drawings. The originator should be notified immediately of any discrepancy. This drawing is copyright and remains the property of NK Architectural.			