



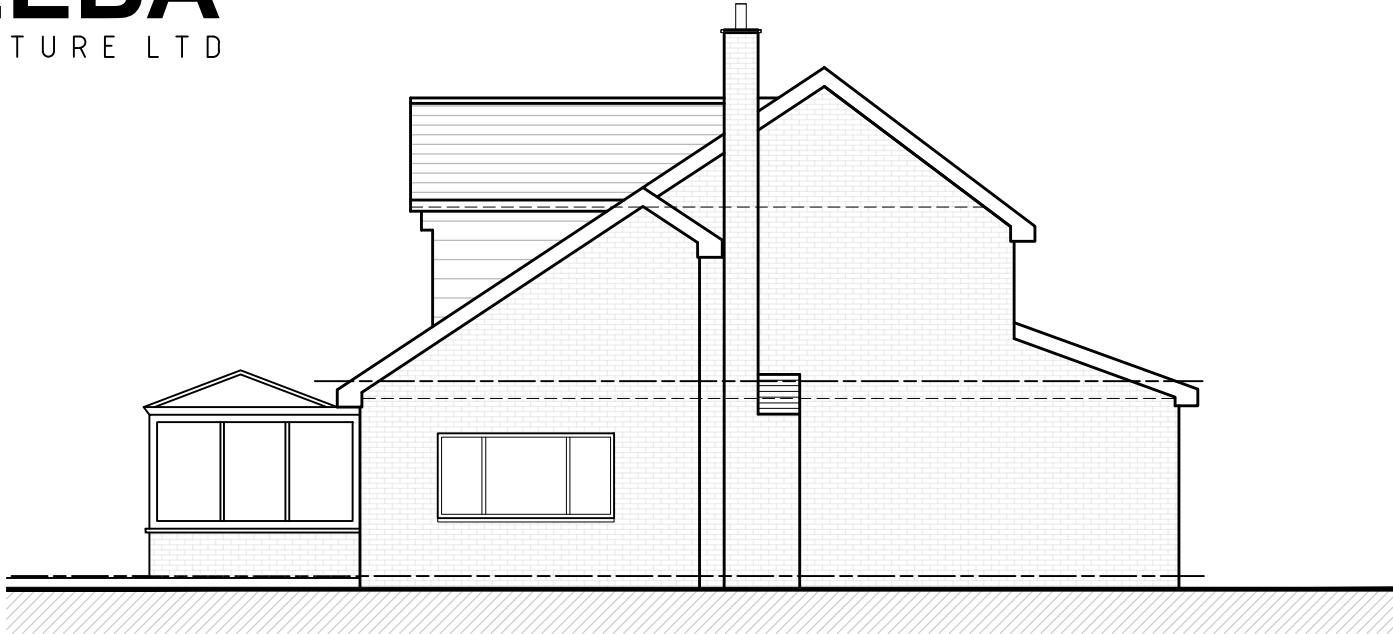

Existing Side Elevation
Scale 1:100



Existing Front Elevation
Scale 1:100


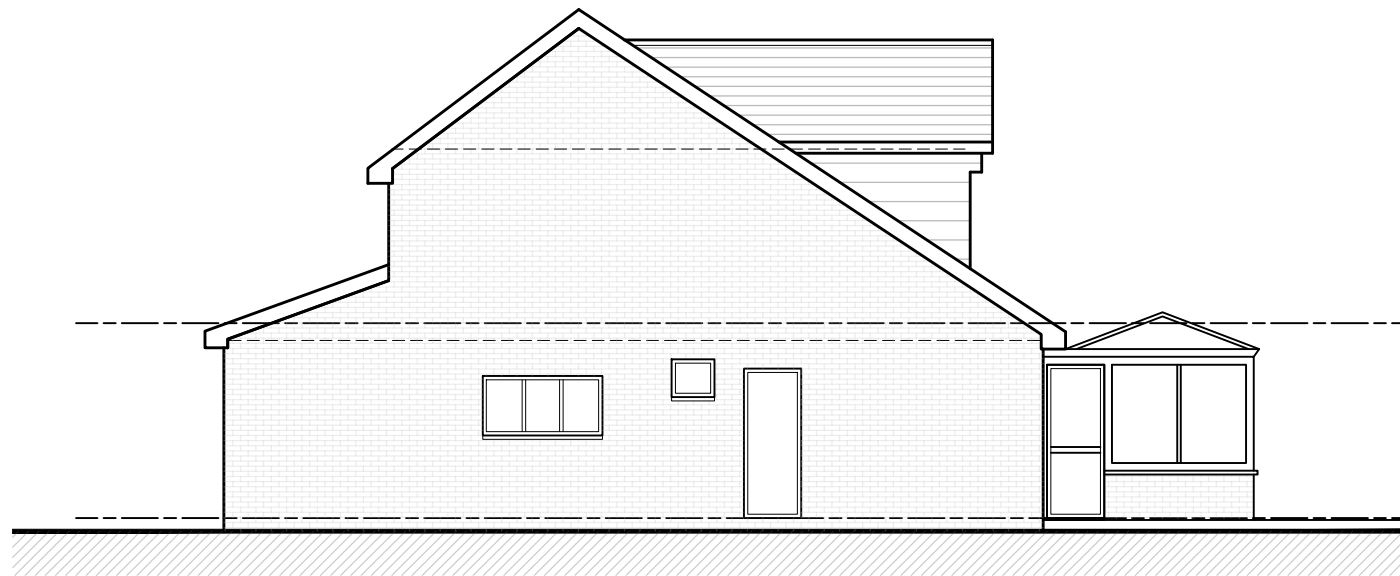


Existing Side Elevation
Scale 1:100



Existing Rear Elevation
Scale 1:100

Important Note:
It is the contractor's responsibility to check all dimensions on site and acquaint himself with the work involved. Any discrepancies to be reported to the agent for clarification prior to starting work.

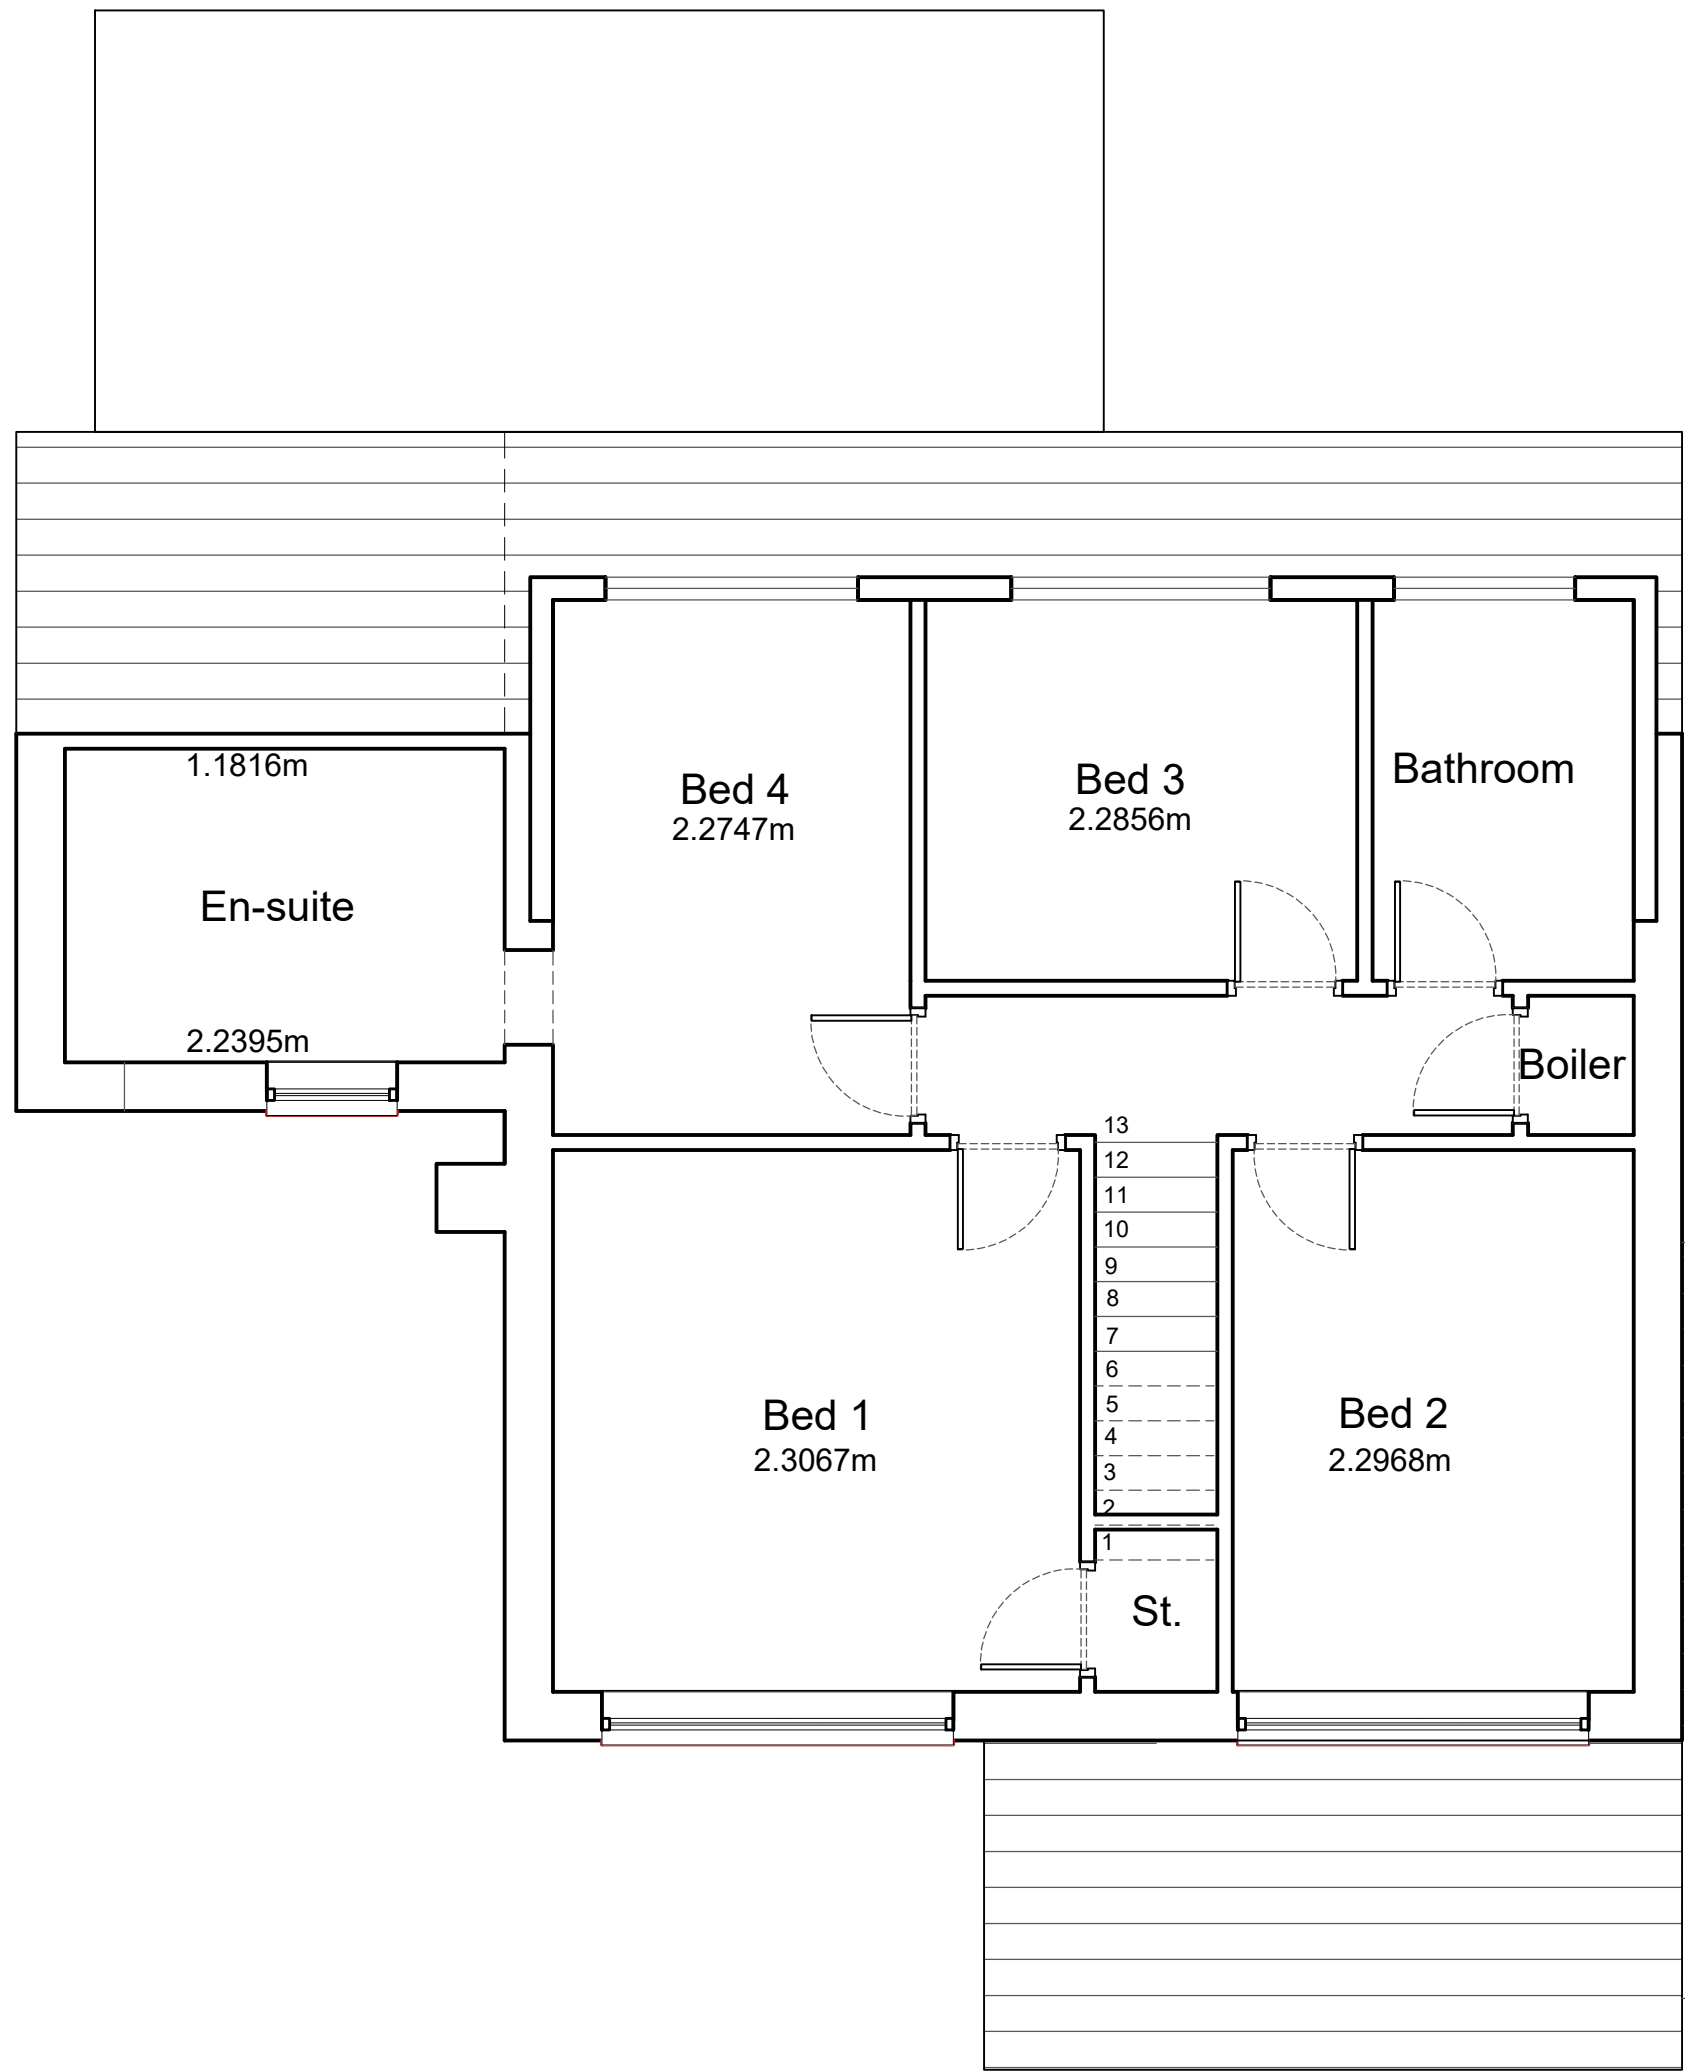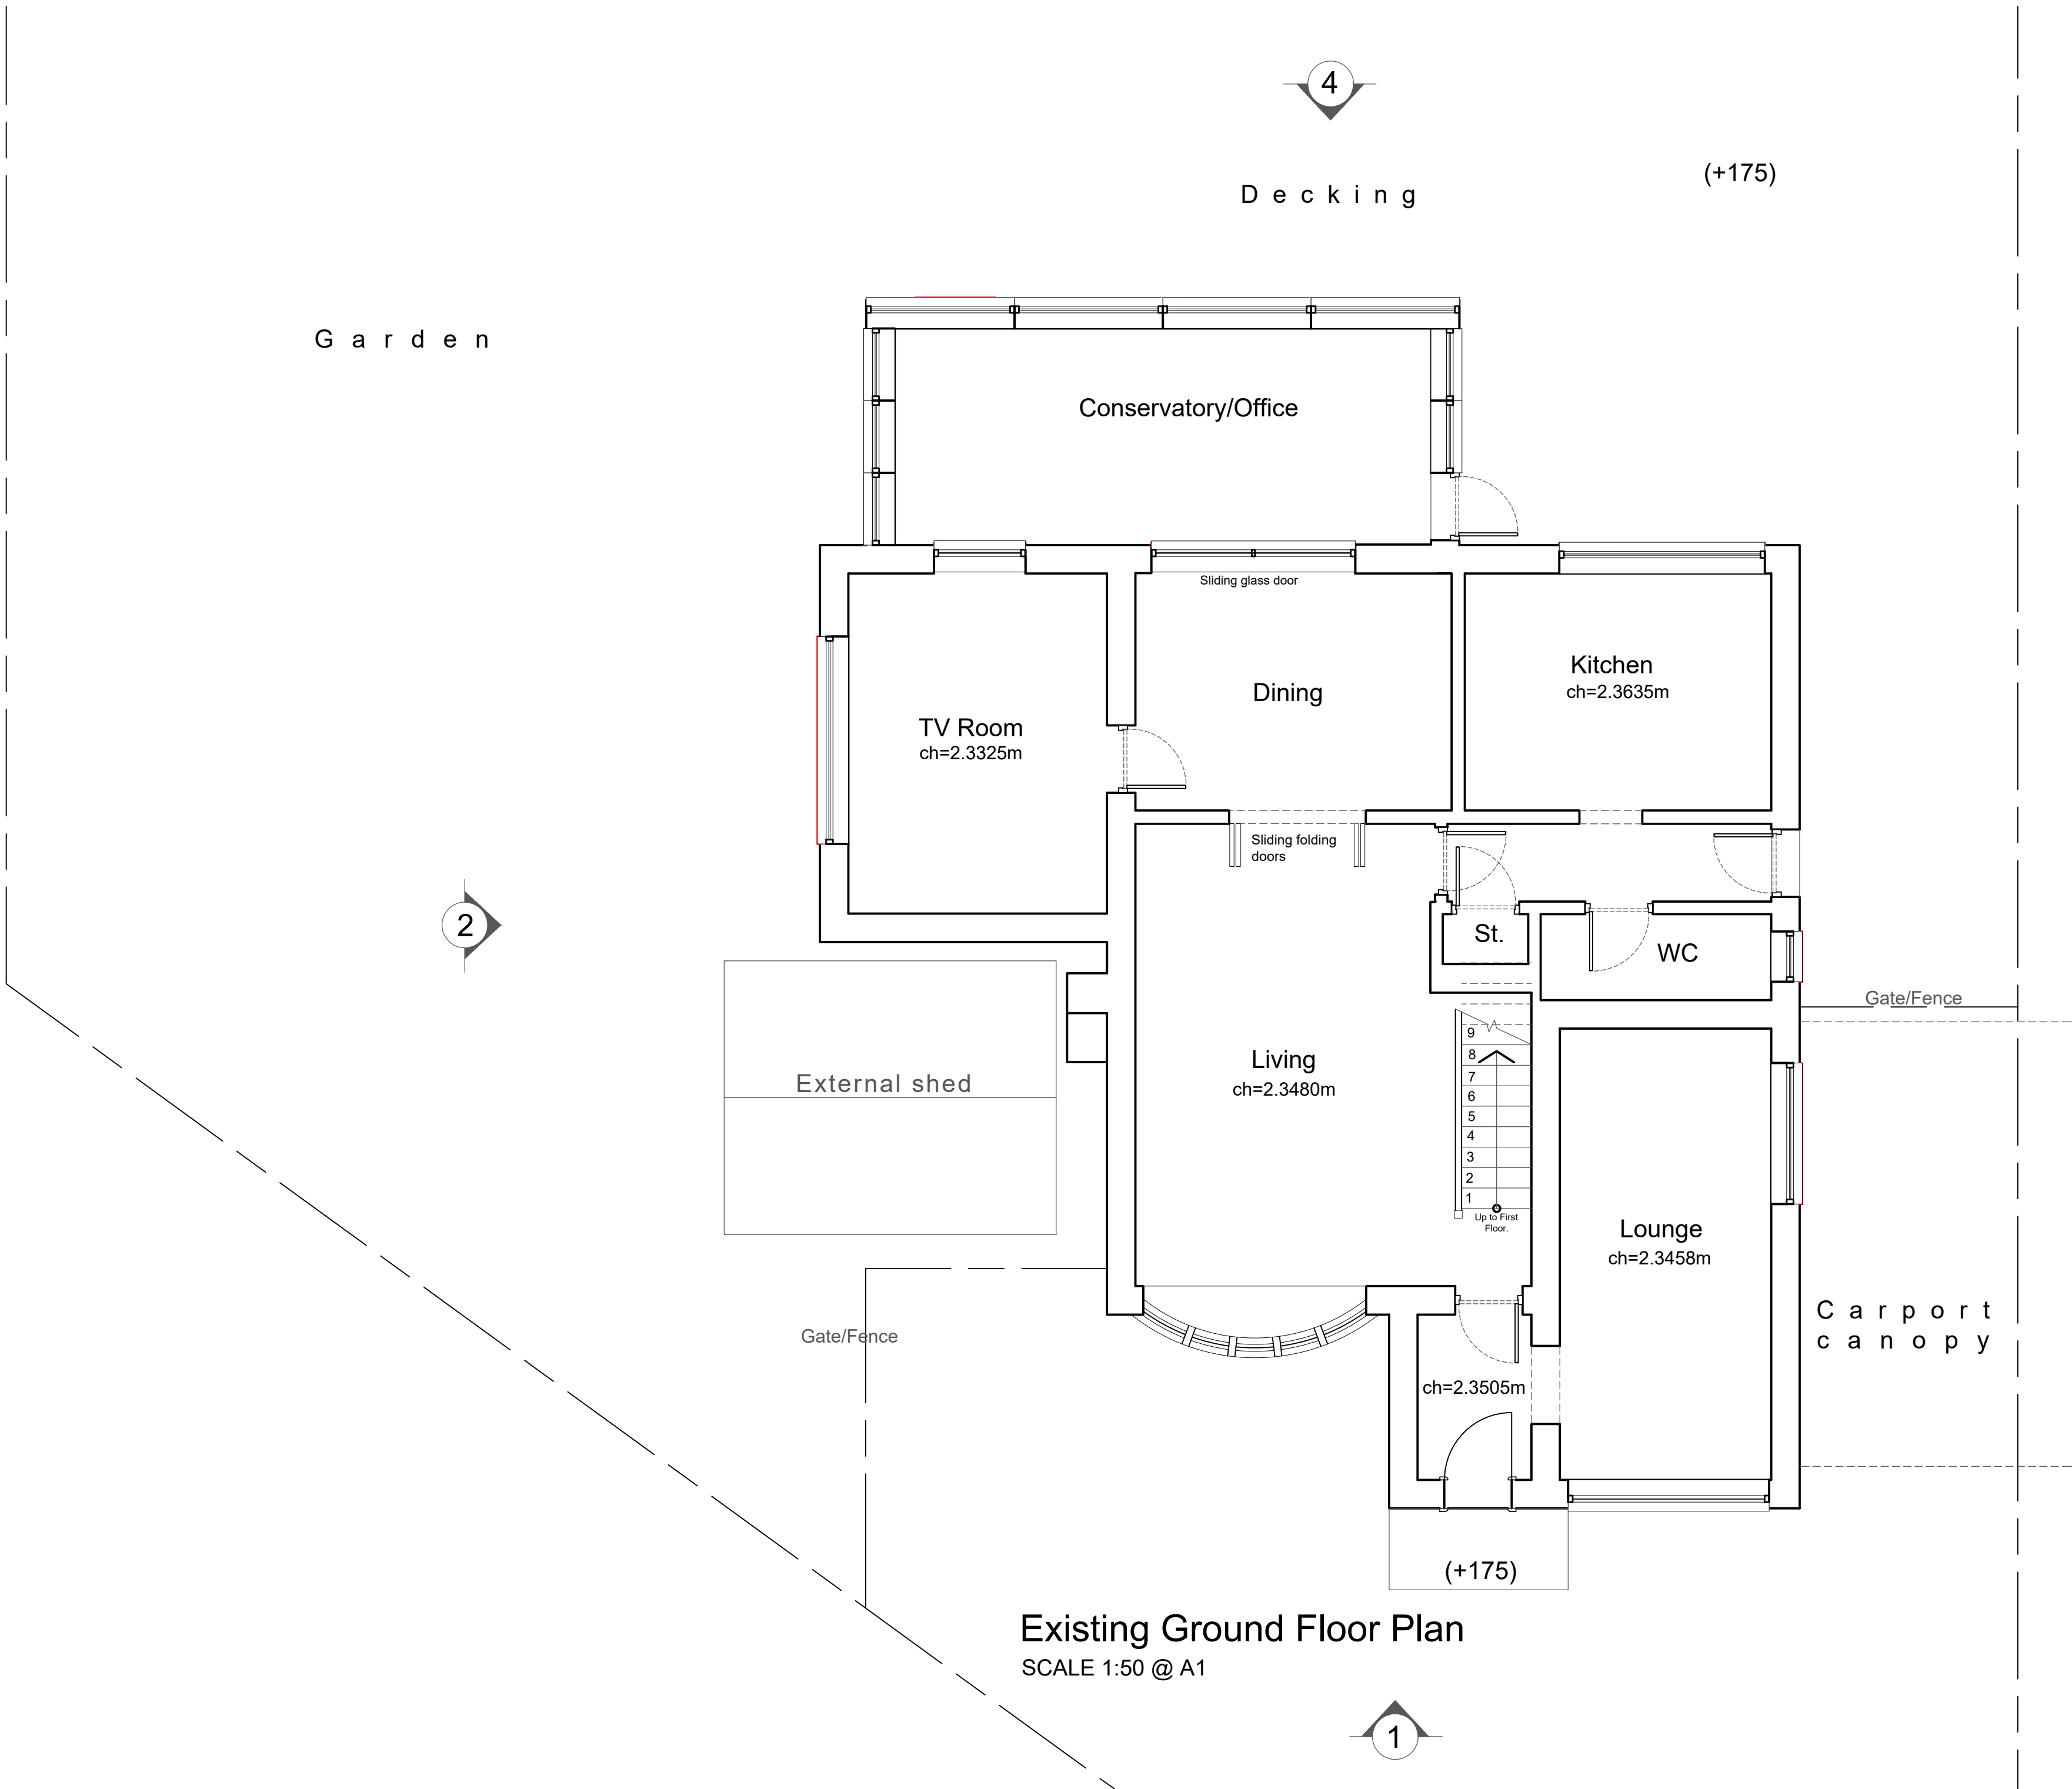

Existing Plans & Elevations

Rev.	Date	Description
A	16.09.2022	Existing Elevations added
B	12.10.2022	Labels updated as requested by planning

DO NOT SCALE: Use figured dimensions only. Contractor is to check all dimensions before commencement of works. It is the contractor's responsibility to report any inconsistencies on this drawing, or between drawings, to the Architect and to request clarification and instruction before proceeding. This drawing must only be used for the purpose for which it is supplied. This drawing is the copyright of Areeba Architecture Ltd and may not be reproduced in any form whatsoever without prior express written consent.

Existing Plans & Elevations

AREEBA
ARCHITECTURE LTD
Daisyfield Mill, Blackburn, BB1 3BL
01254 580701 / hello@areeba.co.uk

Client: Mr Jaffar Iqbal
Project: Extensions & Remodeling
9 Warringham Close
Bury, BL8 2ON
Scale: As shown @ A1
Date: March 2022

Drawing No.
BB340-01-B
Purpose of Issue:
Planning Submission