



Carlton Works, 250 Radcliffe Moor Road, Bradley Fold, BOLTON, BL2 6RE



Location plan - 1:2500

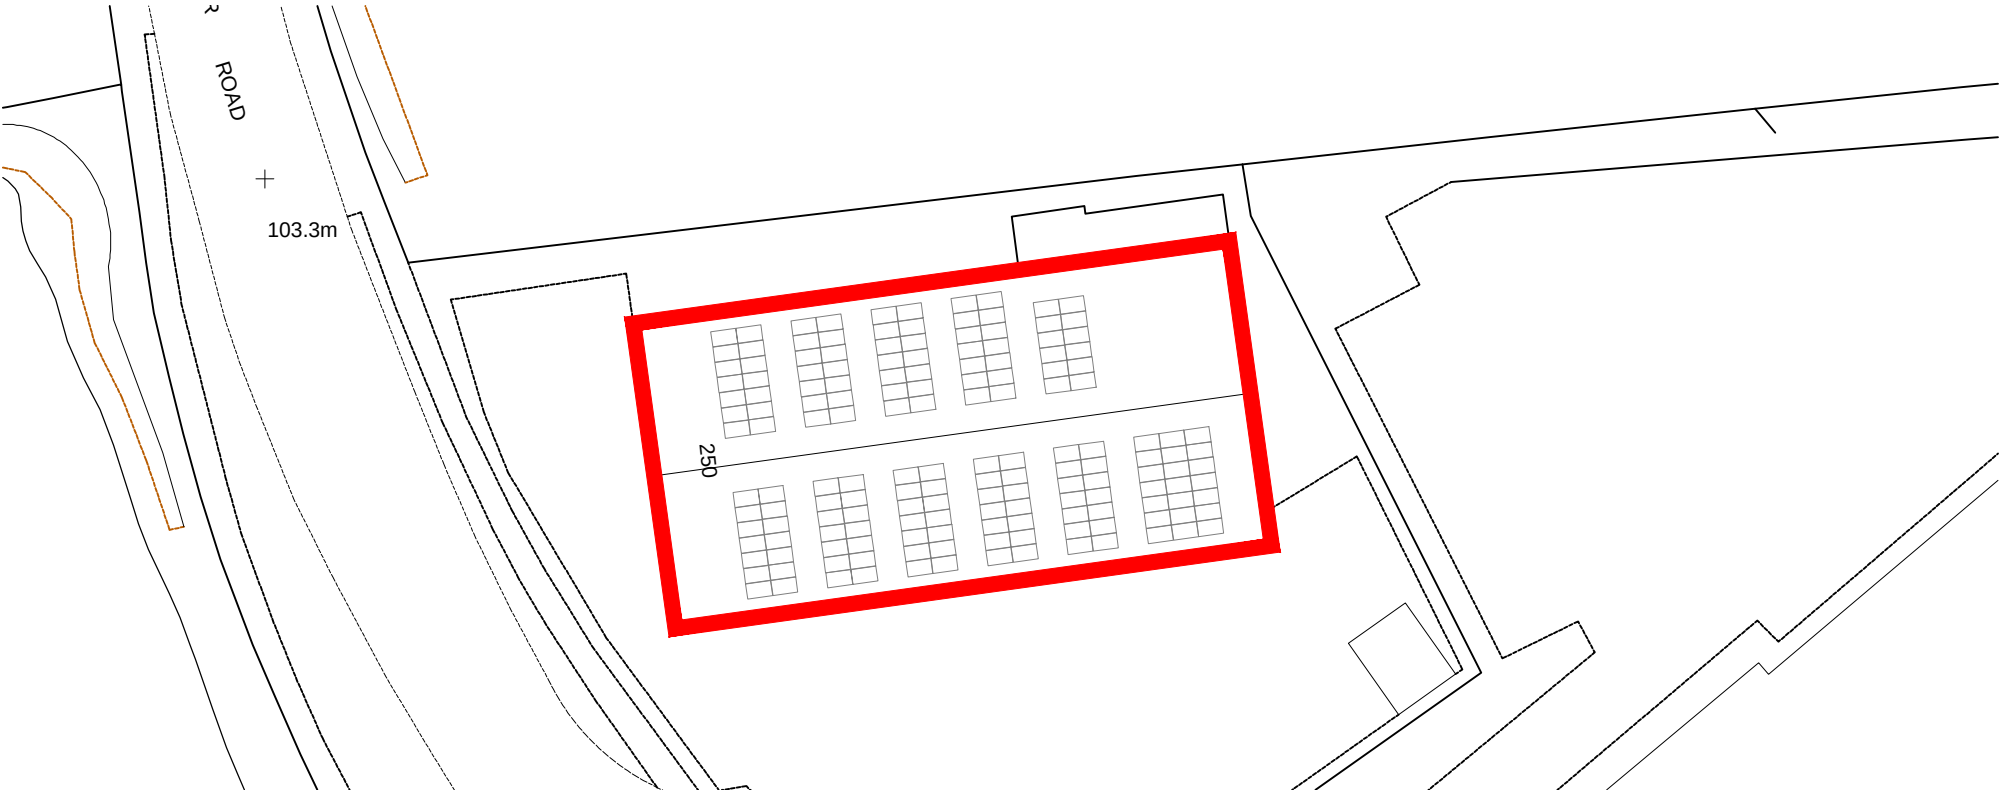

Site plan - 1:500

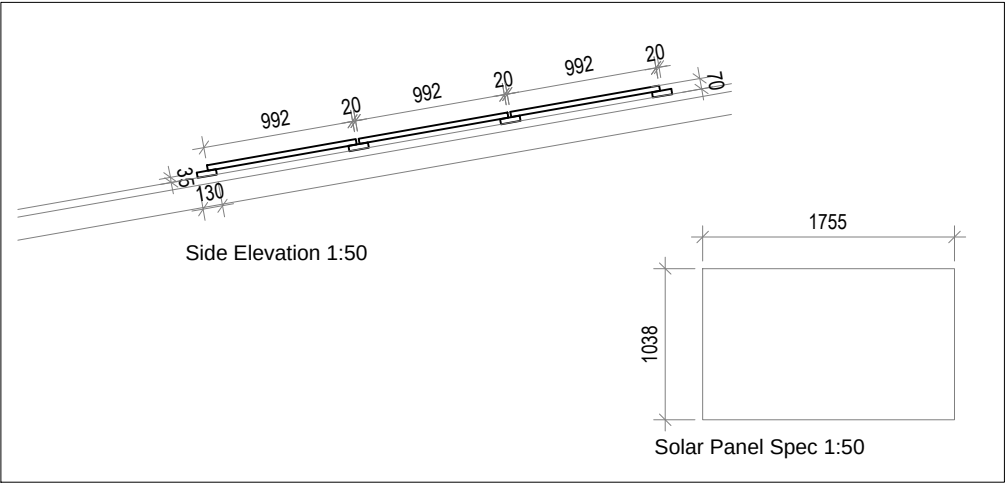

Solar Panel Spec - 1:50

|                                                                                             |                    |                |               |
|---------------------------------------------------------------------------------------------|--------------------|----------------|---------------|
| Project<br><b>Carlton Works, 250 Radcliffe Moor Road,<br/>Bradley Fold, BOLTON, BL2 6RE</b> |                    |                |               |
| Title<br><b>A4 LOCATION PLAN</b>                                                            |                    |                |               |
| Scale @ A3<br>1:1250                                                                        | Date<br>April 2025 | Ref<br>Job CWR | Drawn<br>JSWR |
| Drg No<br><b>LP/CWR</b>                                                                     |                    |                | Rev<br>-      |