



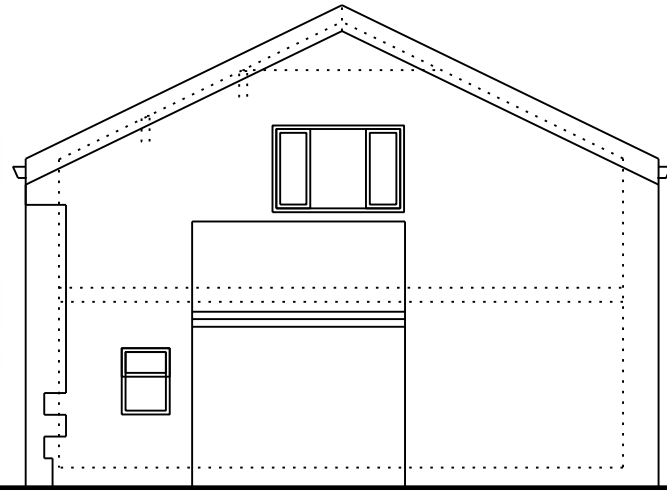


EXISTING FRONT ELEVATION


EXISTING REAR ELEVATION

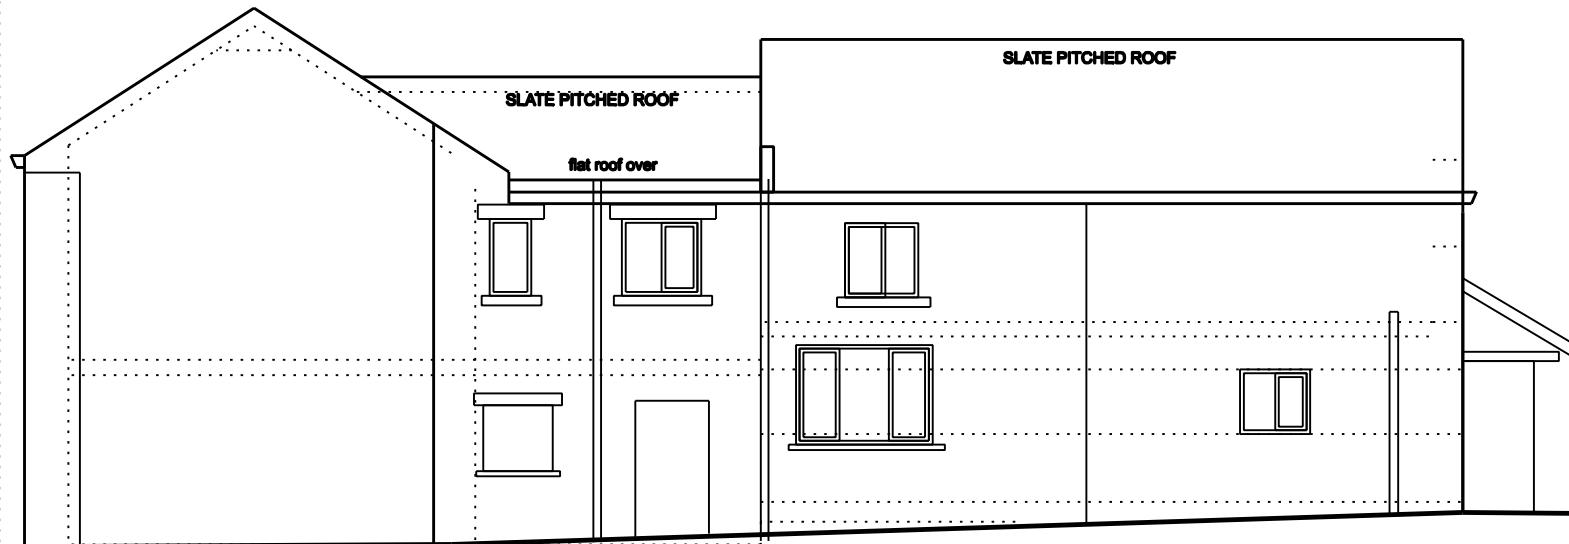

EXISTING SIDE ELEVATION

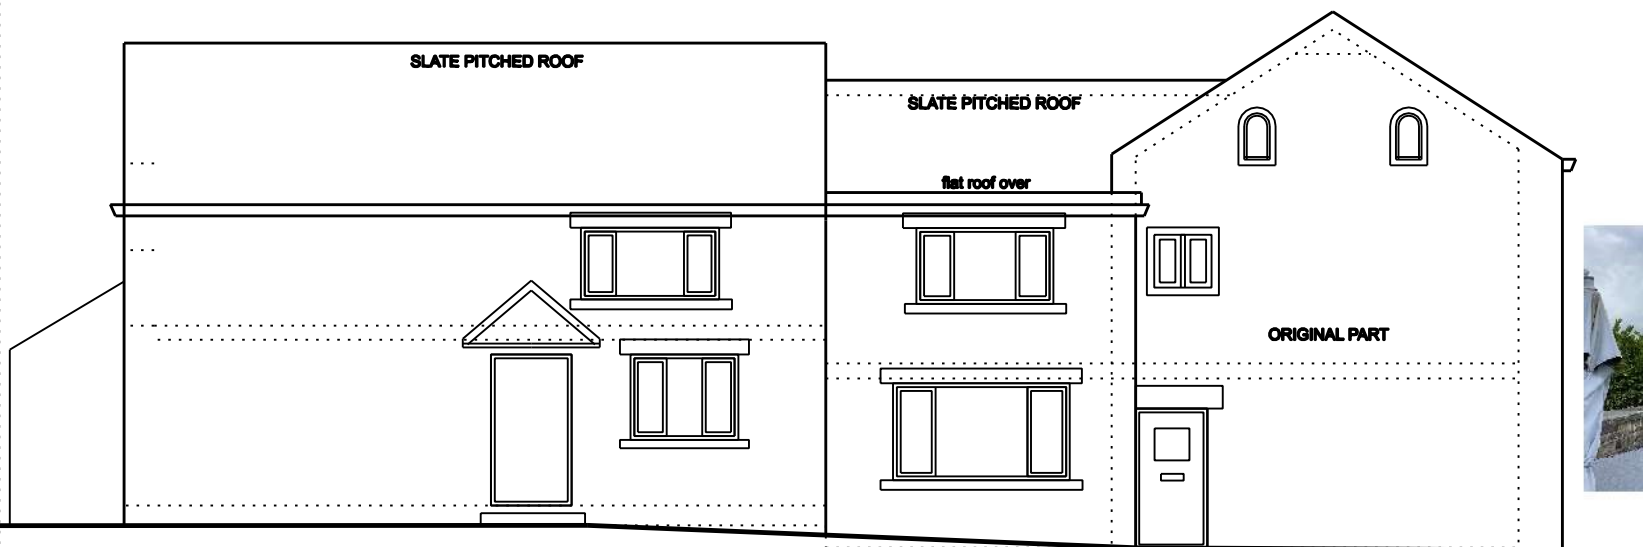

EXISTING SIDE ELEVATION

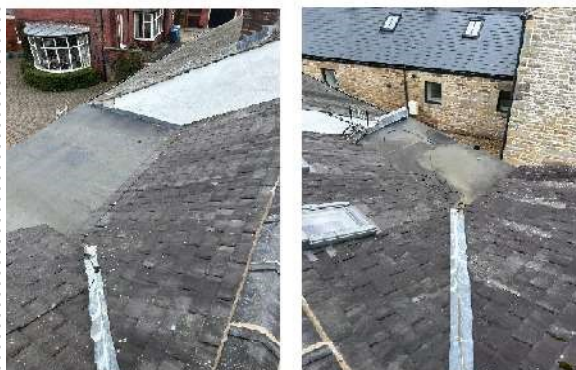

PHOTOGRAPHS SHOWING 2 EXISTING FLAT ROOF

**BAST HOUSE FARM COTTAGE
MANCHESTER ROAD
BURY BL9 5LZ**

Drwg. No: 20234/ 04 / 02

Date : OCTOBER 2024

Scale 1:100 @ A3

Rev -

Mark Thorley design limited



Mark Thorley MCIAT, MSAI, MFPWS

Chartered Architectural Technologist, Party wall Surveyor & Architectural Illustrator.

**Mobile : 07994 453541
email : mark@markthorley.com
website : www.markthorleydesign.com**

2. EXISTING ELEVATIONS