




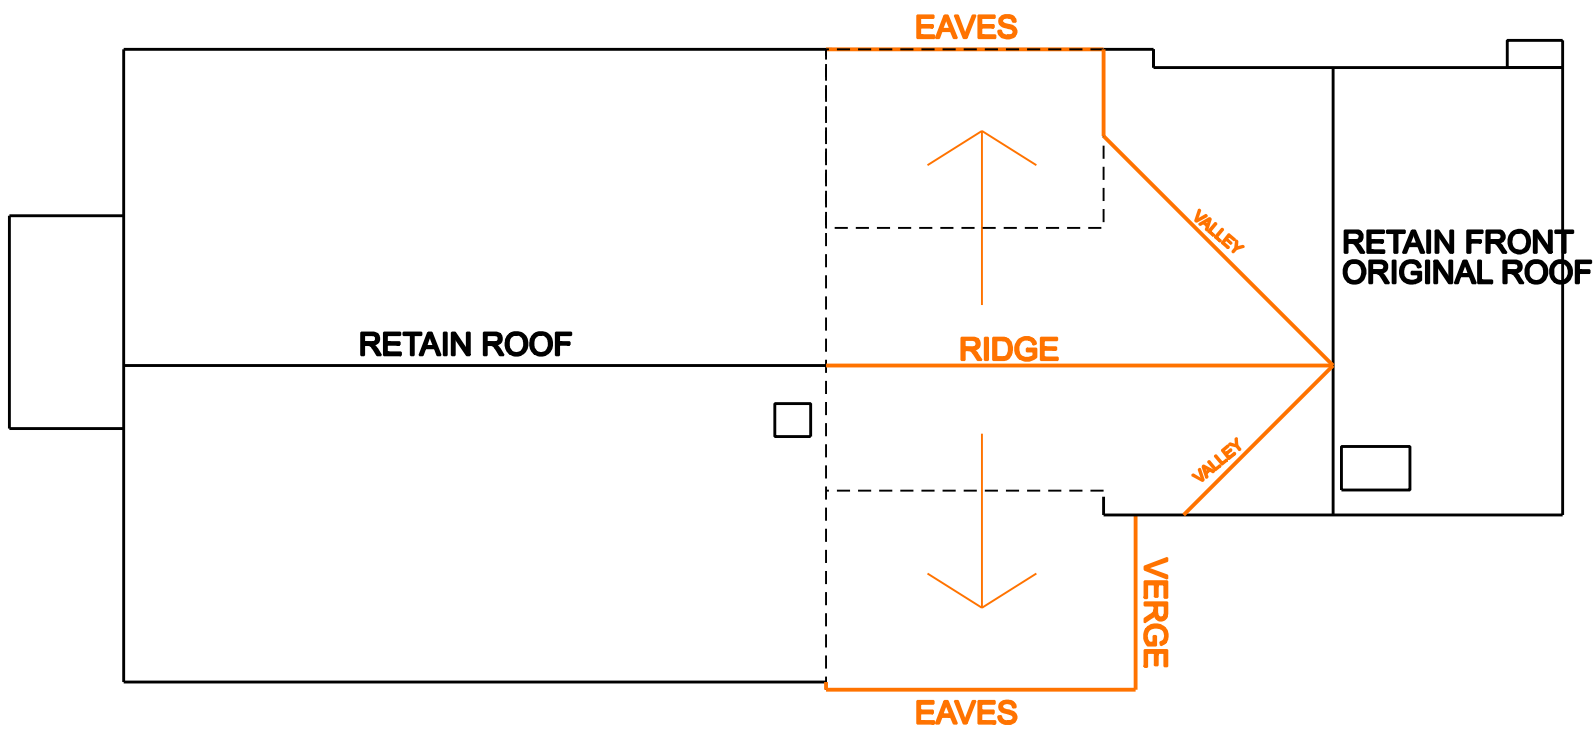

PROPOSED ROOF PLAN PROPOSED ROOF SHOWN ORANGE TO LINK REAR AND FRONT PARTS OF BUILDING

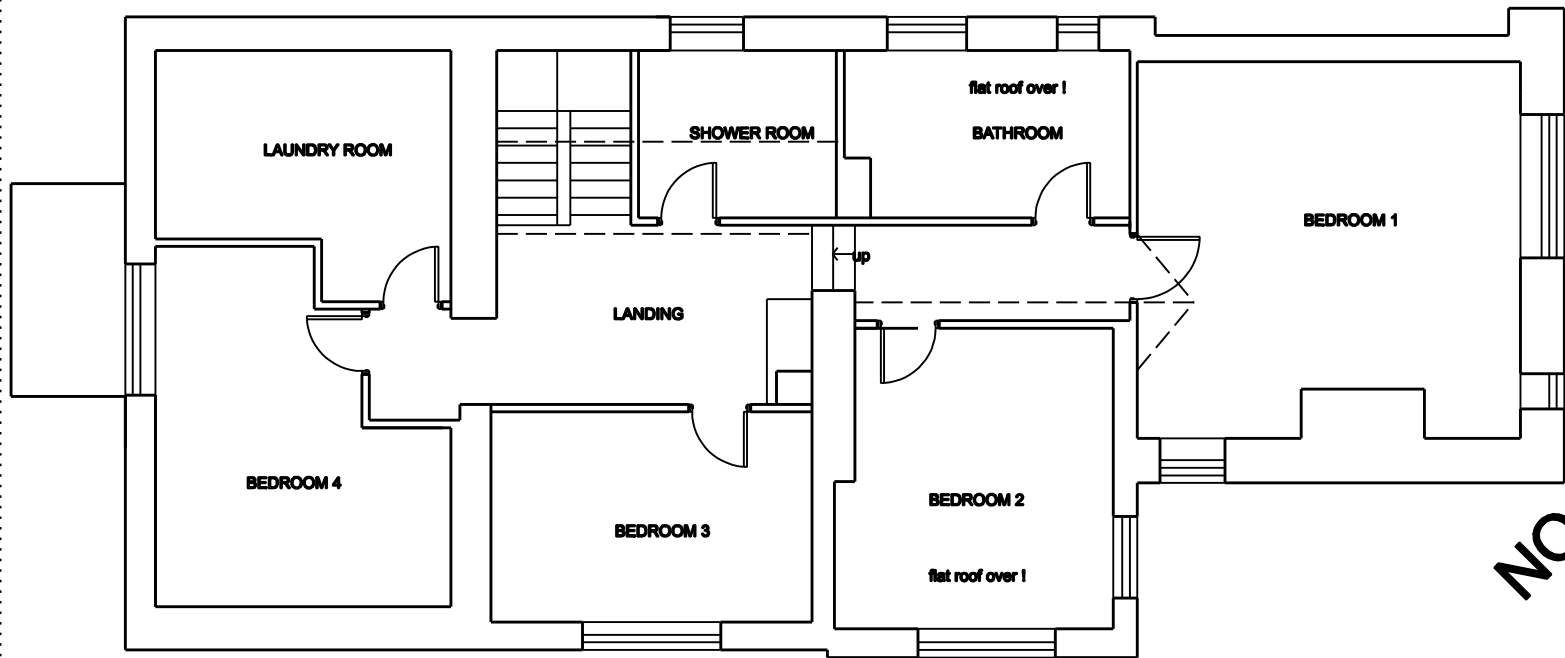

PROPOSED FIRST FLOOR PLAN

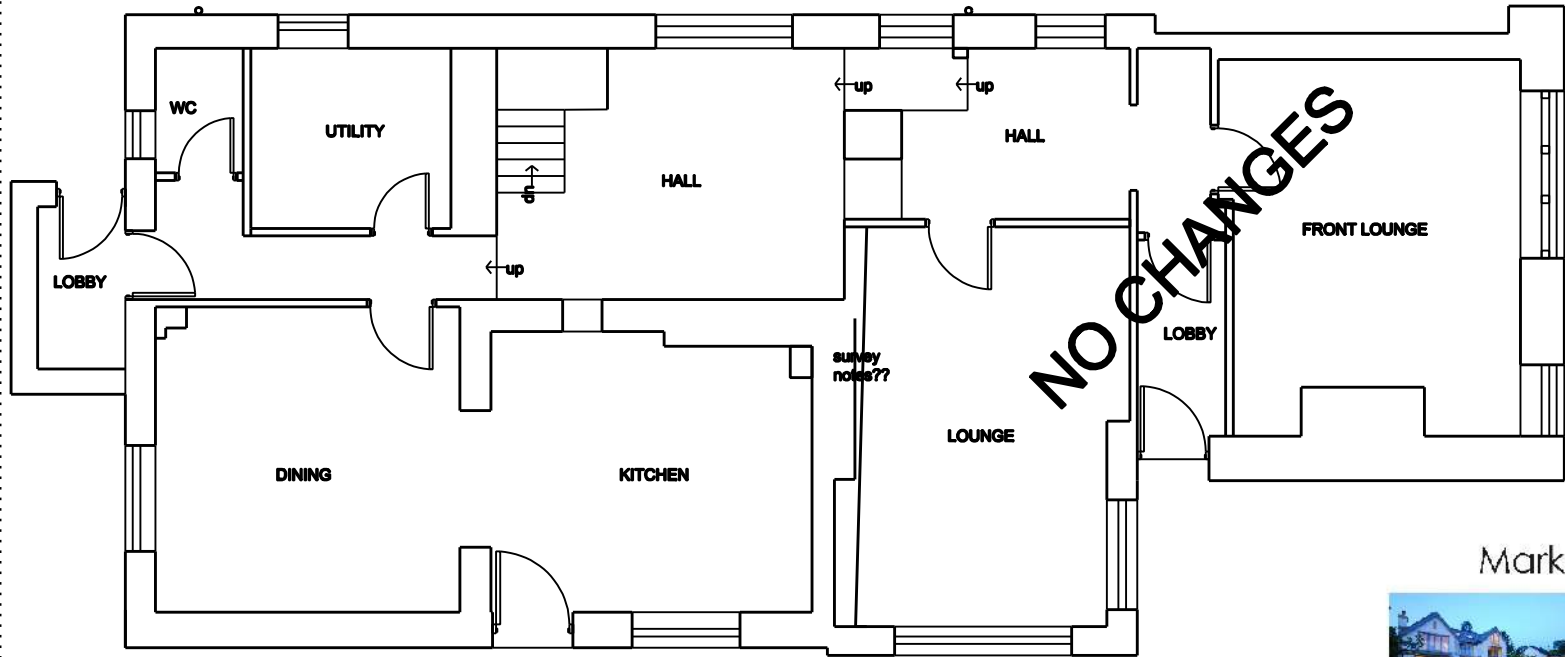

PROPOSED GROUND FLOOR PLAN

NO CHANGES

NO CHANGES

BAST HOUSE FARM COTTAGE
MANCHESTER ROAD
BURY BL9 5LZ
Drwg. No: 20234/ 04 / 03
Date : OCTOBER 2024
Scale 1:100 @ A3
Rev -

3 PROPOSED PLANS

Mark Thorley design limited



Mark Thorley MCIAT, MSAI, MFPWS
Chartered Architectural Technologist, Party wall Surveyor & Architectural Illustrator

Mobile : 07986 453541
email : mark@mark-thorley.com
website : www.mark-thorleydesign.com