


PROPOSED FRONT ELEVATION

PROPOSED SIDE ELEVATION

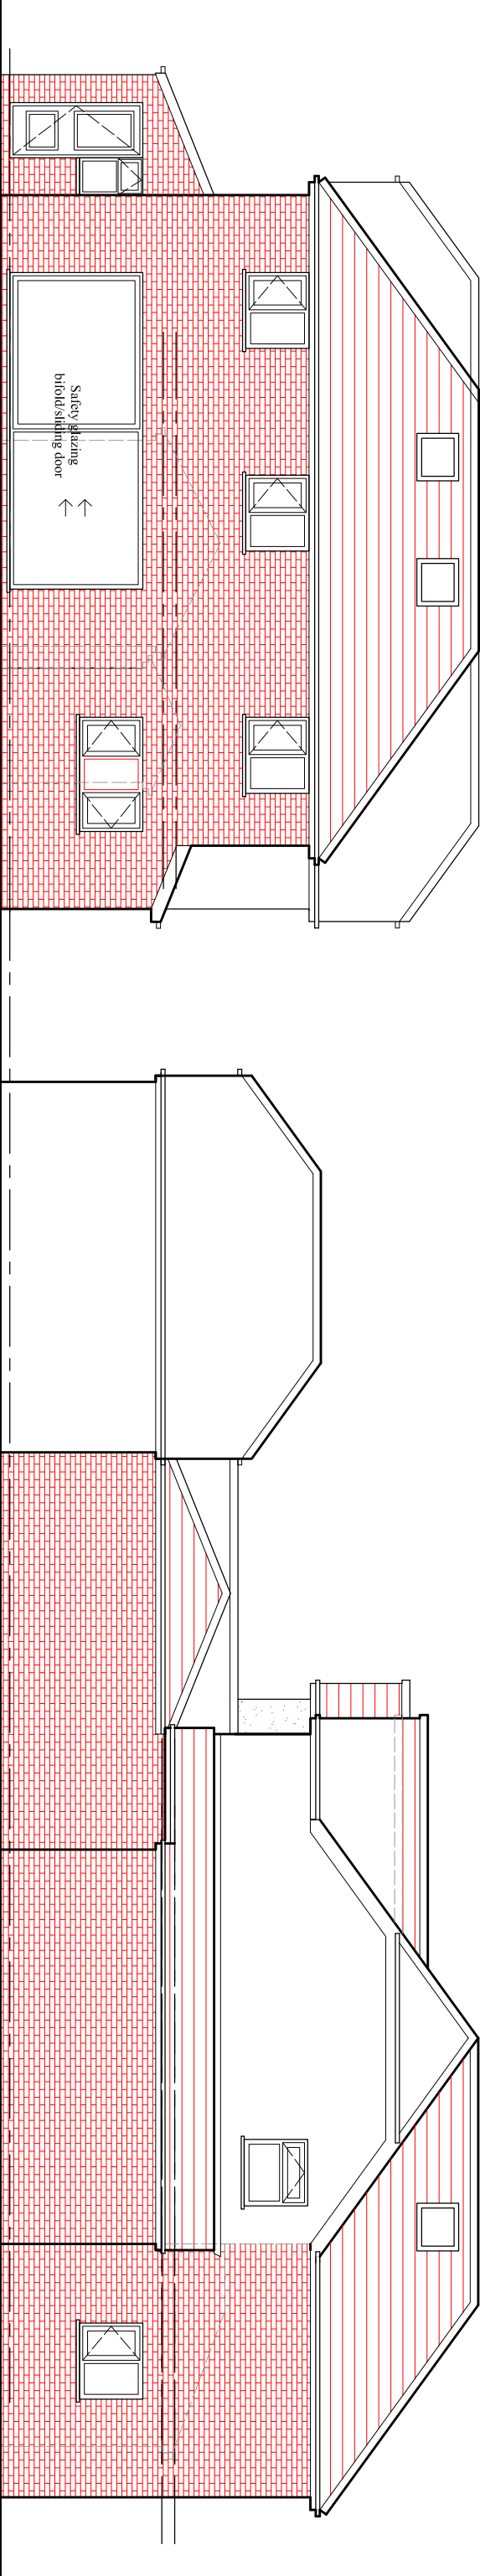

PROPOSED REAR ELEVATION

PROPOSED SIDE ELEVATION

PROJECT
8, Chapeltown Road,
Bury

CLIENT
Mr. Rizwan Khan

DRAWING TITLE
Proposed Elevation

JOB No _____ DRAWING No
NA-P04

SCALE _____ DATE _____ REVISION
1:100@A3 June 2020
DRAWN CHECKED BY
NA -

t: 0782 895 3405
e: niamat@hotmail.co.uk