




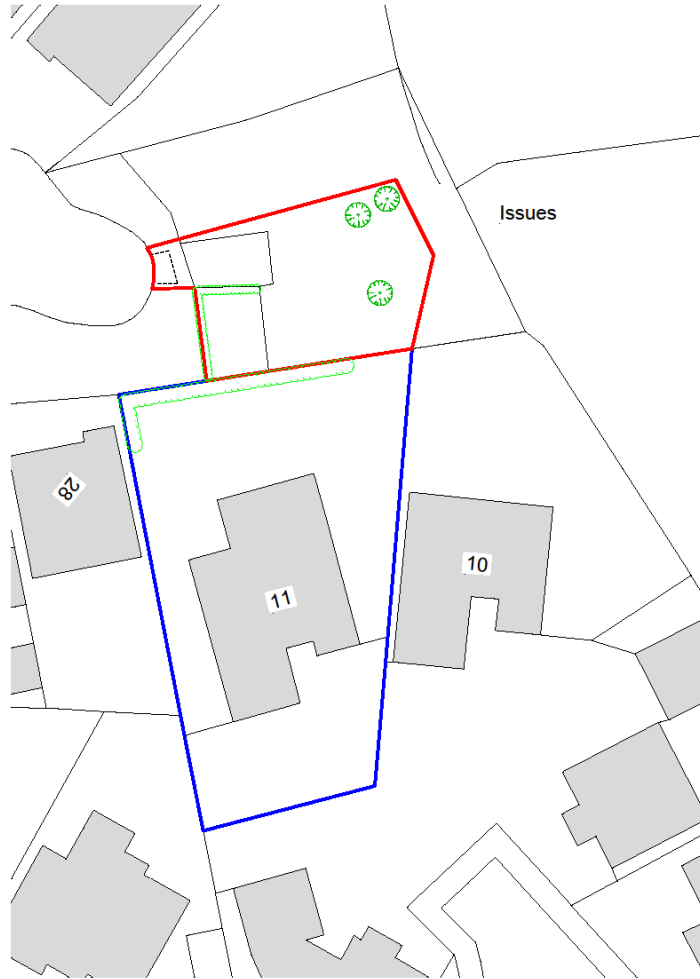


Existing Site Plan
Scale (1:200)

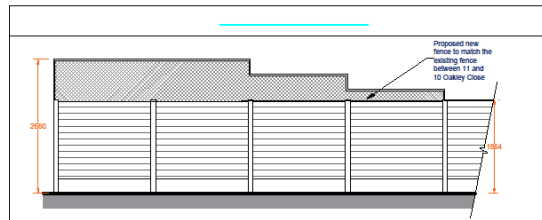


Proposed Fence to East Boundary
Scale (1:50)

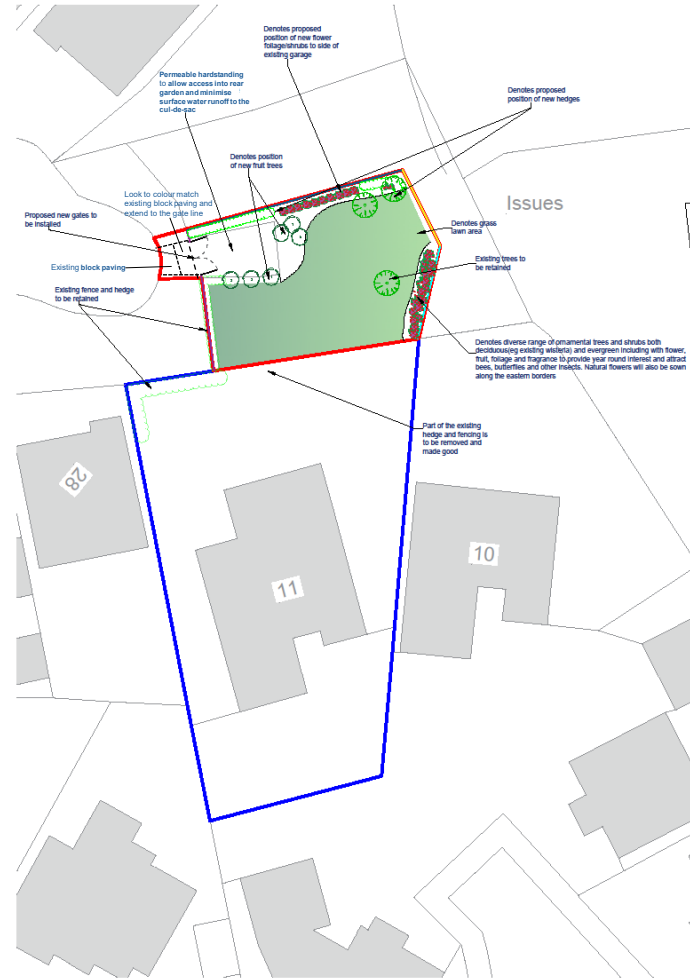


Proposed Site Plan
Scale (1:200)

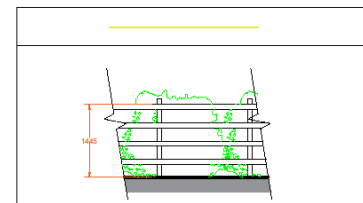


Proposed Fence to Northeast Boundary
Scale (1:50)

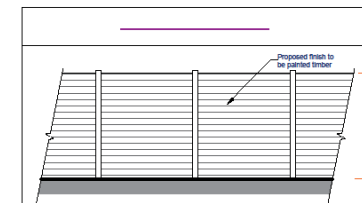


Proposed Fence to North and West Boundary
Scale (1:50)

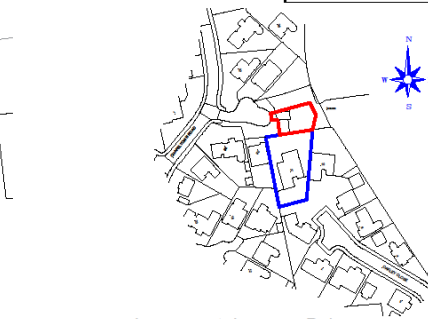

Location Plan
Scale (1:1250)
© Crown Copyright and database rights 2020 OS Licence no. 100041041

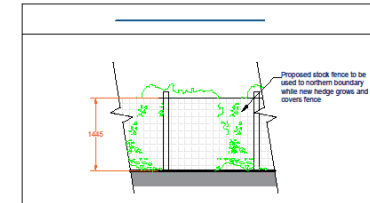

Proposed Fence to North Boundary
Scale (1:50)

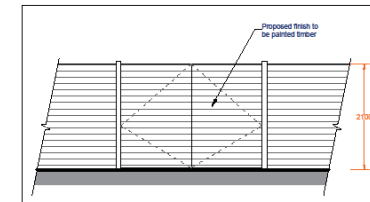

Proposed New Gates From Chapletown Road
Scale (1:50)

Revision		Date
1	Issued	03/06/2024
2	Revised	03/06/2024
HOLDEN LANDSCAPE 40 Backburn Road, Radcliffe, M54 4LJ Phone: 07784 00000 Email: jones@holden.co.uk Web: www.holden.co.uk		
Client: Mr & Mrs Roberts		
Project: 11 Oakley Close, Radcliffe		
Drawing Title: Proposed Extension of the Existing Garden		
Drawing Date: 03/06/2024		
Drawing By: J. Holden		
Scale: 1:50/1:200 @ A1		
Sheet: 005 of 005		

