


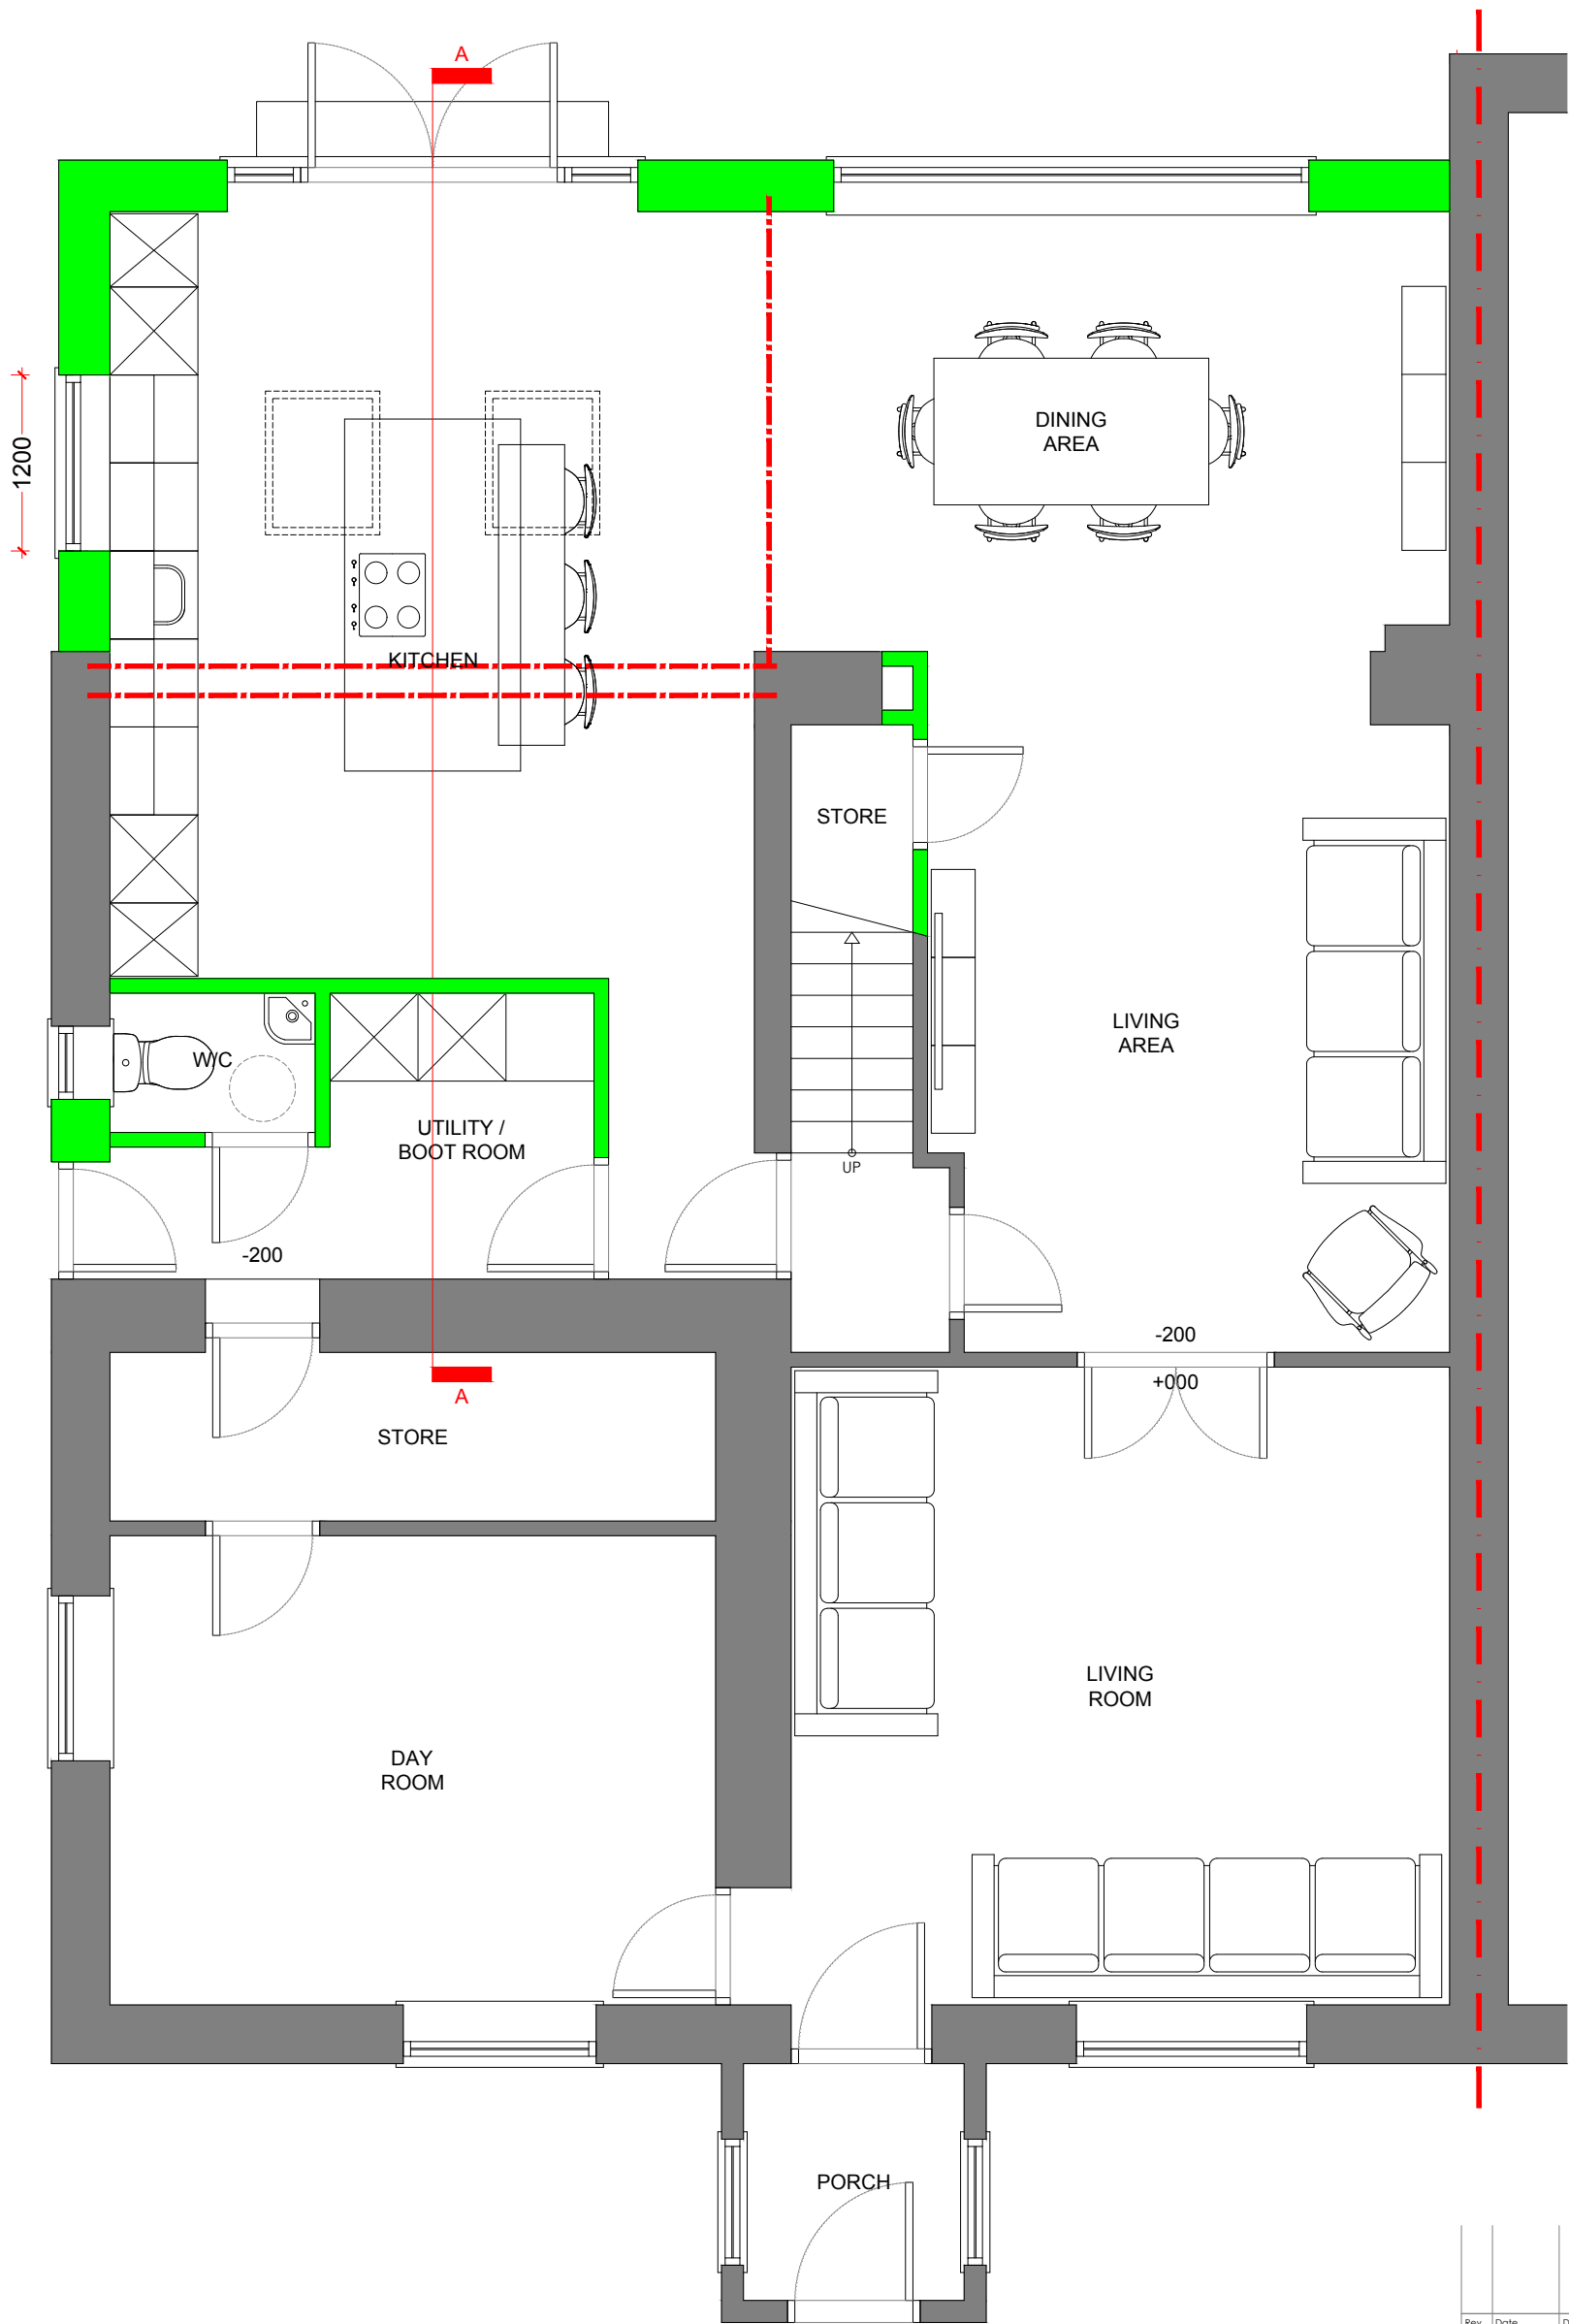

PROPOSED GROUND FLOOR PLAN



Rev	Date	Description	Rev By	Chk'd By
Drawing Title				
PROPOSED GROUND FLOOR PLAN				
Job-Dwg No				
036BUR-404				
Project Title				
EXTENSION WITH INT. REMODEL				
1 TWO BROOKS LANE				
HAWKSHAW				
TOTTINGTON				
BL8 4LA				
Client				
MRS BAMFORD				
Status				
PLANNING				
Scale		1:50	Drawing Size	
			A3	
Date		04/24		