




EXISTING FRONT ELEVATION
1:100




EXISTING REAR ELEVATION
1:100




EXISTING SECTION AA
1:100

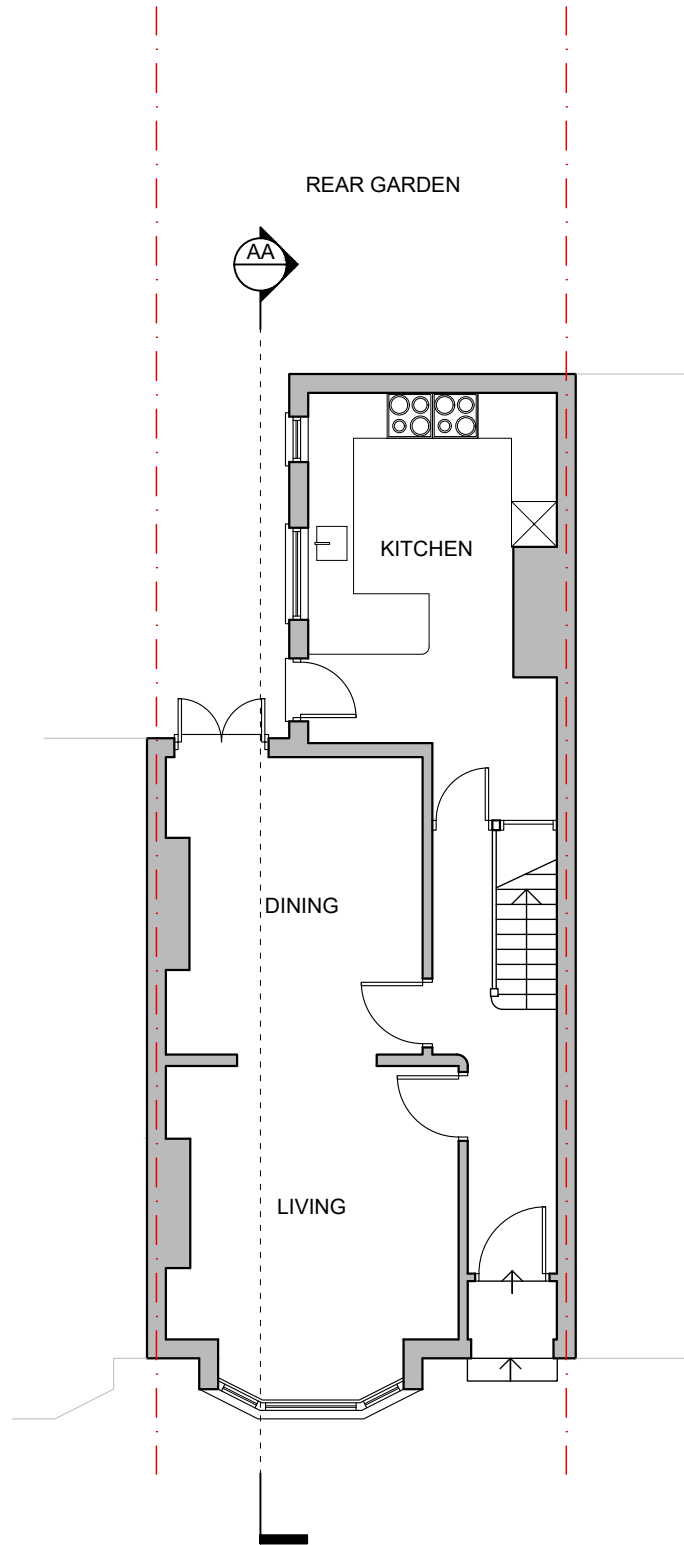


EXISTING GROUND FLOOR PLAN
1:100

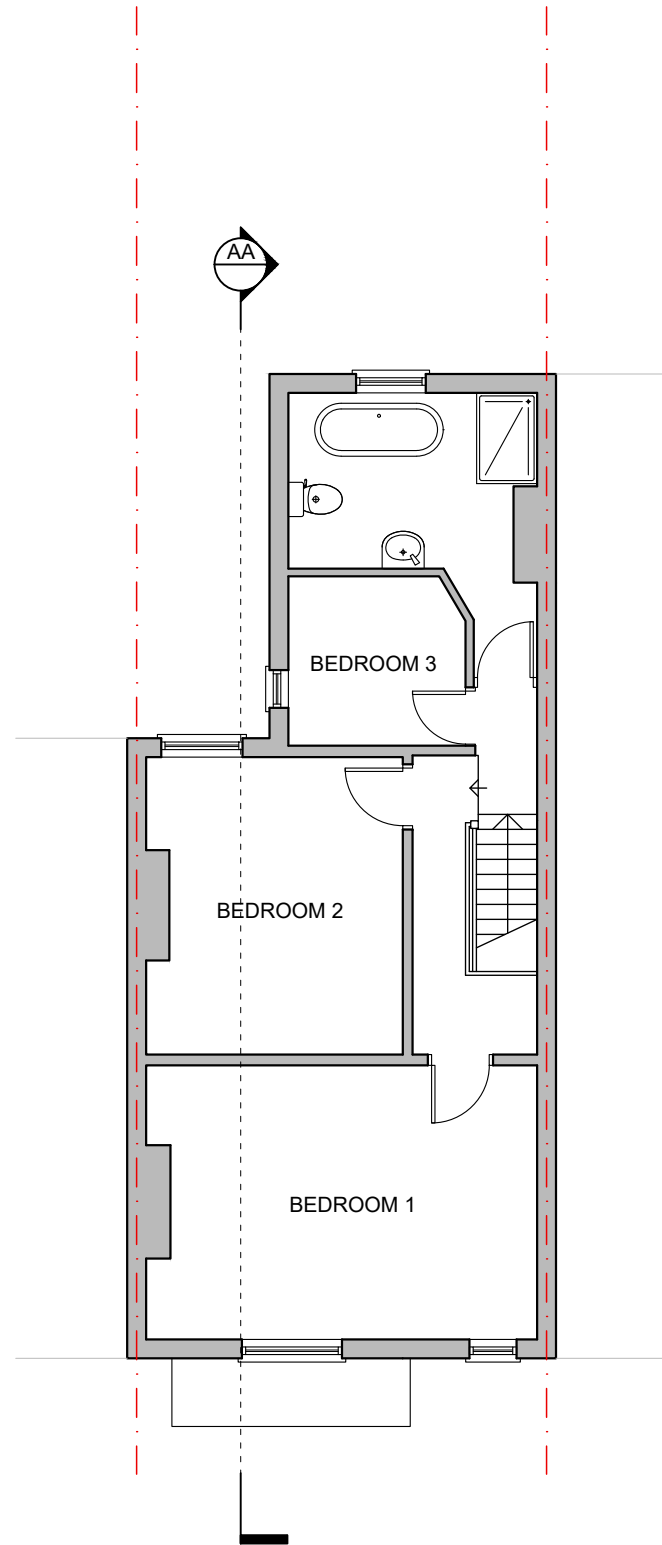

EXISTING FIRST FLOOR PLAN
1:100

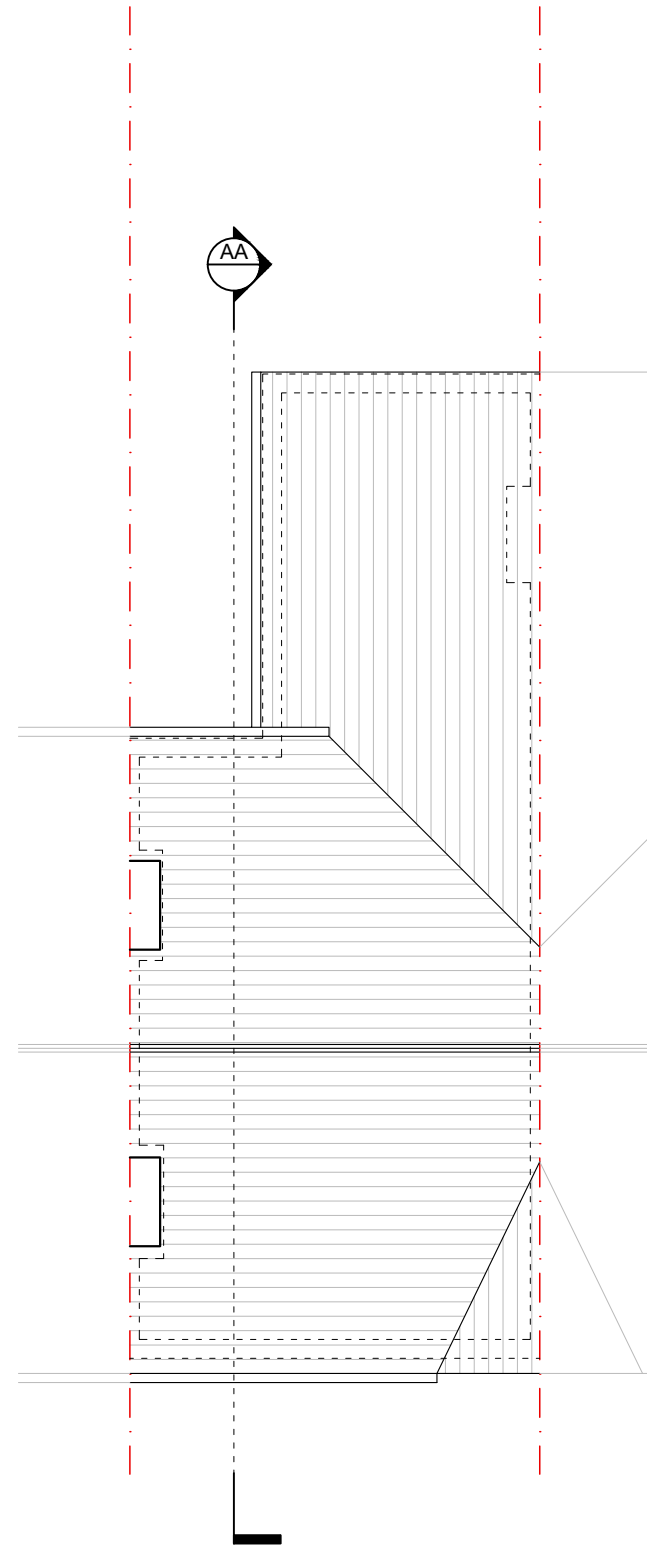

EXISTING ROOF PLAN
1:100

 

Issue:	
PLANNING	
Revision:	
DSQUARE ARCHITECTS	
61 Mosley Street, Manchester, M2 3HZ	
0161 222 3734 info@dsquare-architects.co.uk	
www.dsquare-architects.co.uk	
Client:	
Site:	
101 Clifton Road	
Prestwich	
M25 3HG	
Title:	
Existing Plans, Elevations	
and Section	
Scale: 1:100 @ A2	Drawn: DD
Date: March 2024	
Drg. No. 2405-02	Rev. P1