



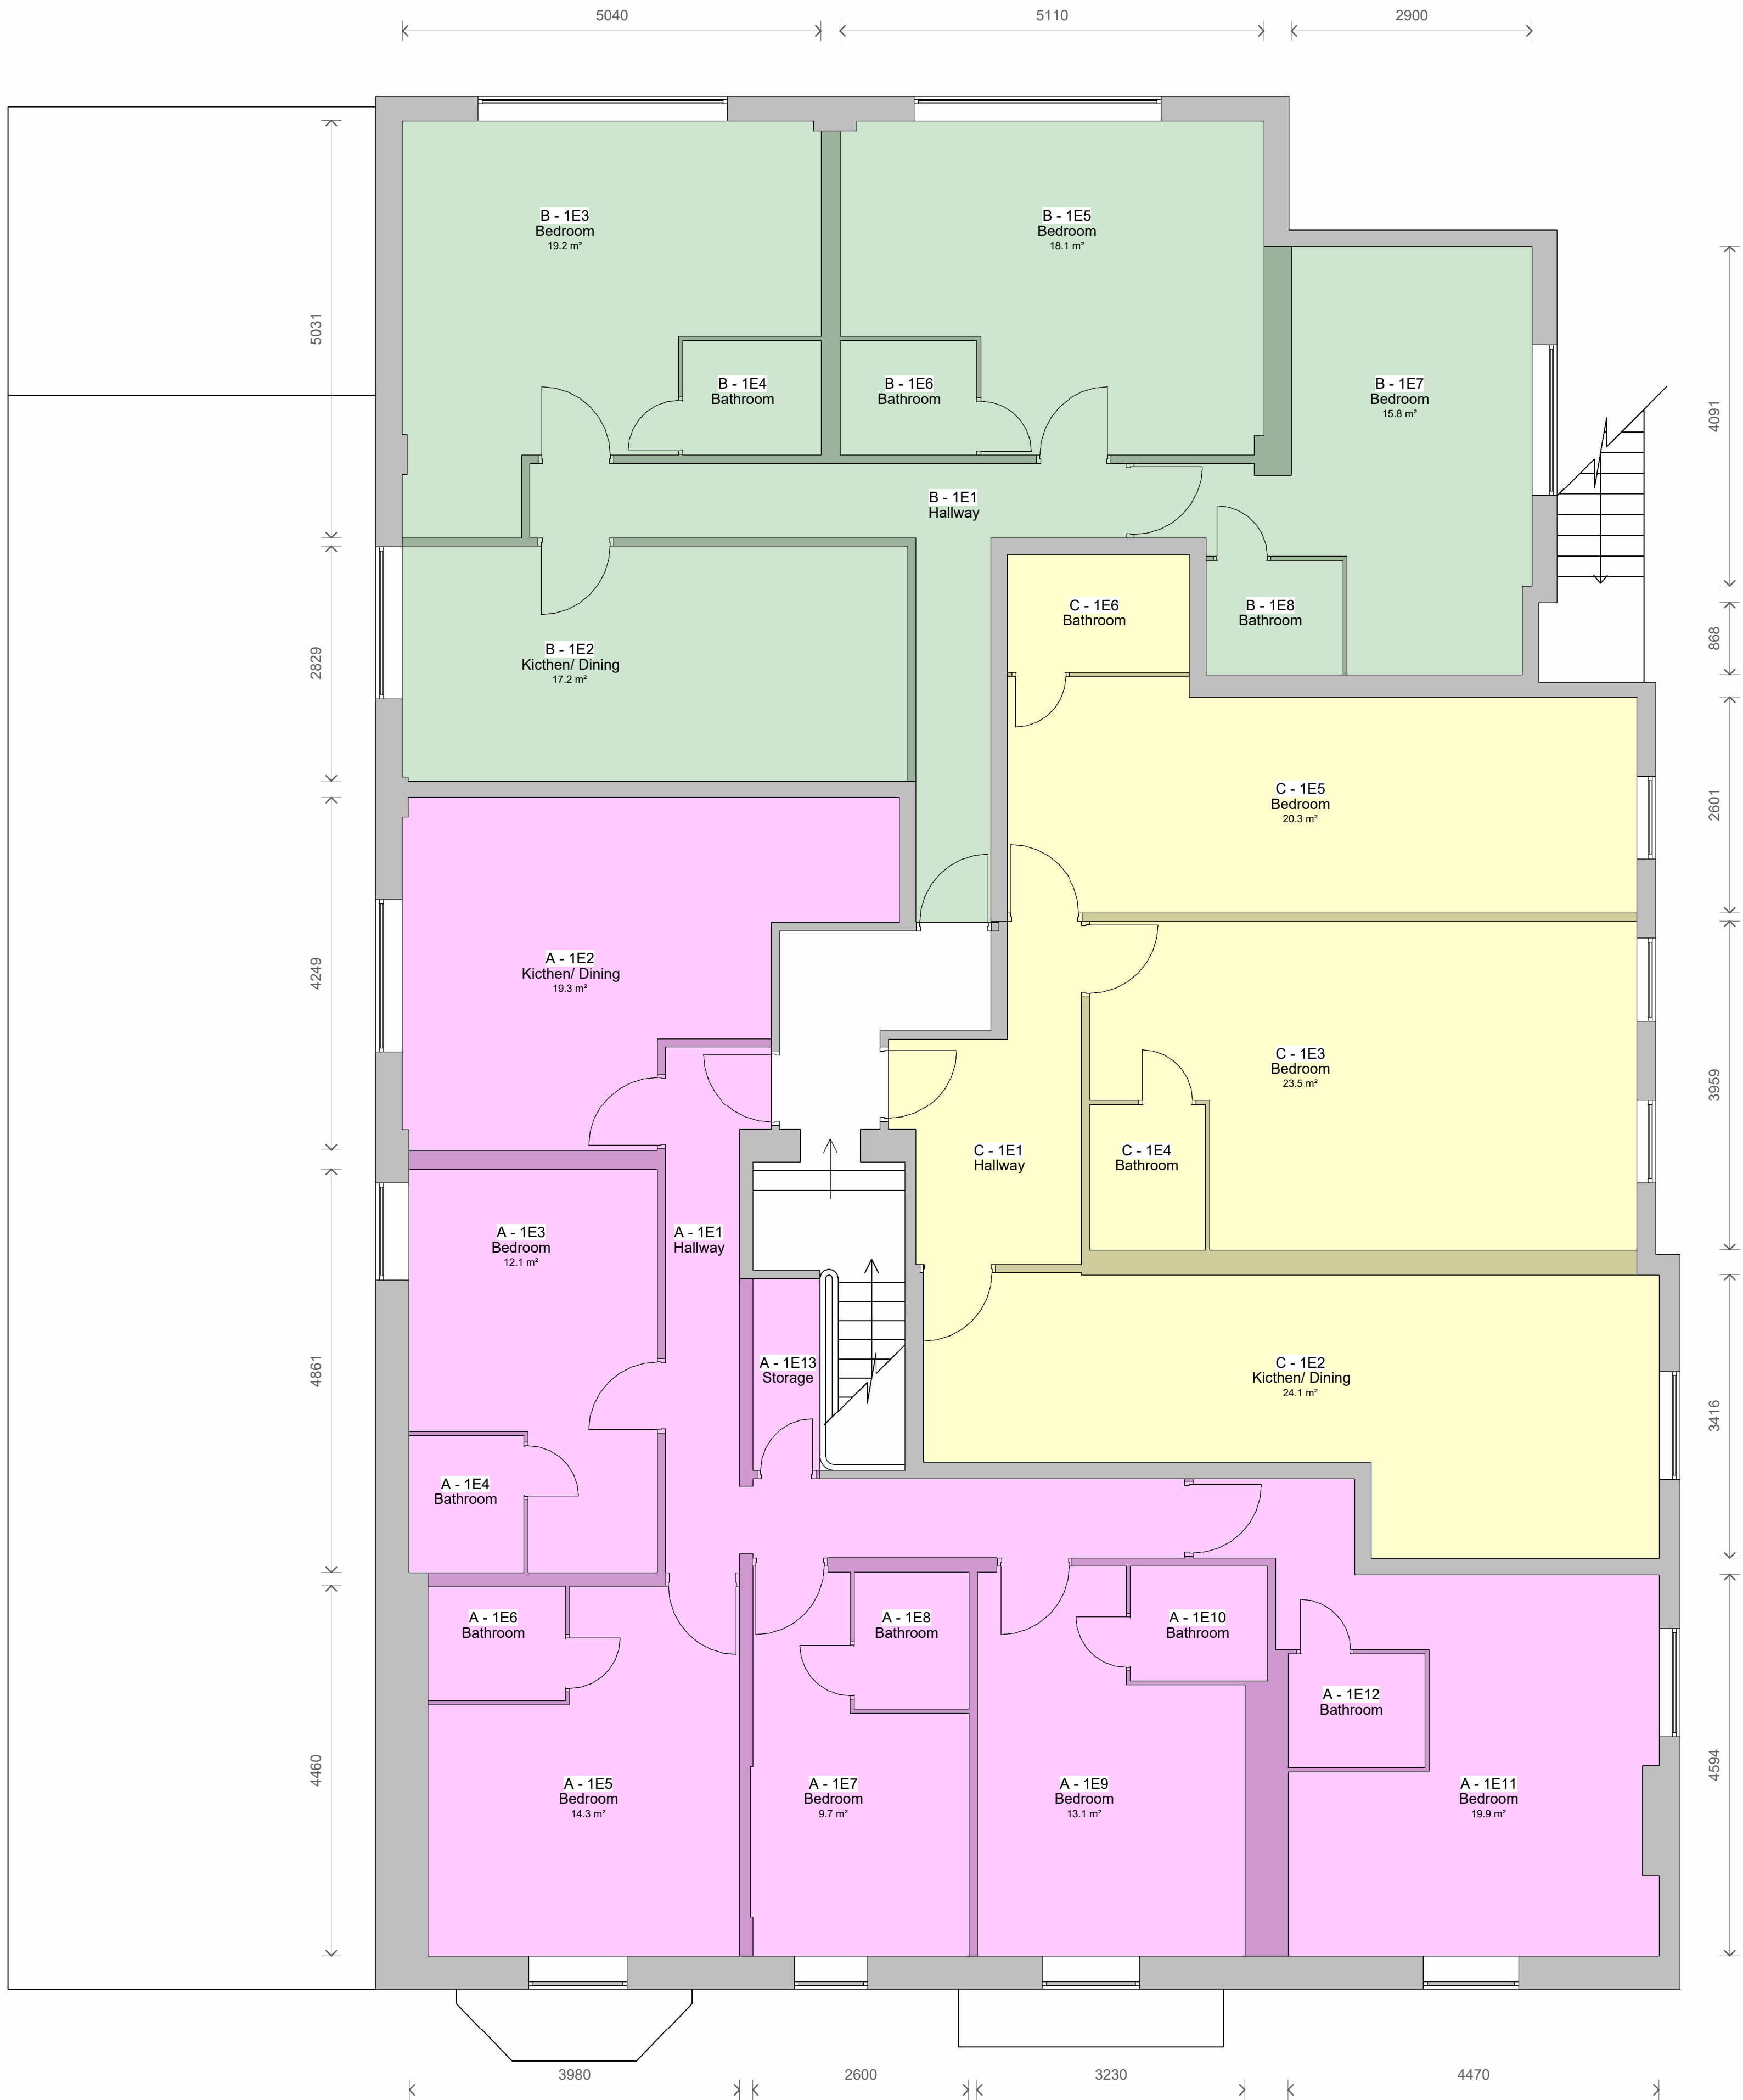

1 Level 1 - Existing
1 : 50

A - 120.1m² - 5 Beds
B - 92.1m² - 3 Beds
C - 84.1m² - 2 Beds

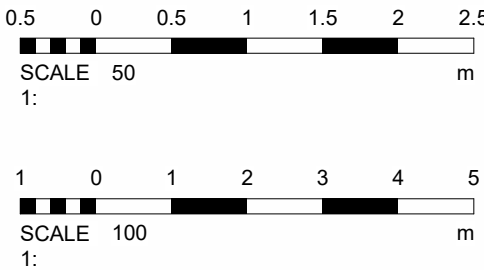

No.	Description	Date
PROJECT Heaton House, Brierly Street		
TITLE Existing First Floor Plan		
CLIENT Kohn		
STATUS DESIGN		
DRAWN BY JB	DATE 13/11/2023	SCALE (@ A1) 1 : 50
PROJECT NUMBER GSS23152	DRAWING NUMBER 002B	REV
GOLD SKETCH S T U D I O S www.goldsketch.co.uk info@goldsketch.co.uk 0161 792 9595		
NOTES: © COPYRIGHT - ALL RIGHTS RESERVED. THIS DRAWING SHALL NOT BE REPRODUCED WITHOUT PRIOR WRITTEN CONSENT. DRAWING TO BE USED FOR THE STATUS INDICATED ONLY. ALL DIMENSIONS AND SETTING OUT SHALL BE CHECKED AND CONFIRMED ON SITE. ANY DISCREPANCIES TO BE REPORTED TO THE DESIGNER PRIOR TO THE COMMENCEMENT OF ANY WORK. ALL WORK AND MATERIALS TO BE IN ACCORDANCE WITH CURRENT BUILDING LEGISLATION, RELEVANT CODES OF PRACTICE AND BRITISH STANDARDS. ALL DIMENSIONS ON THIS DRAWING ARE IN MILLIMETRES UNLESS OTHERWISE STATED.		