





EXISTING FRONT ELEVATION

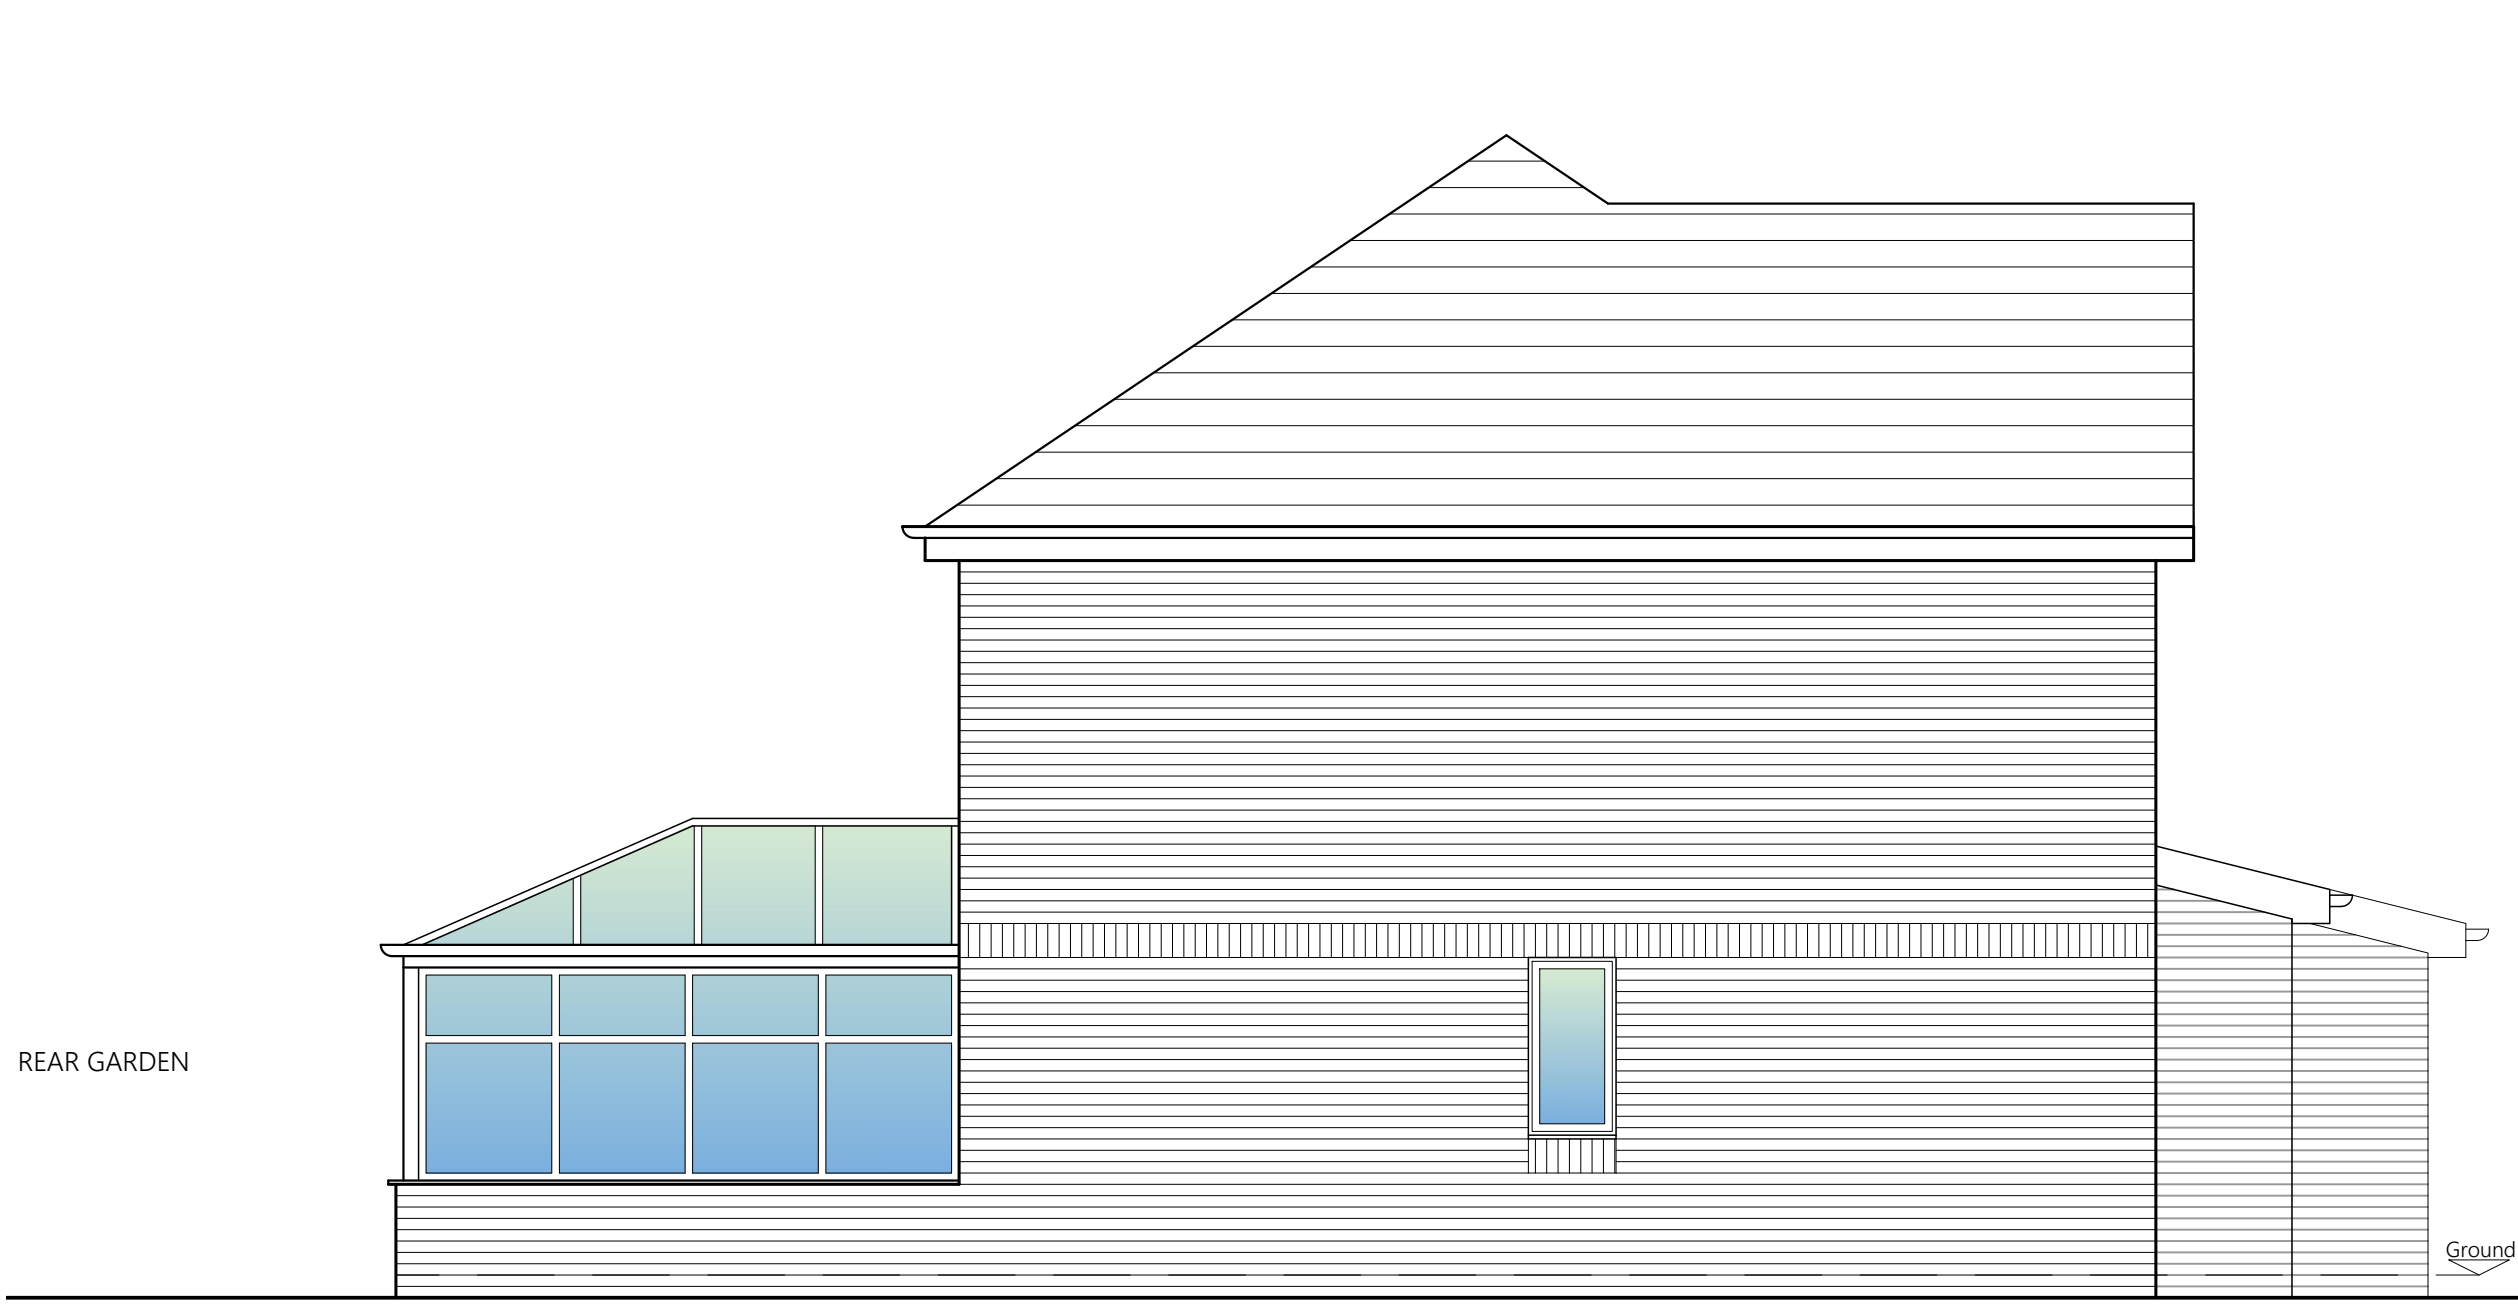


EXISTING SIDE ELEVATION



EXISTING REAR ELEVATION

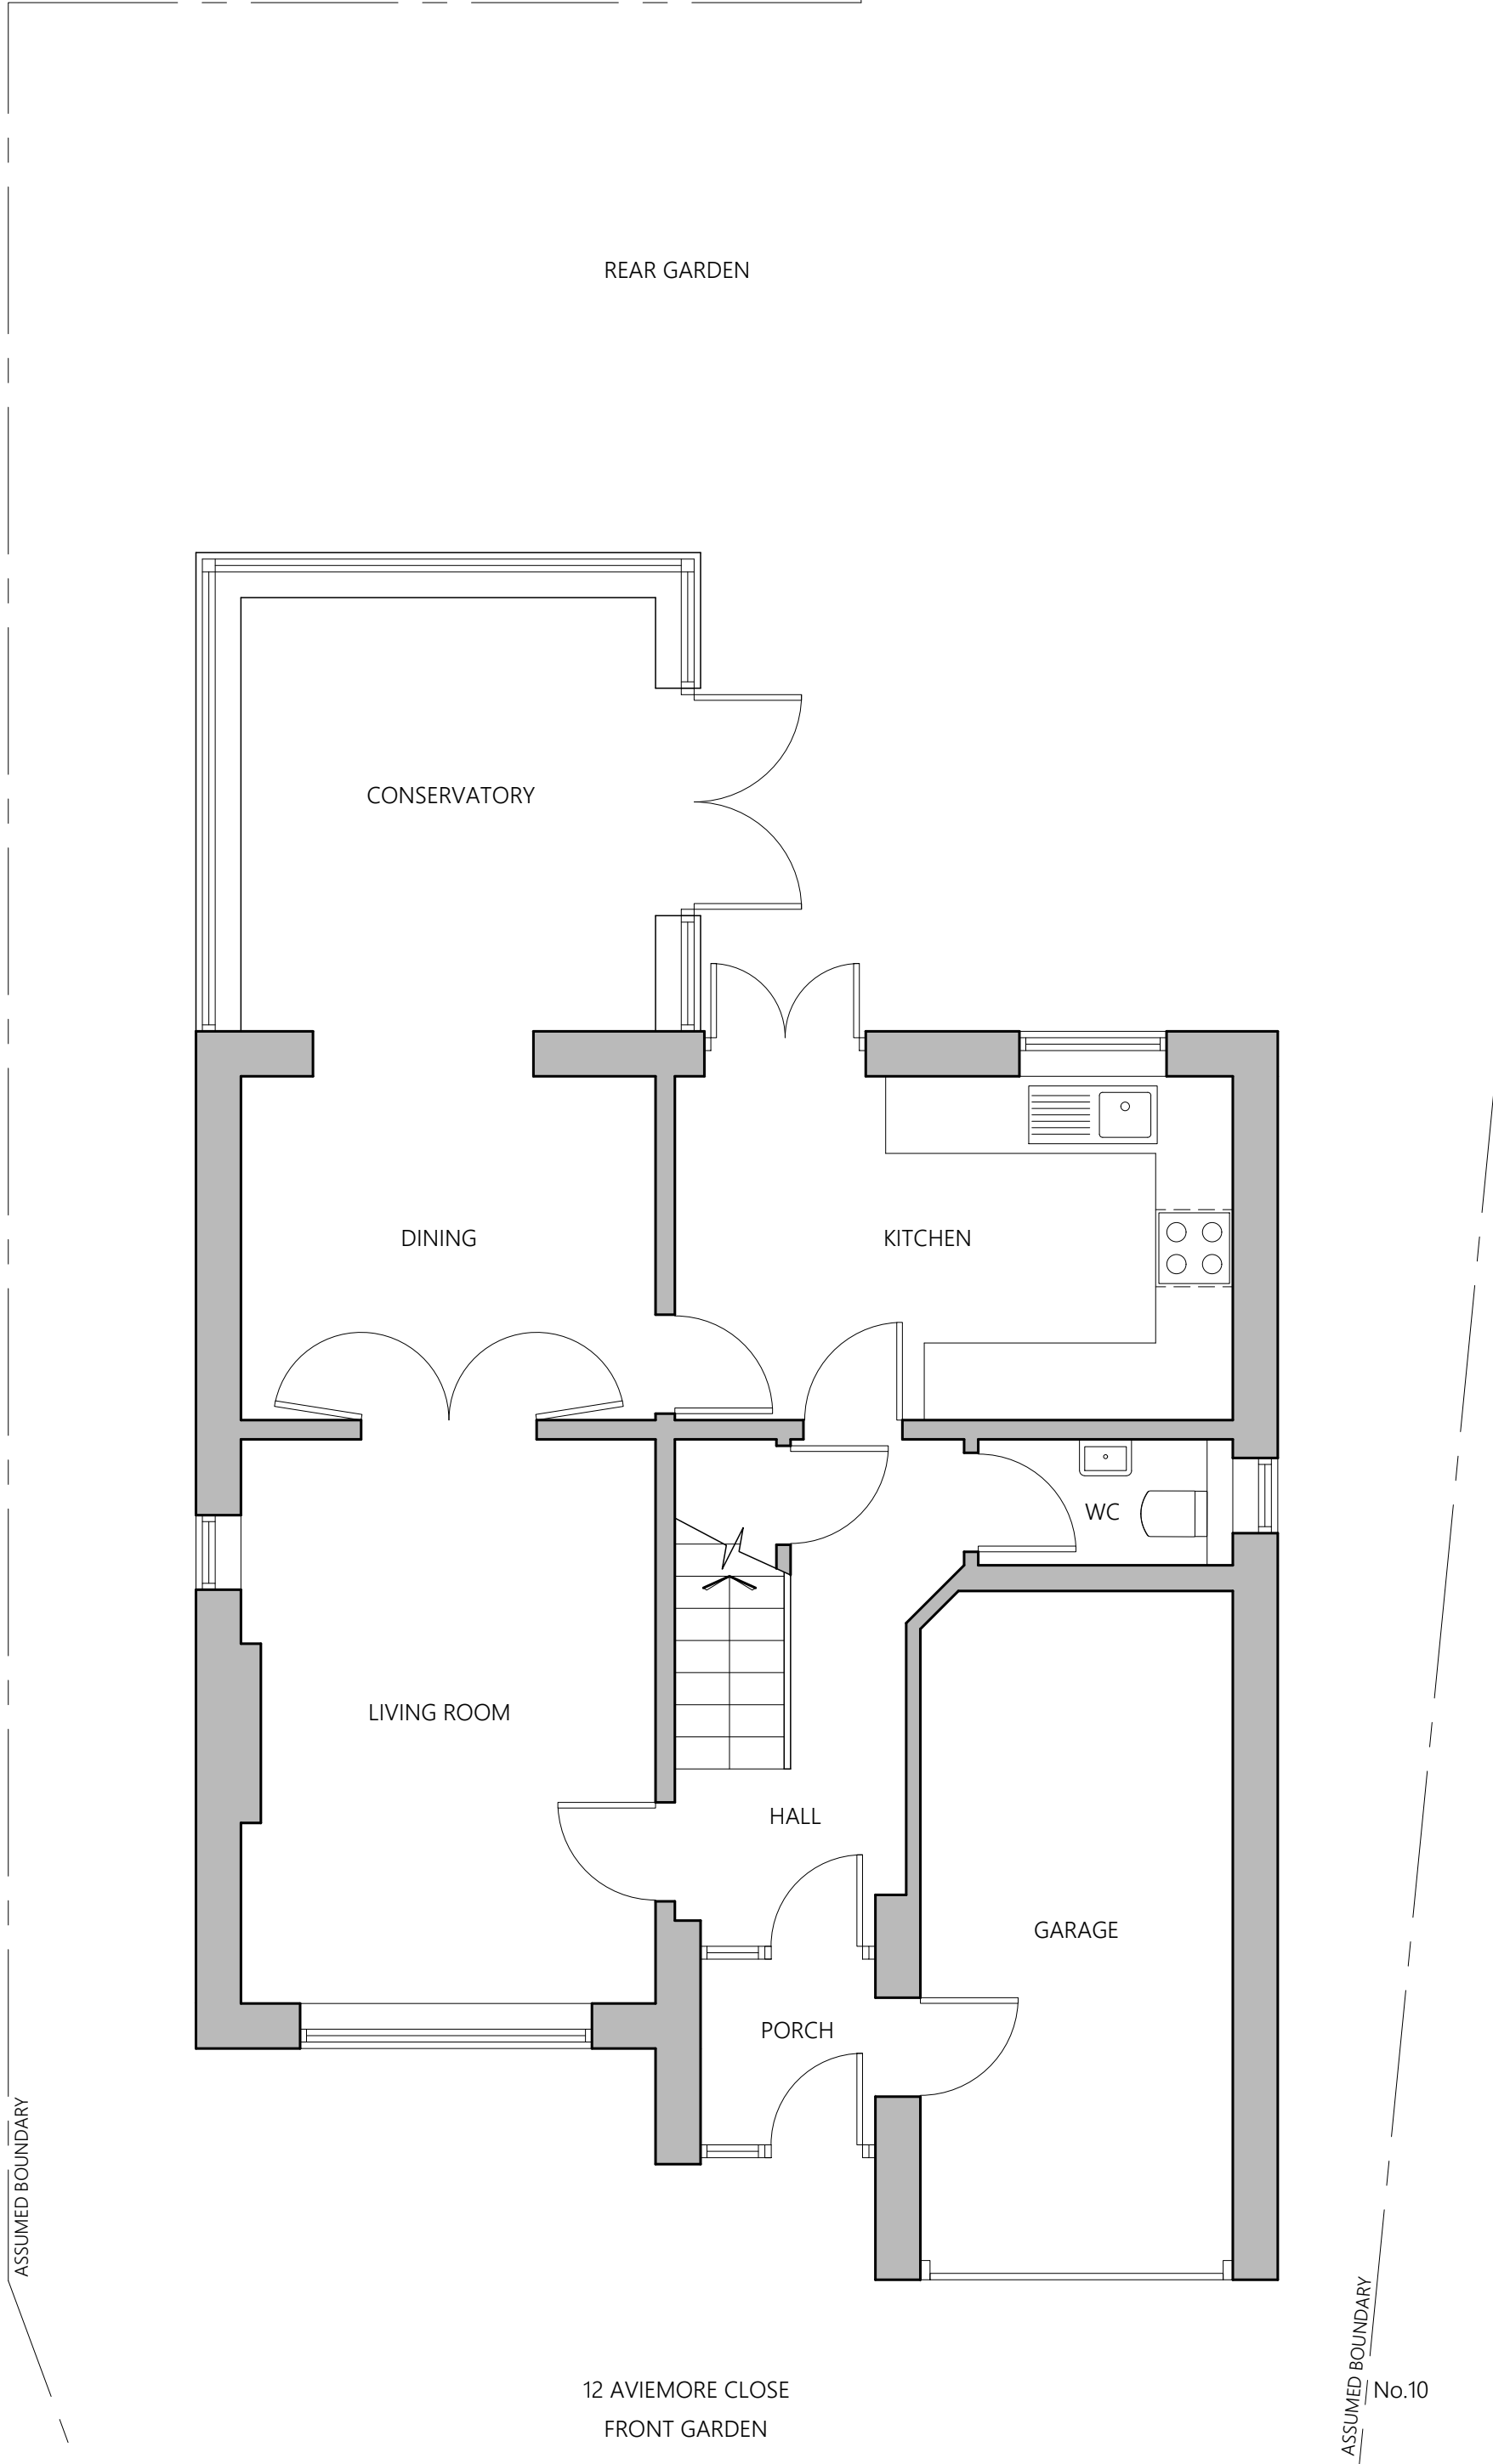

EXISTING GROUND FLOOR PLAN

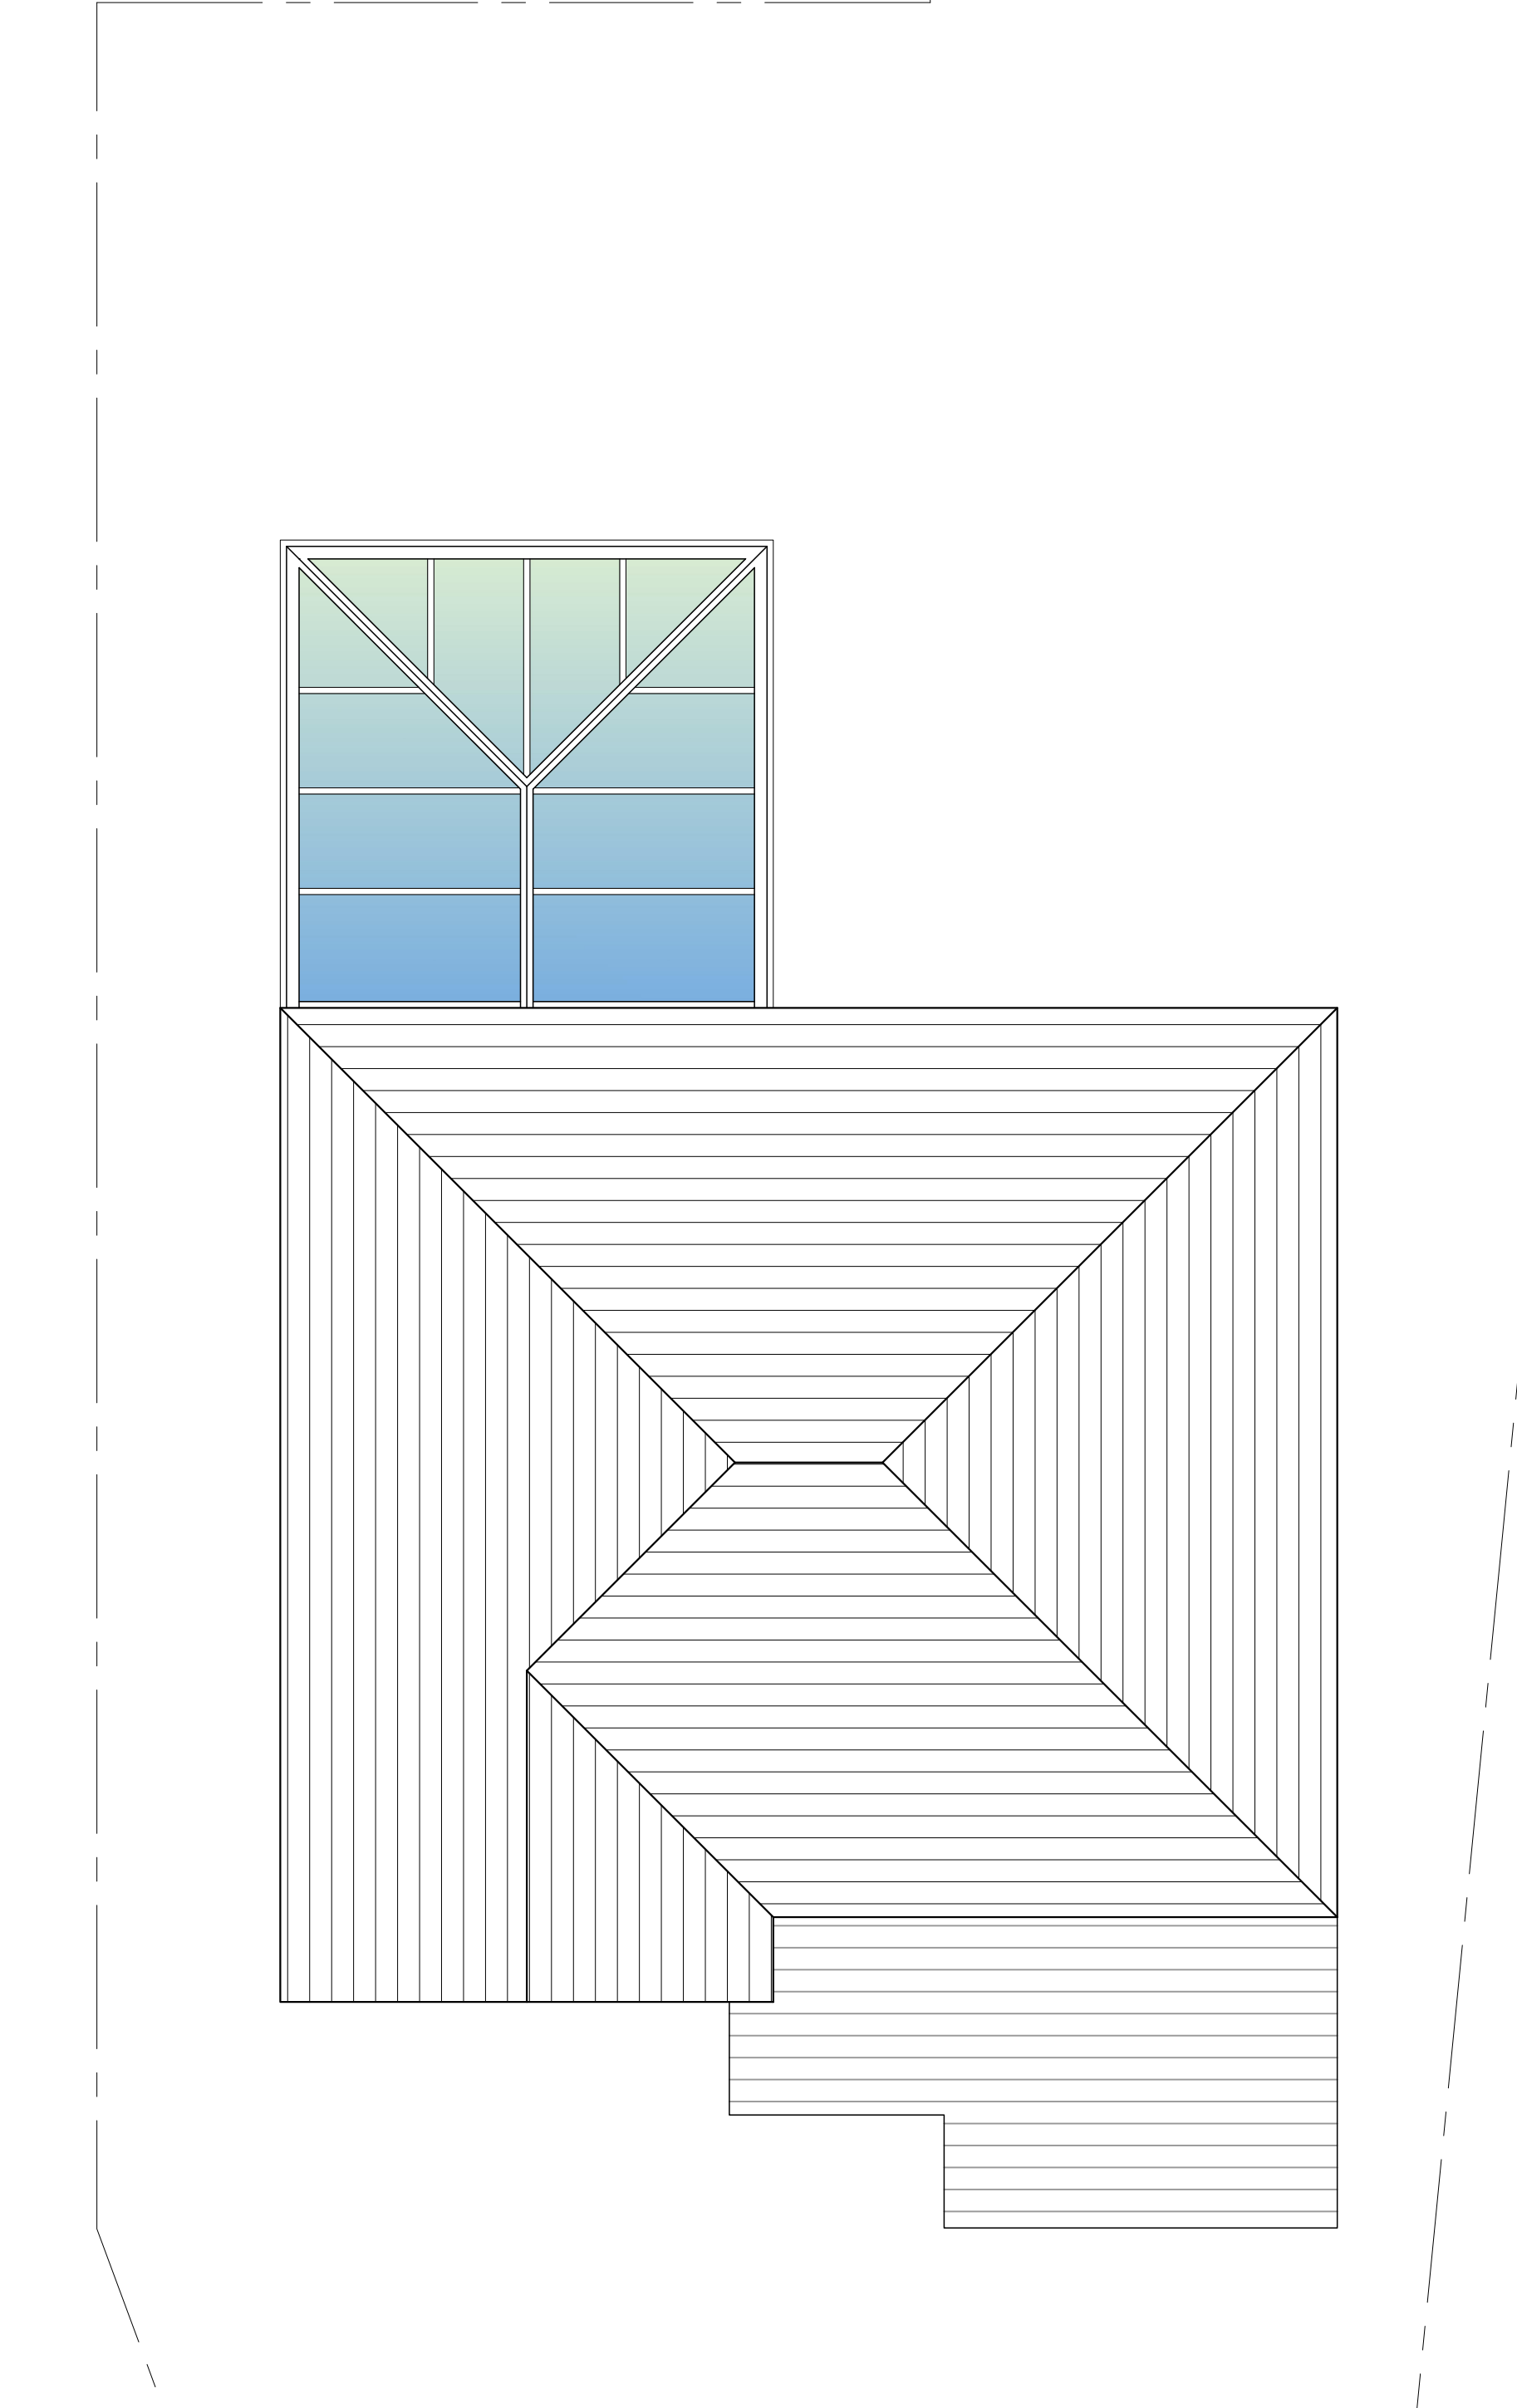

EXISTING ROOF PLAN



EXISTING SIDE ELEVATION



PROJECT	12 Aviemore Close Ramsbottom BL0 9WA		
CLIENT	M Haviland		
STATUS	Information		
DRAWING	Existing Plans & Elevations		
DWG No.	2425-02	REV	
SCALE	1:50@A1	DATE	April '24
AGB CAD SERVICES		website: www.agbcad.co.uk email: info@agbcad.co.uk telephone: 07912 090 125 DO NOT SCALE FROM THIS DRAWING	