






PROPOSED FRONT ELEVATION - NO CHANGE

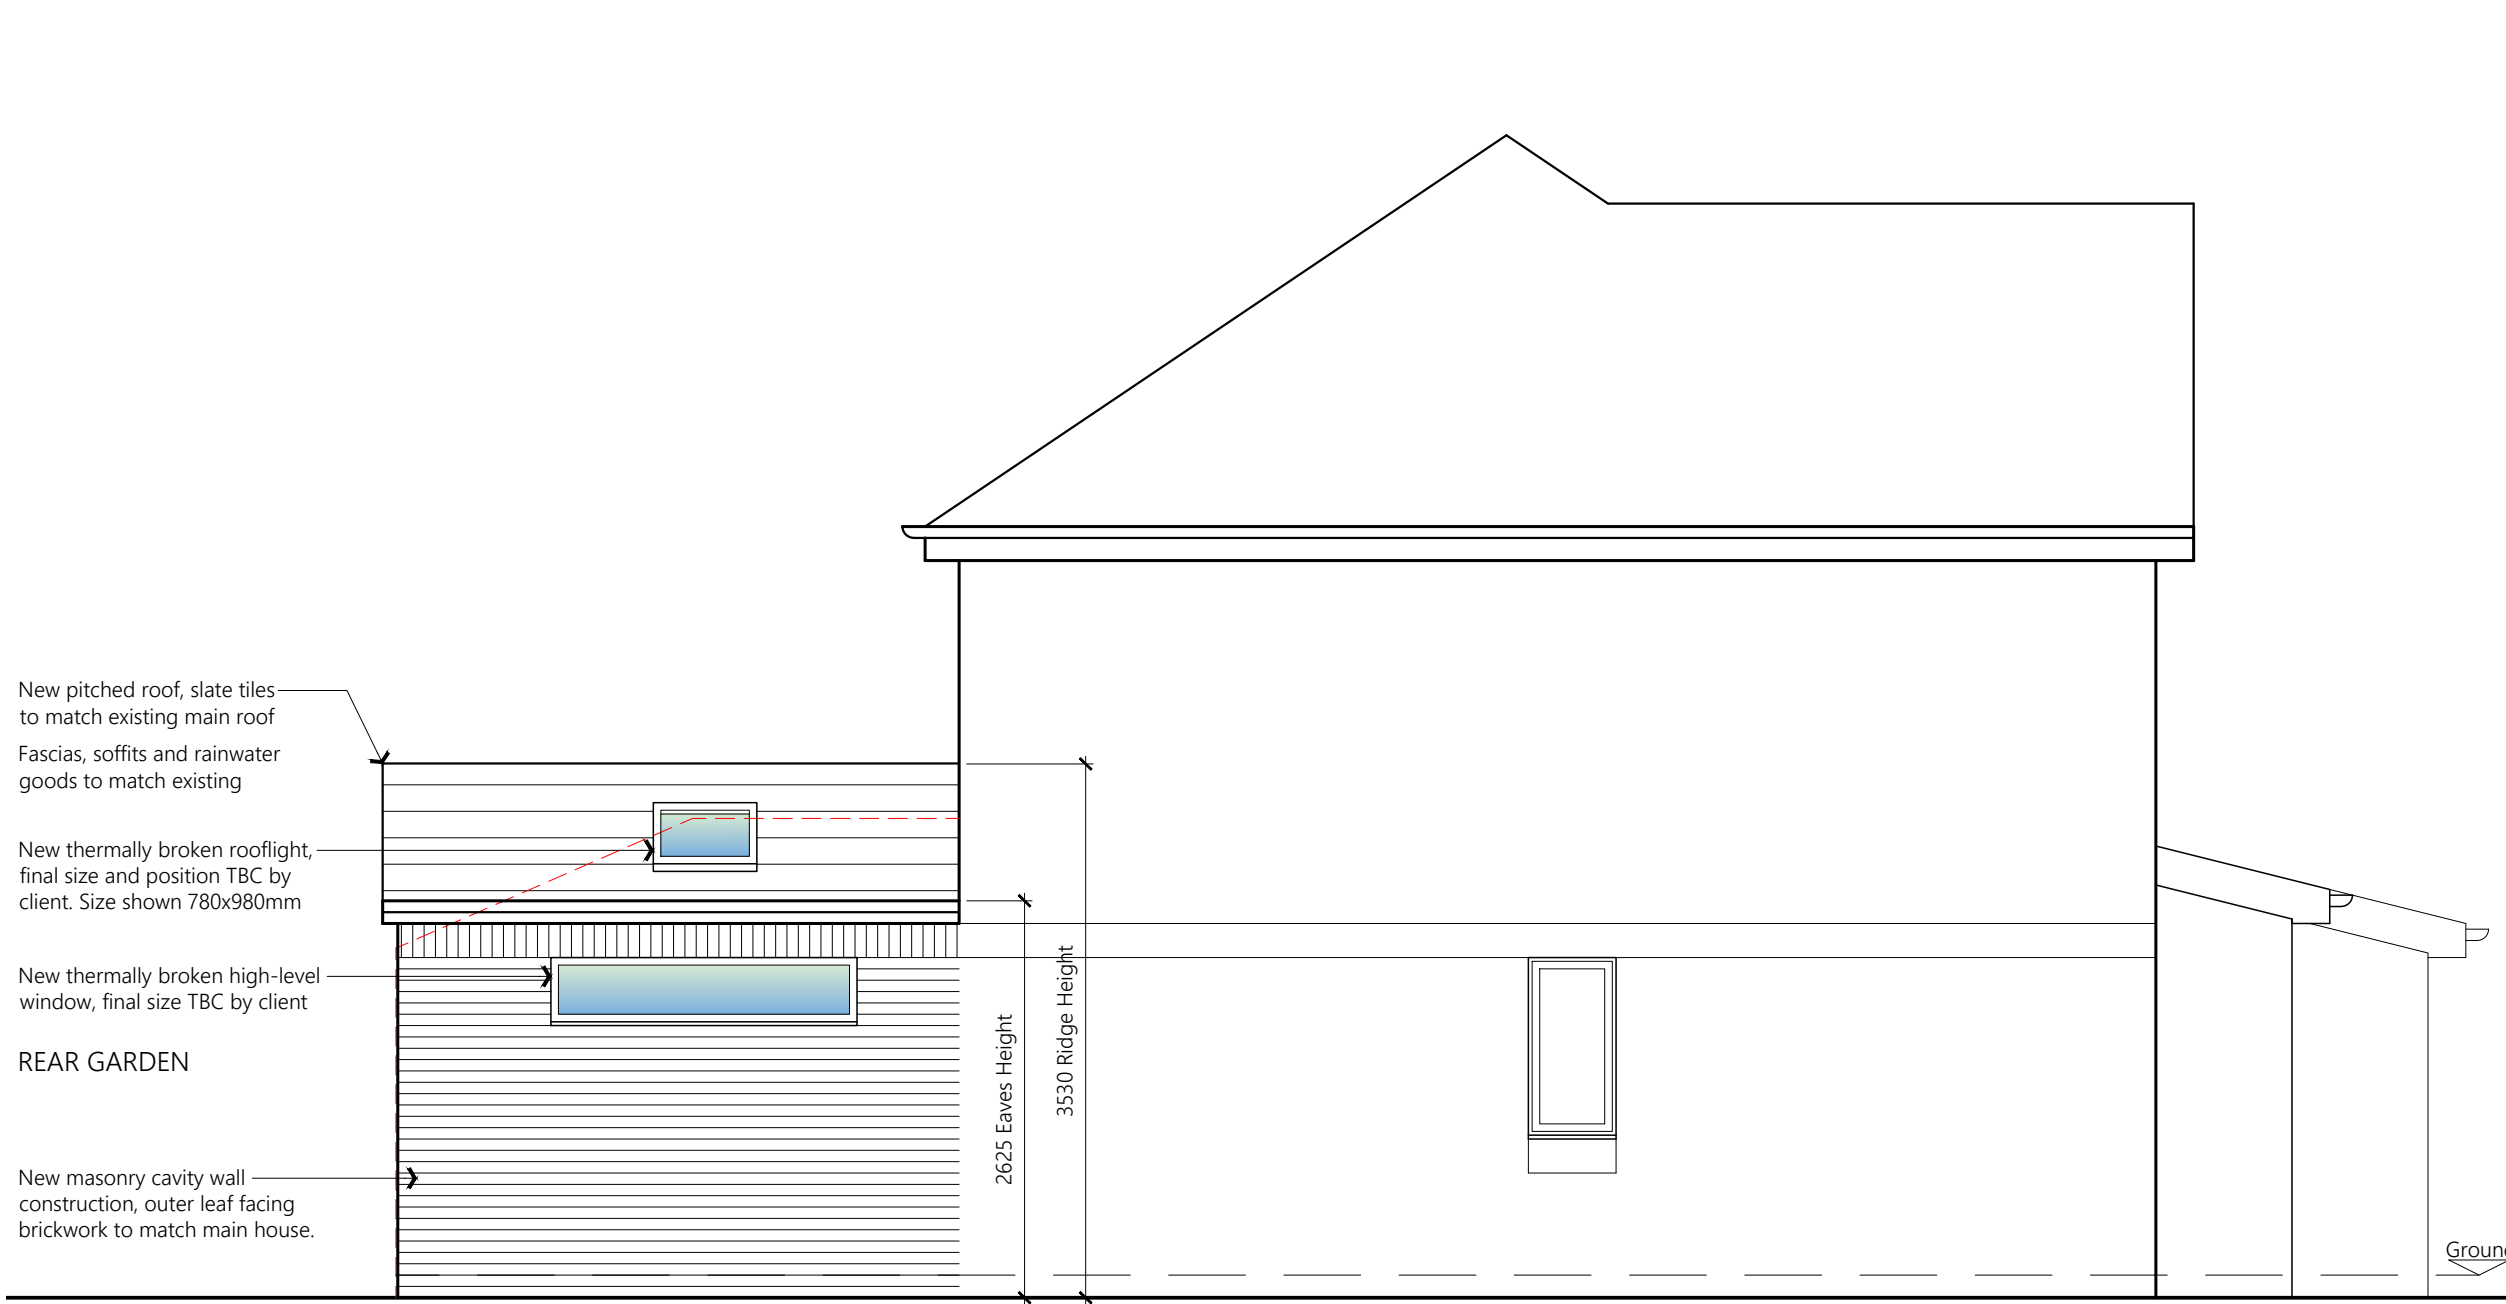


PROPOSED SIDE ELEVATION

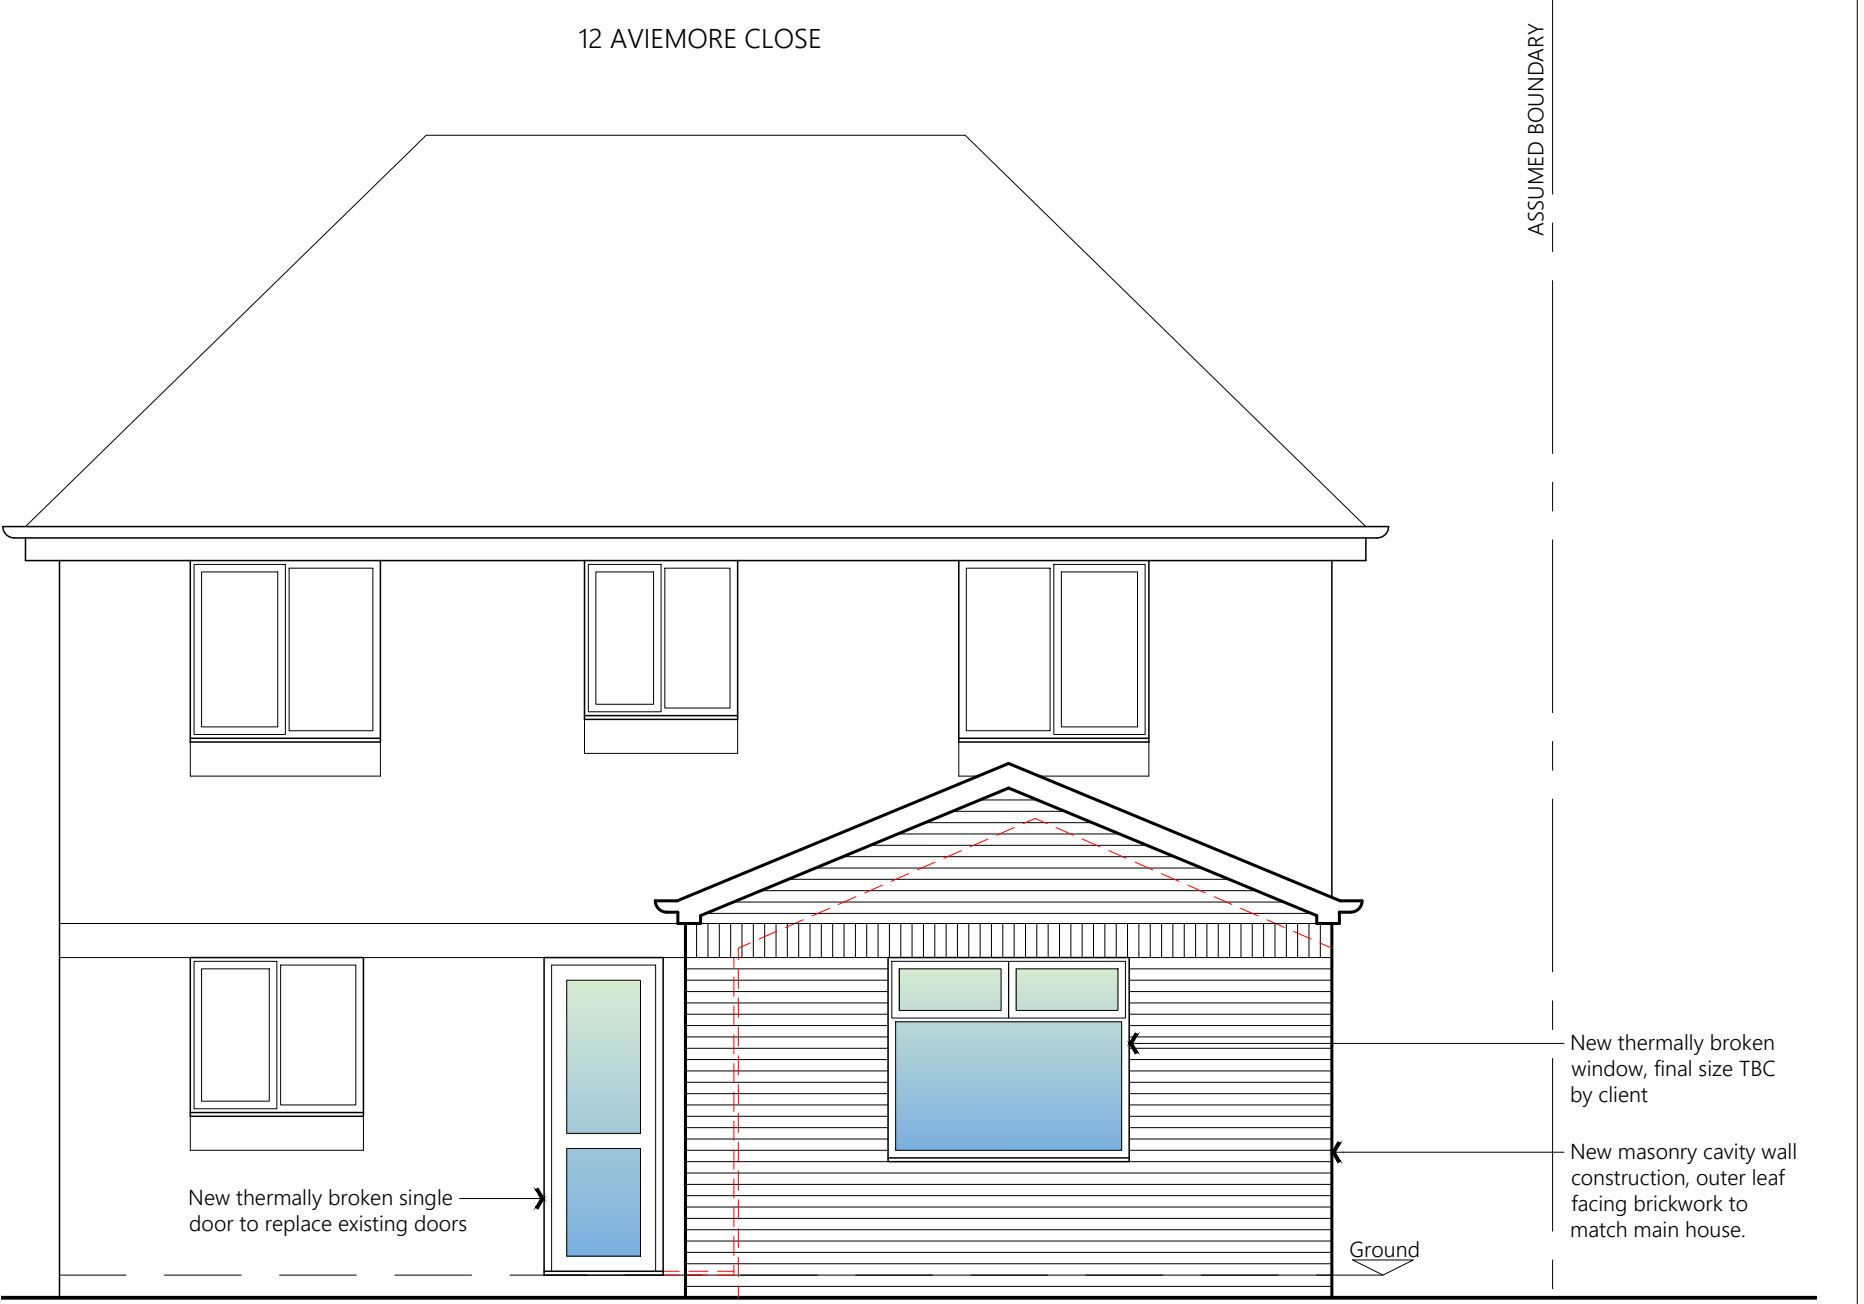

PROPOSED REAR ELEVATION

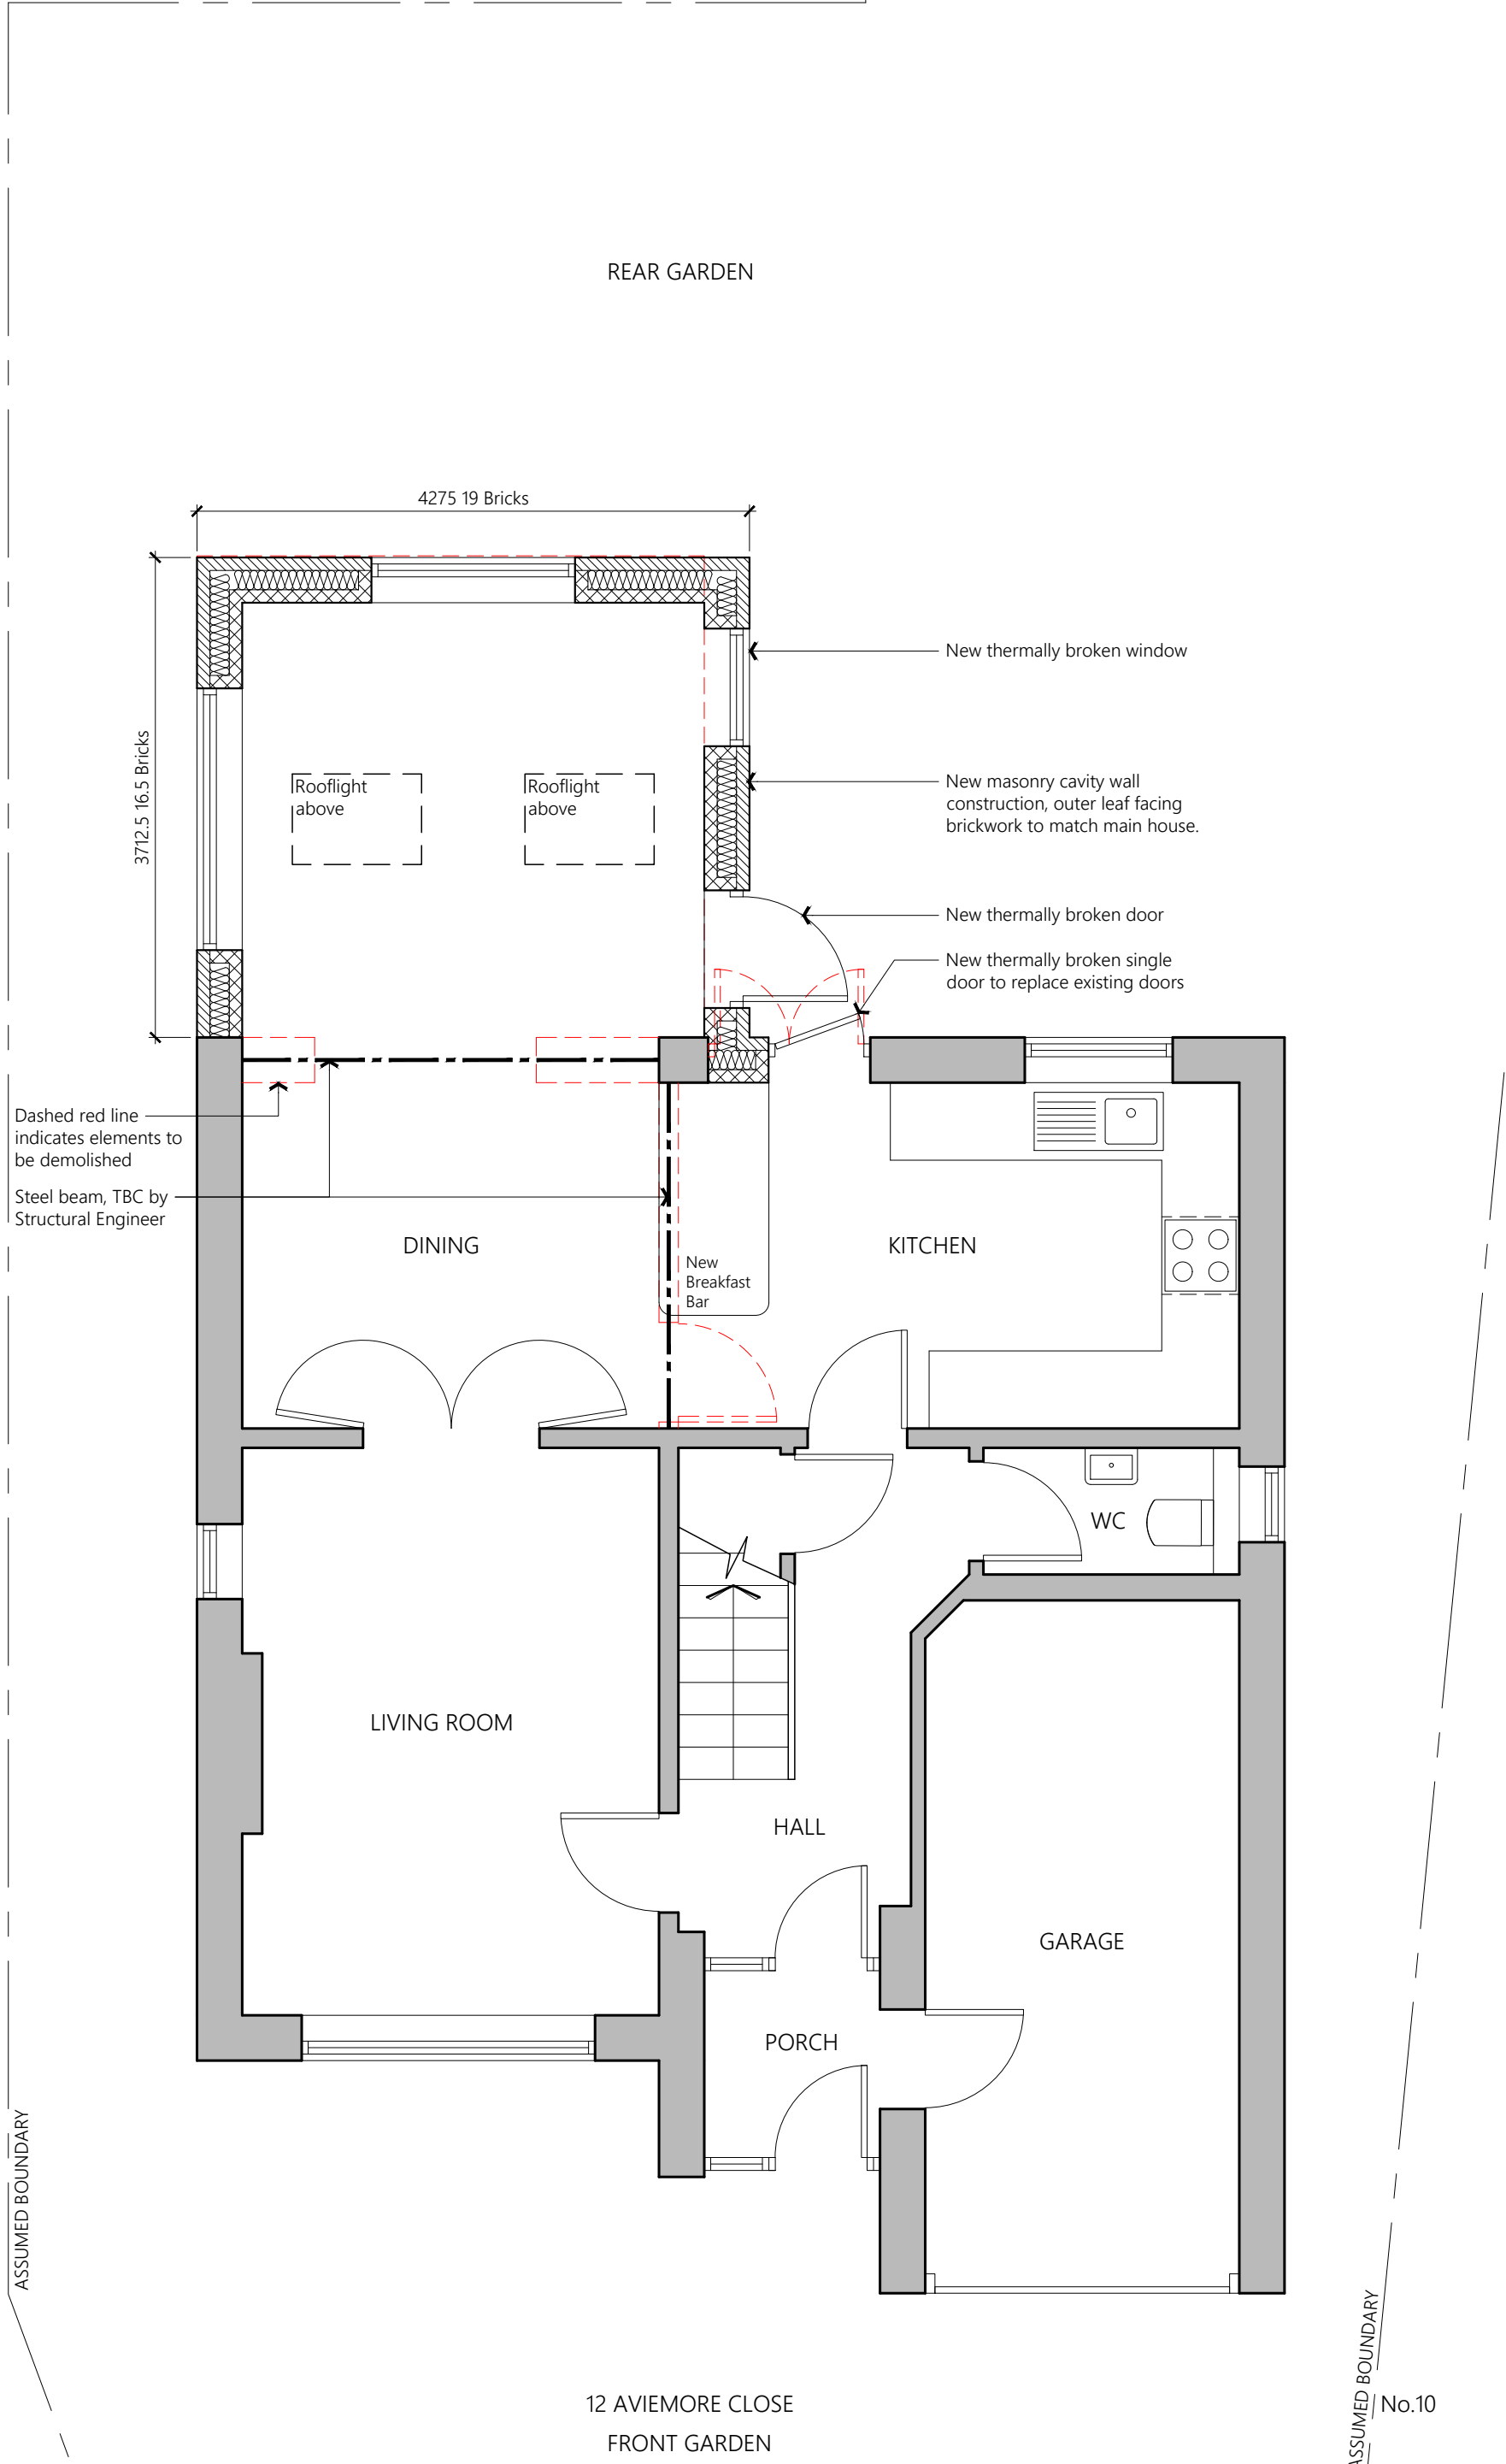

PROPOSED GROUND FLOOR PLAN

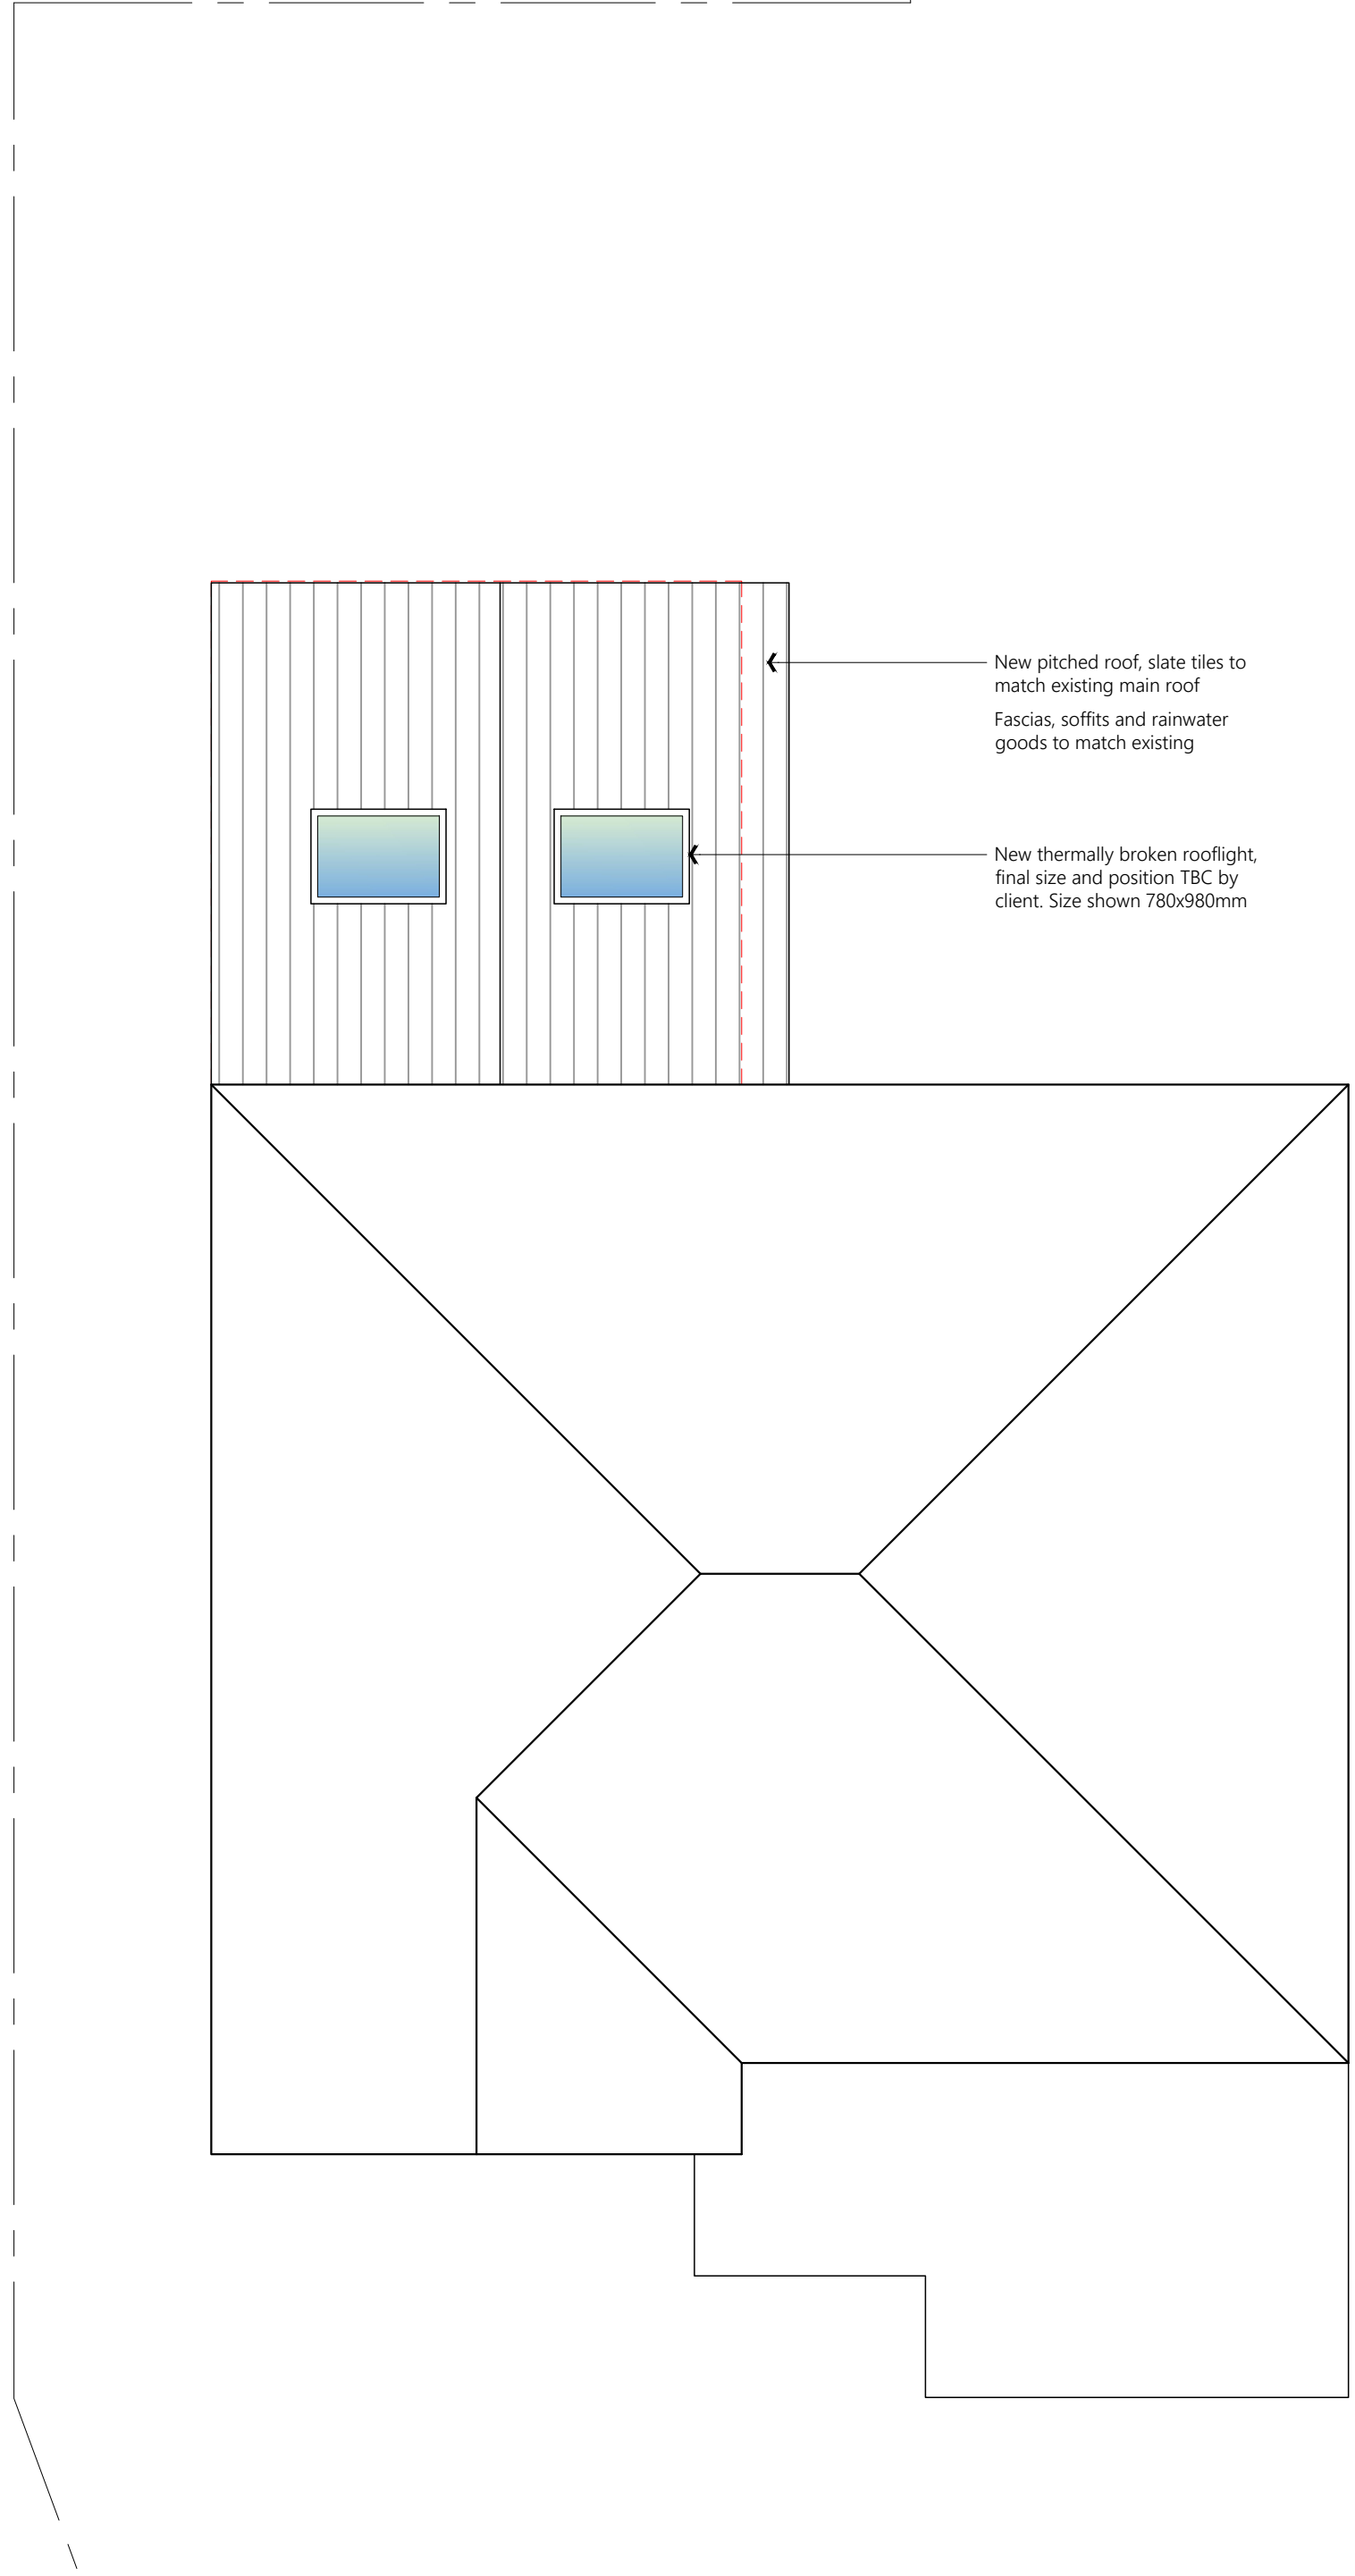

PROPOSED ROOF PLAN



EXISTING SIDE ELEVATION



PROJECT	12 Aviemore Close Ramsbottom BL0 9WA		
CLIENT	M Haviland		
STATUS	Information		
DRAWING	Proposed Plans & Elevations		
DWG No.	2425-03	REV	
SCALE	1:50@A1	DATE	April '24
 website: www.agbcad.co.uk email: info@agbcad.co.uk telephone: 07912 090 125 DO NOT SCALE FROM THIS DRAWING			