




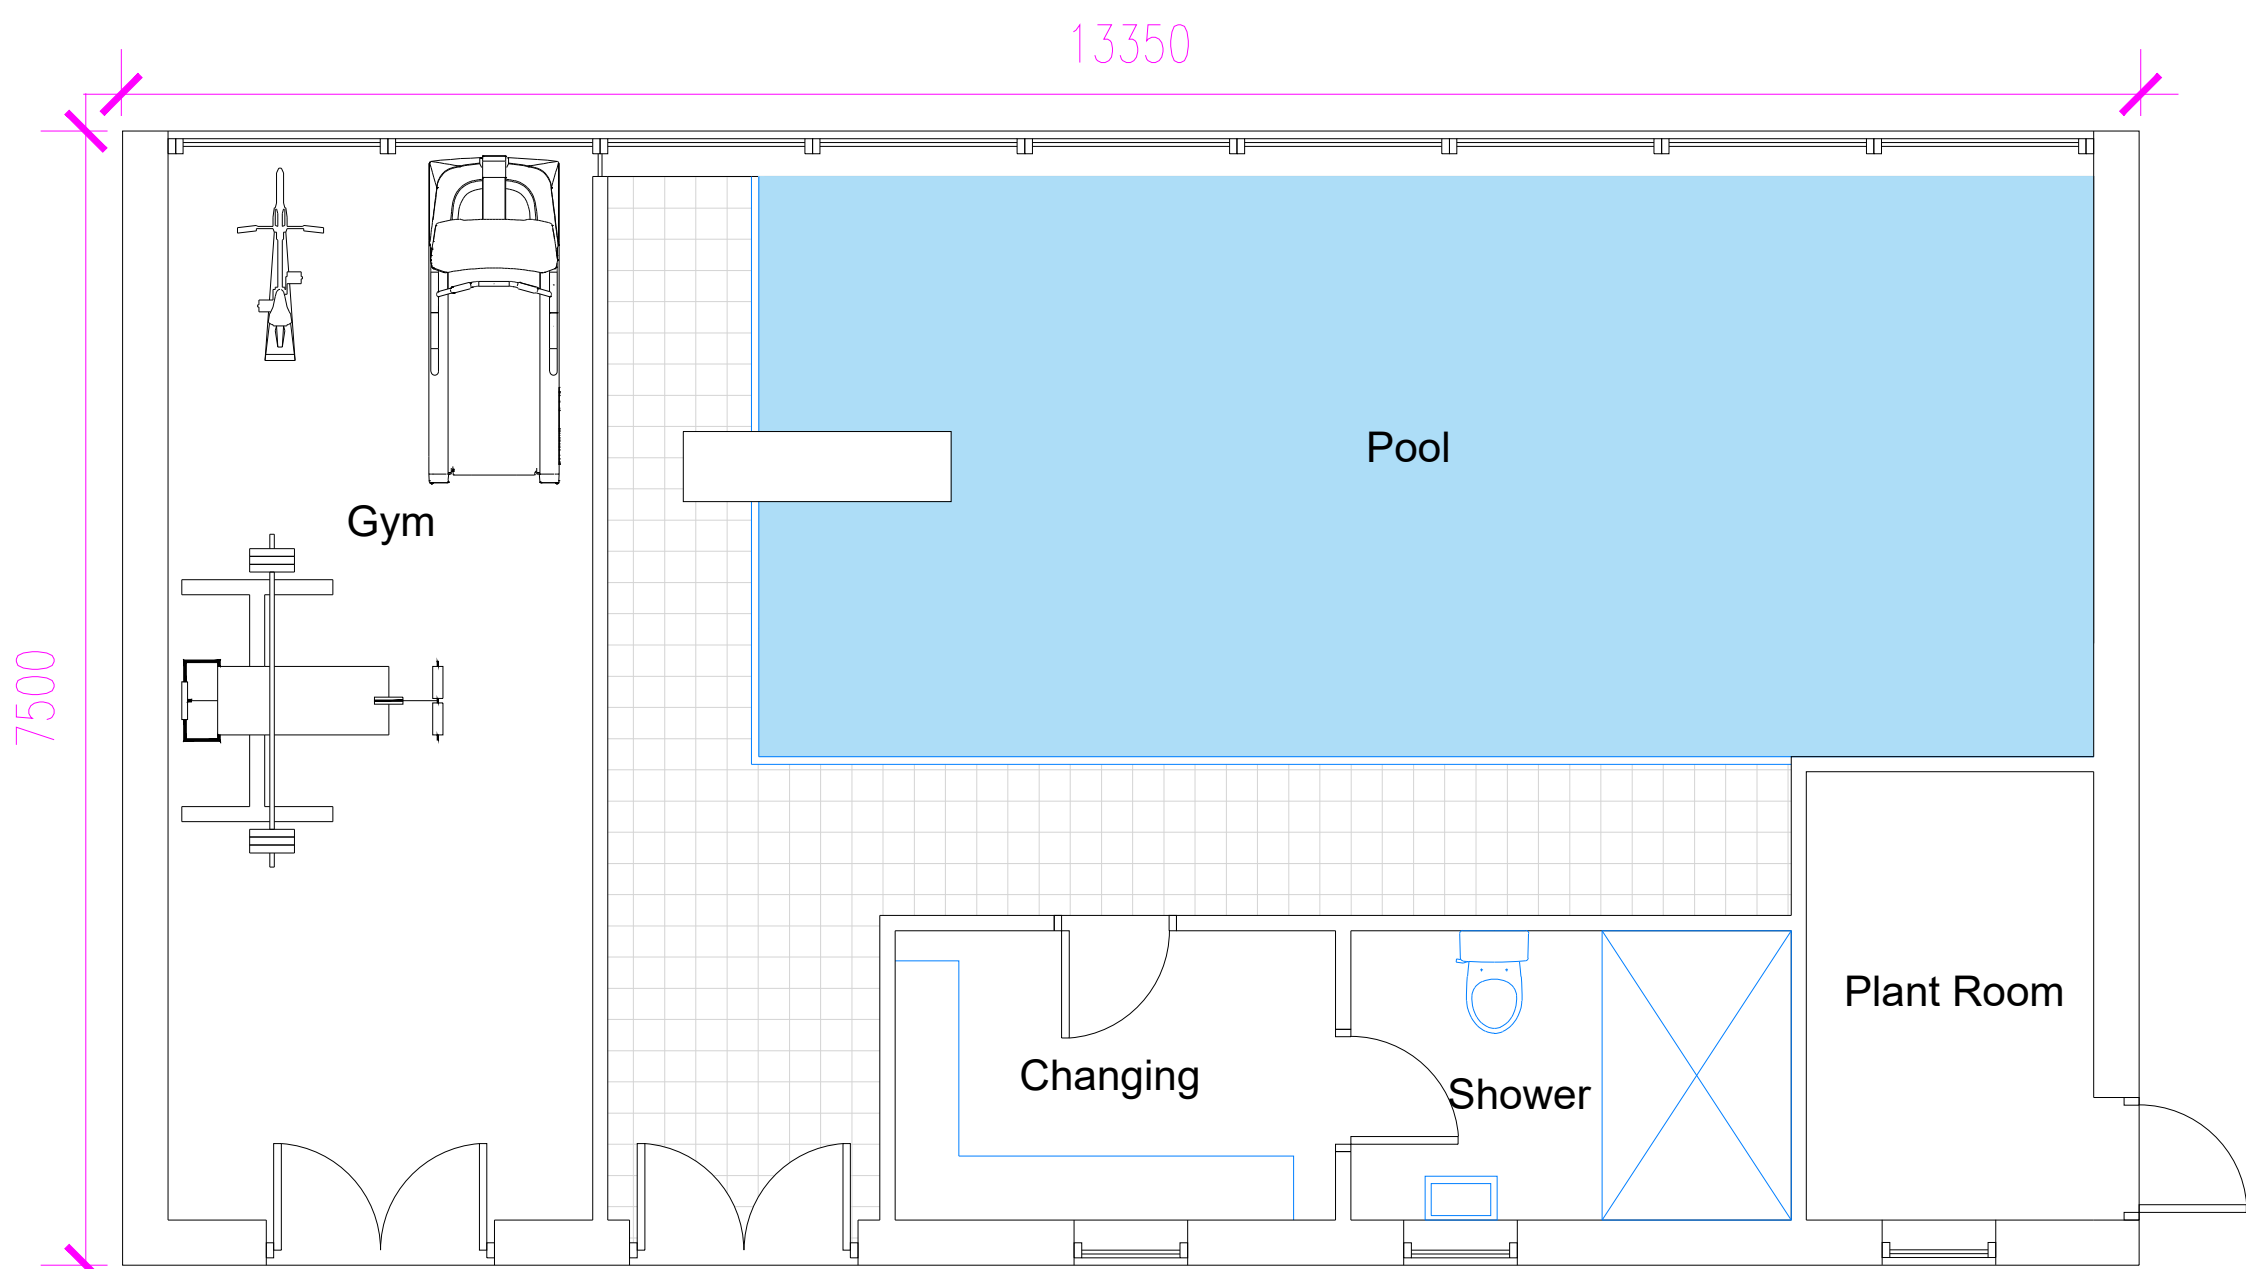


Ground Floor Plan Elevation

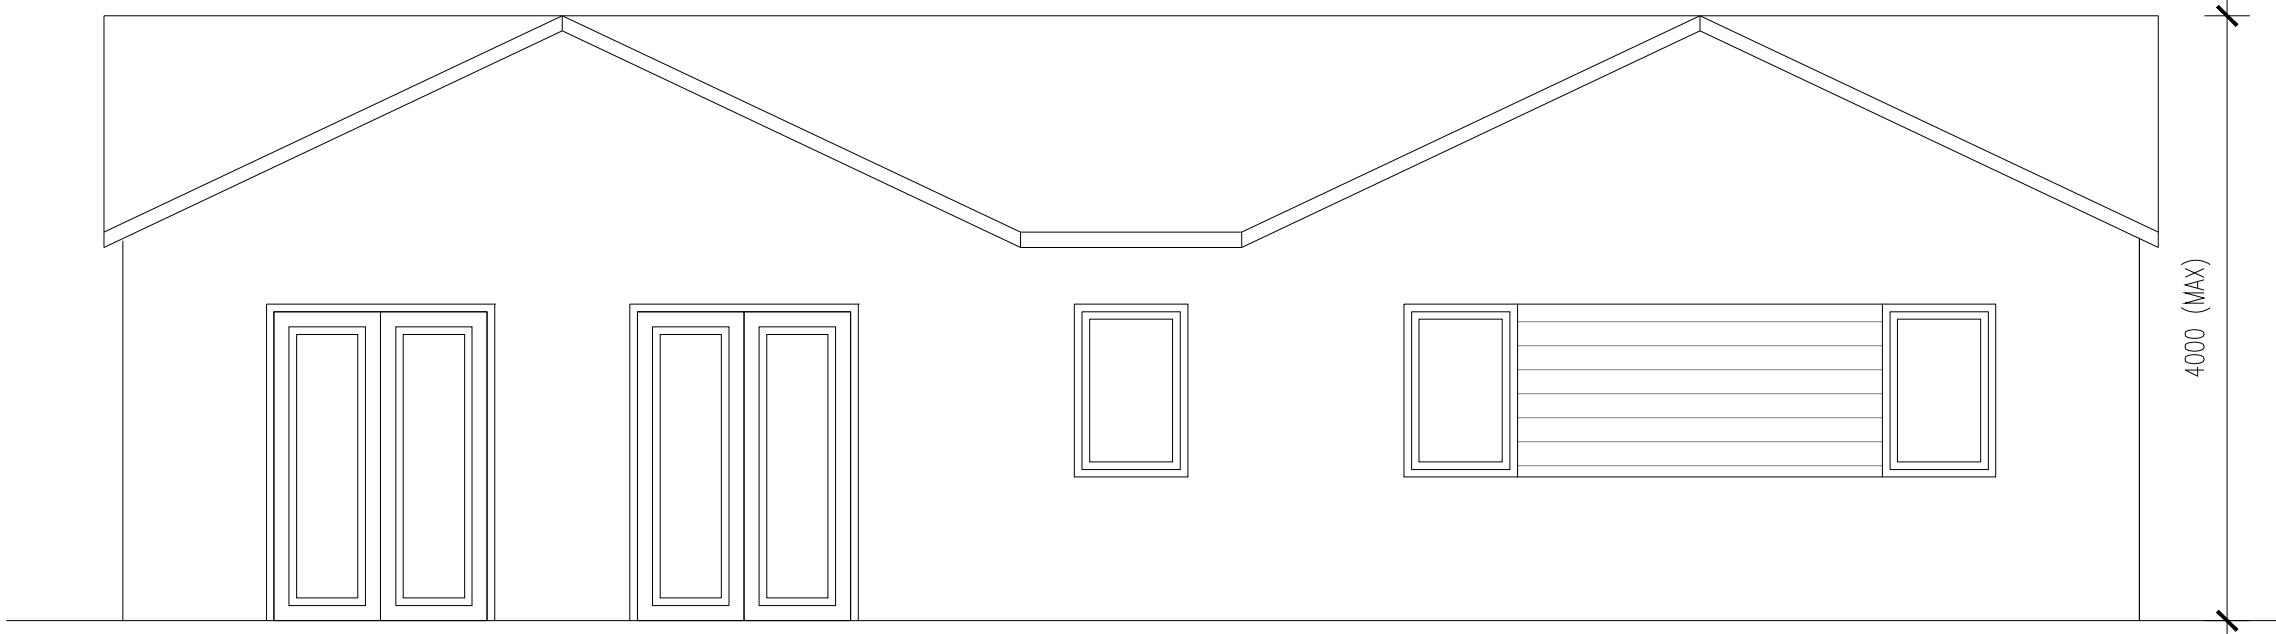


Front Elevation

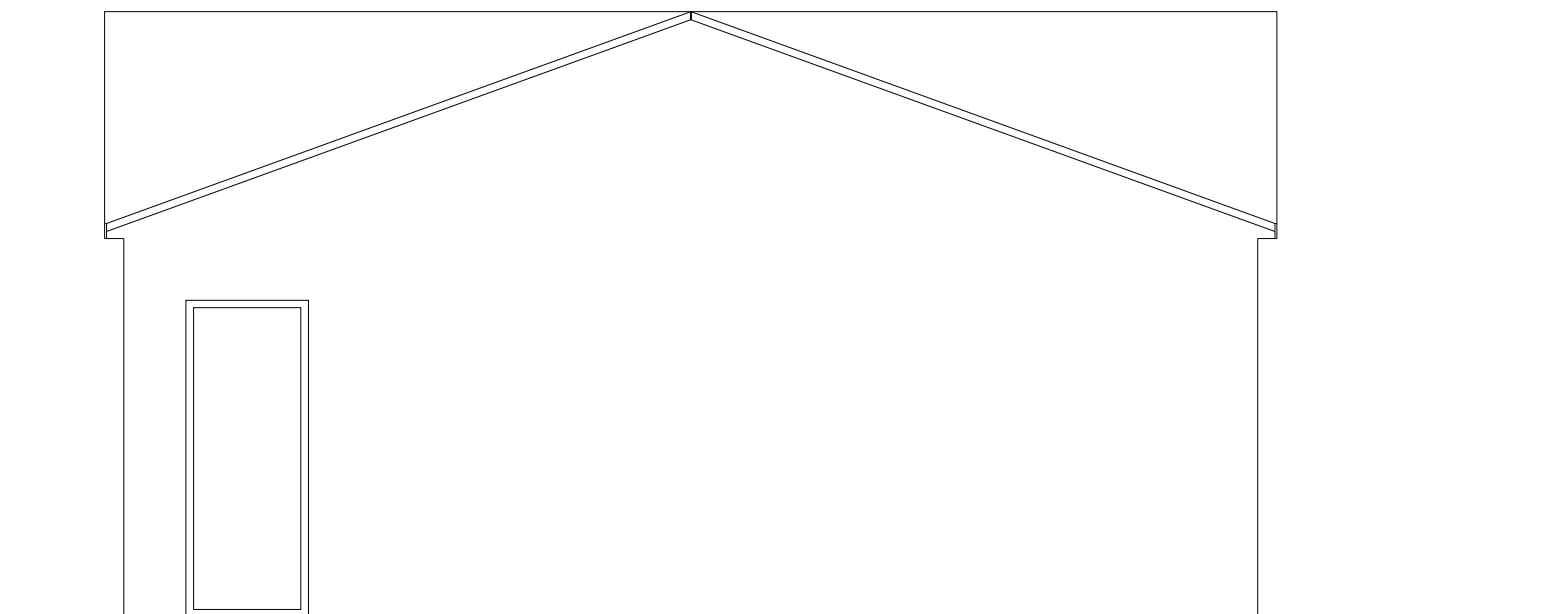

Side Elevation A

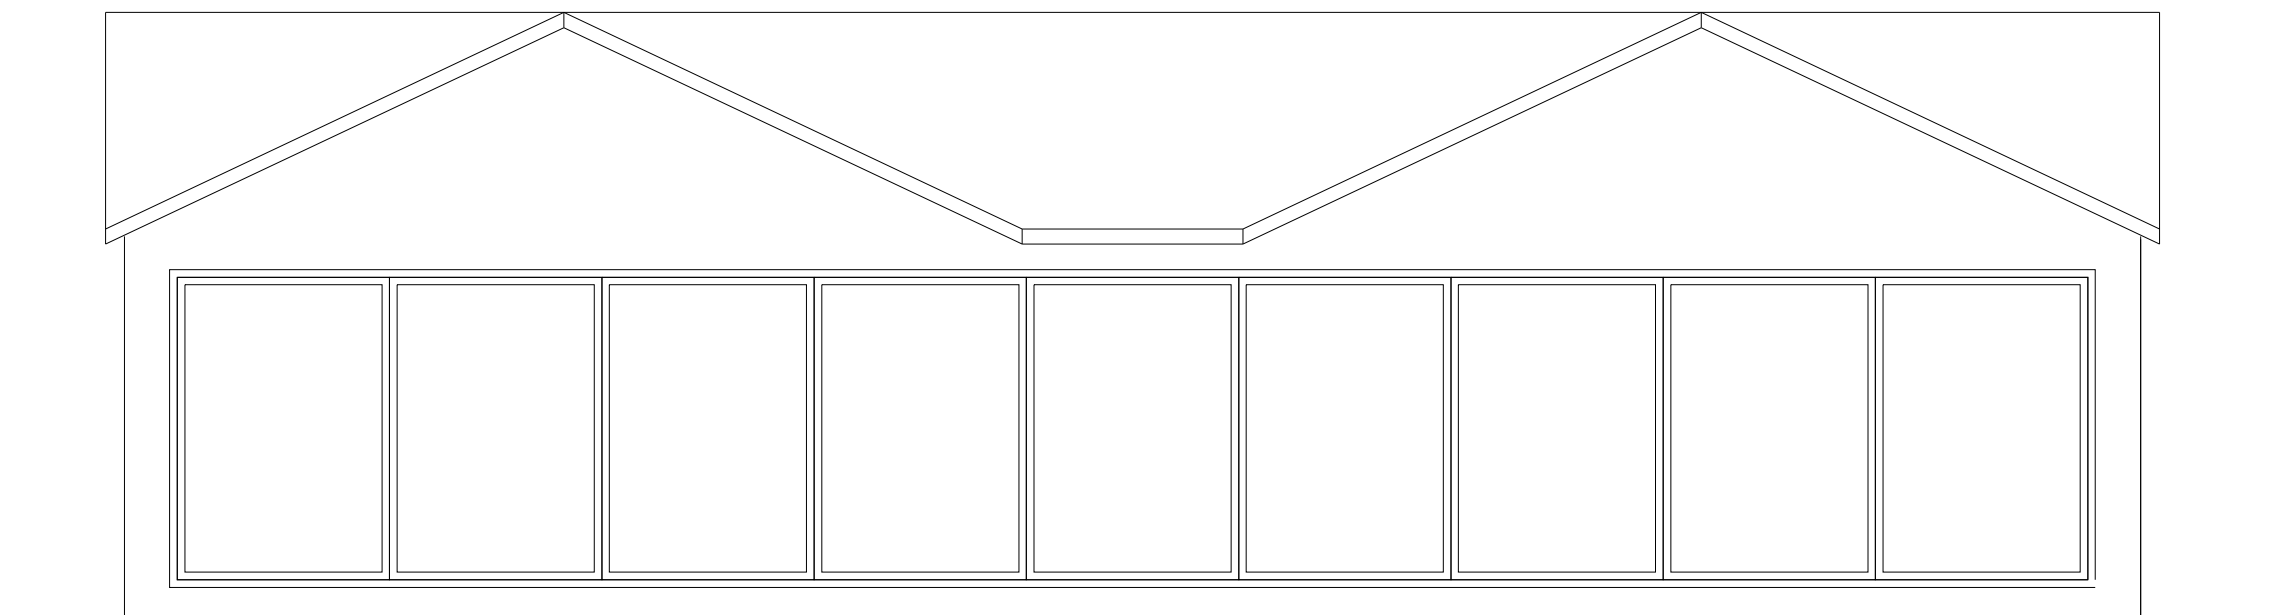

Rear Elevation

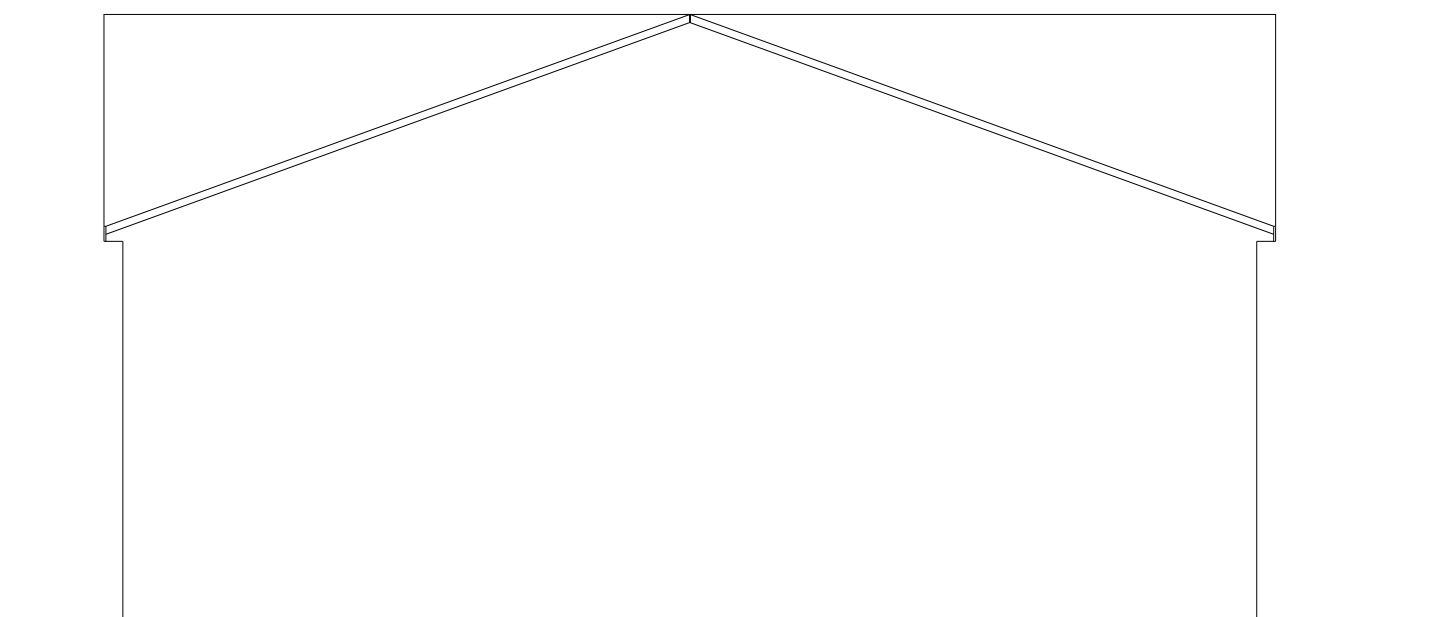

Side Elevation B

Notes  
This drawing is the property of The Intelligent Design Centre Ltd and copyright is reserved by them. This drawing is not to be copied or disclosed by or to any unauthorised persons without the prior written consent of The Intelligent Design Centre Ltd.

Do not scale from this drawing.

All dimensions are to be checked on site prior to construction, manufacture of any components and ordering of materials and equipment.

Any discrepancies are to be reported to the architect for clarification.

All materials and workmanship to be in accordance with the current British Standards and codes of practice.

A 25.10.2022 L.E Roof changes to duo pitch  
Rev Date Drawn by Comments

Client  
The Mitchell Family  
Project  
Woodmill, Wood Road Lane,  
Bury, BL9 5QA

Drawing  
Scheme 02 - Proposed Pool House Floor Plan & Elevations  
Date October 2022 Drawn by L.E Scales 1:50 @ A1

Job No - Dwg No - Rev  
21053 - 106-A

The Intelligent Design Centre  
Creative thinking in architecture, engineering and the built environment  
5-11 Eagle Street Accrington Lancashire BB5 1LN  
T: 01254 232007 F: 01254 392193 E: info@emal-sdc.co.uk W: intelligentdesigncentre.co.uk