




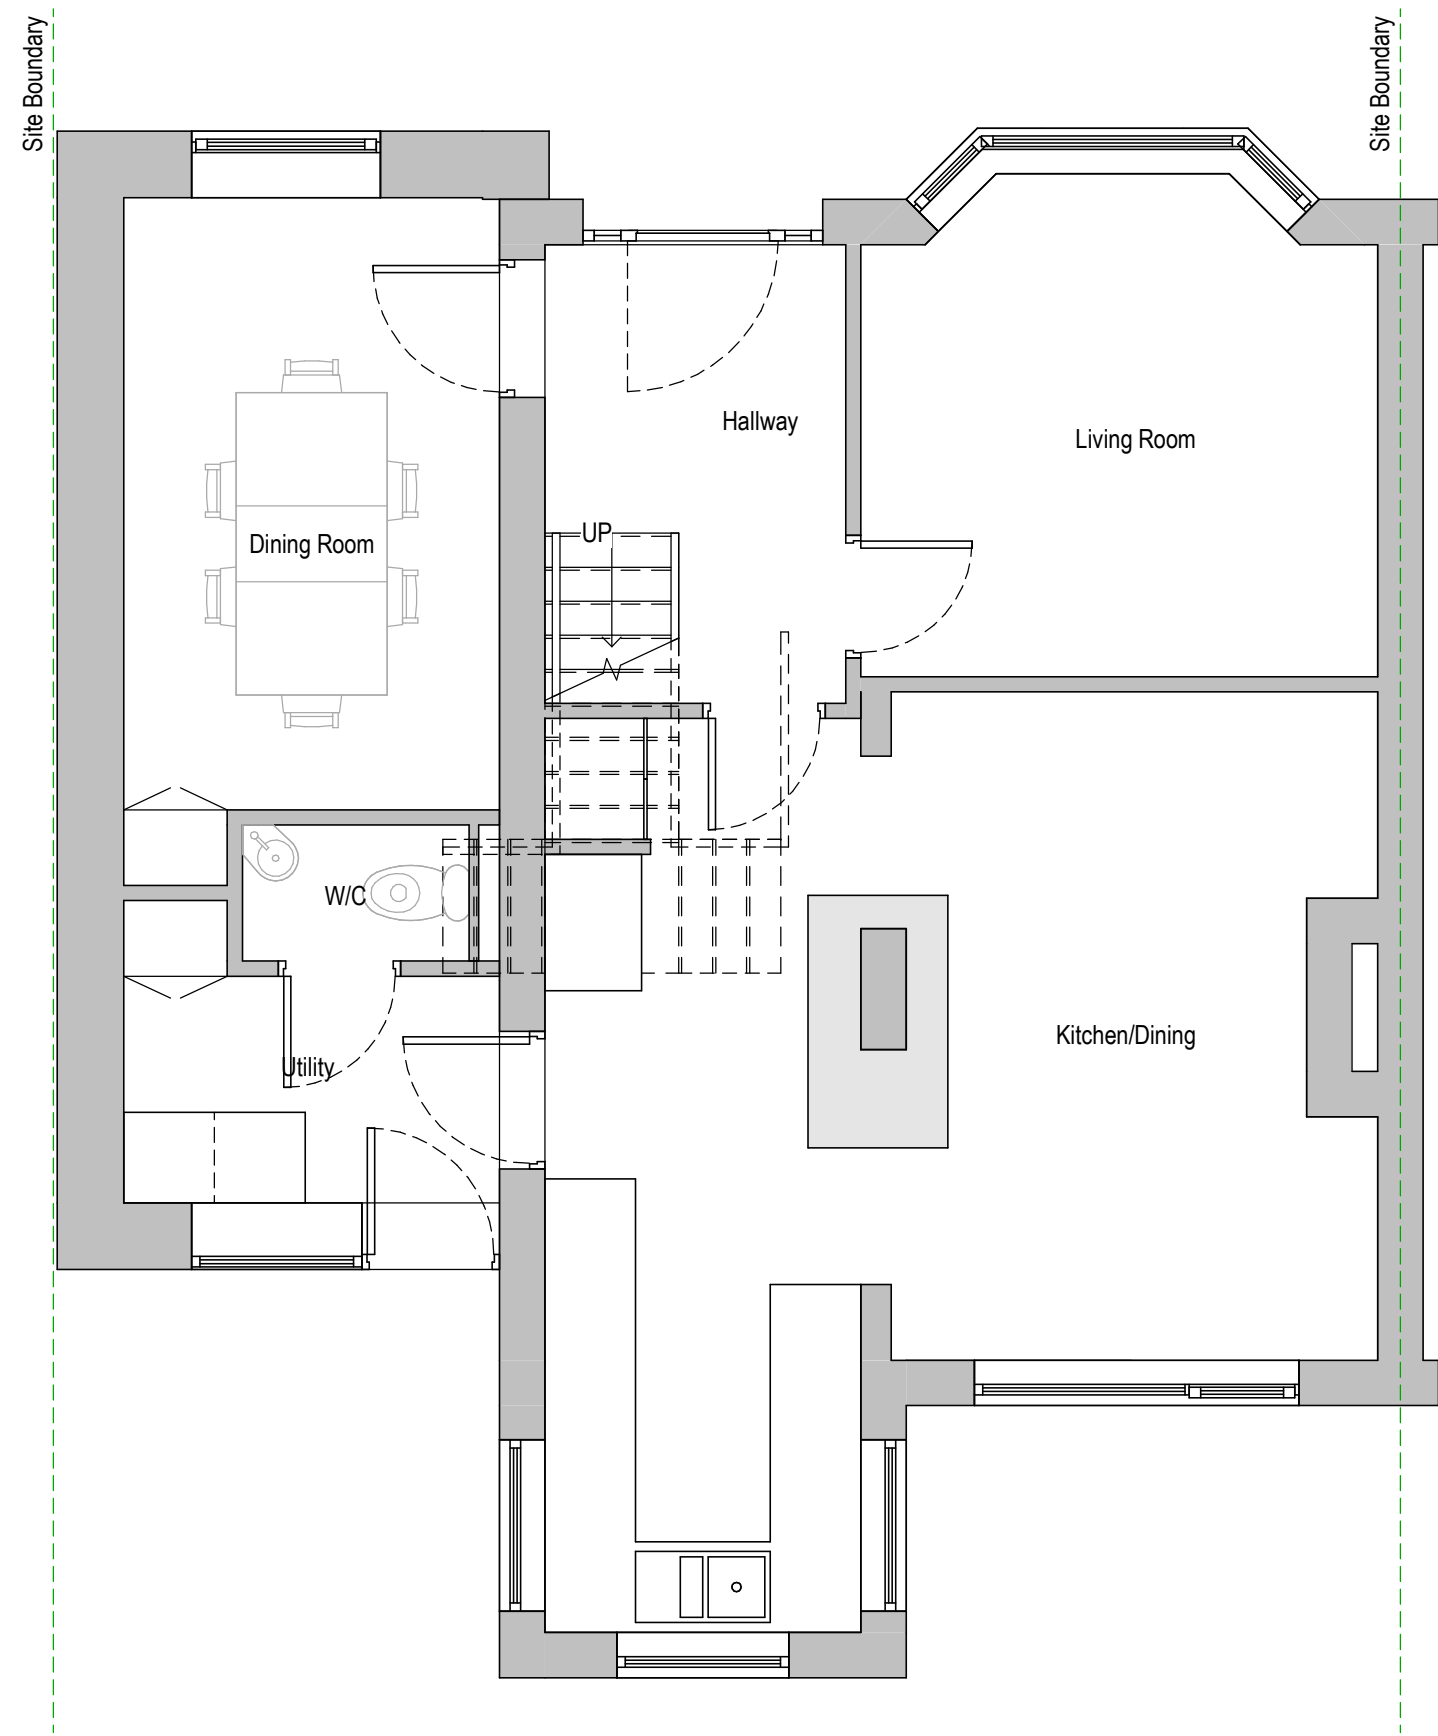

00 - Ground Floor Plan
1 : 50

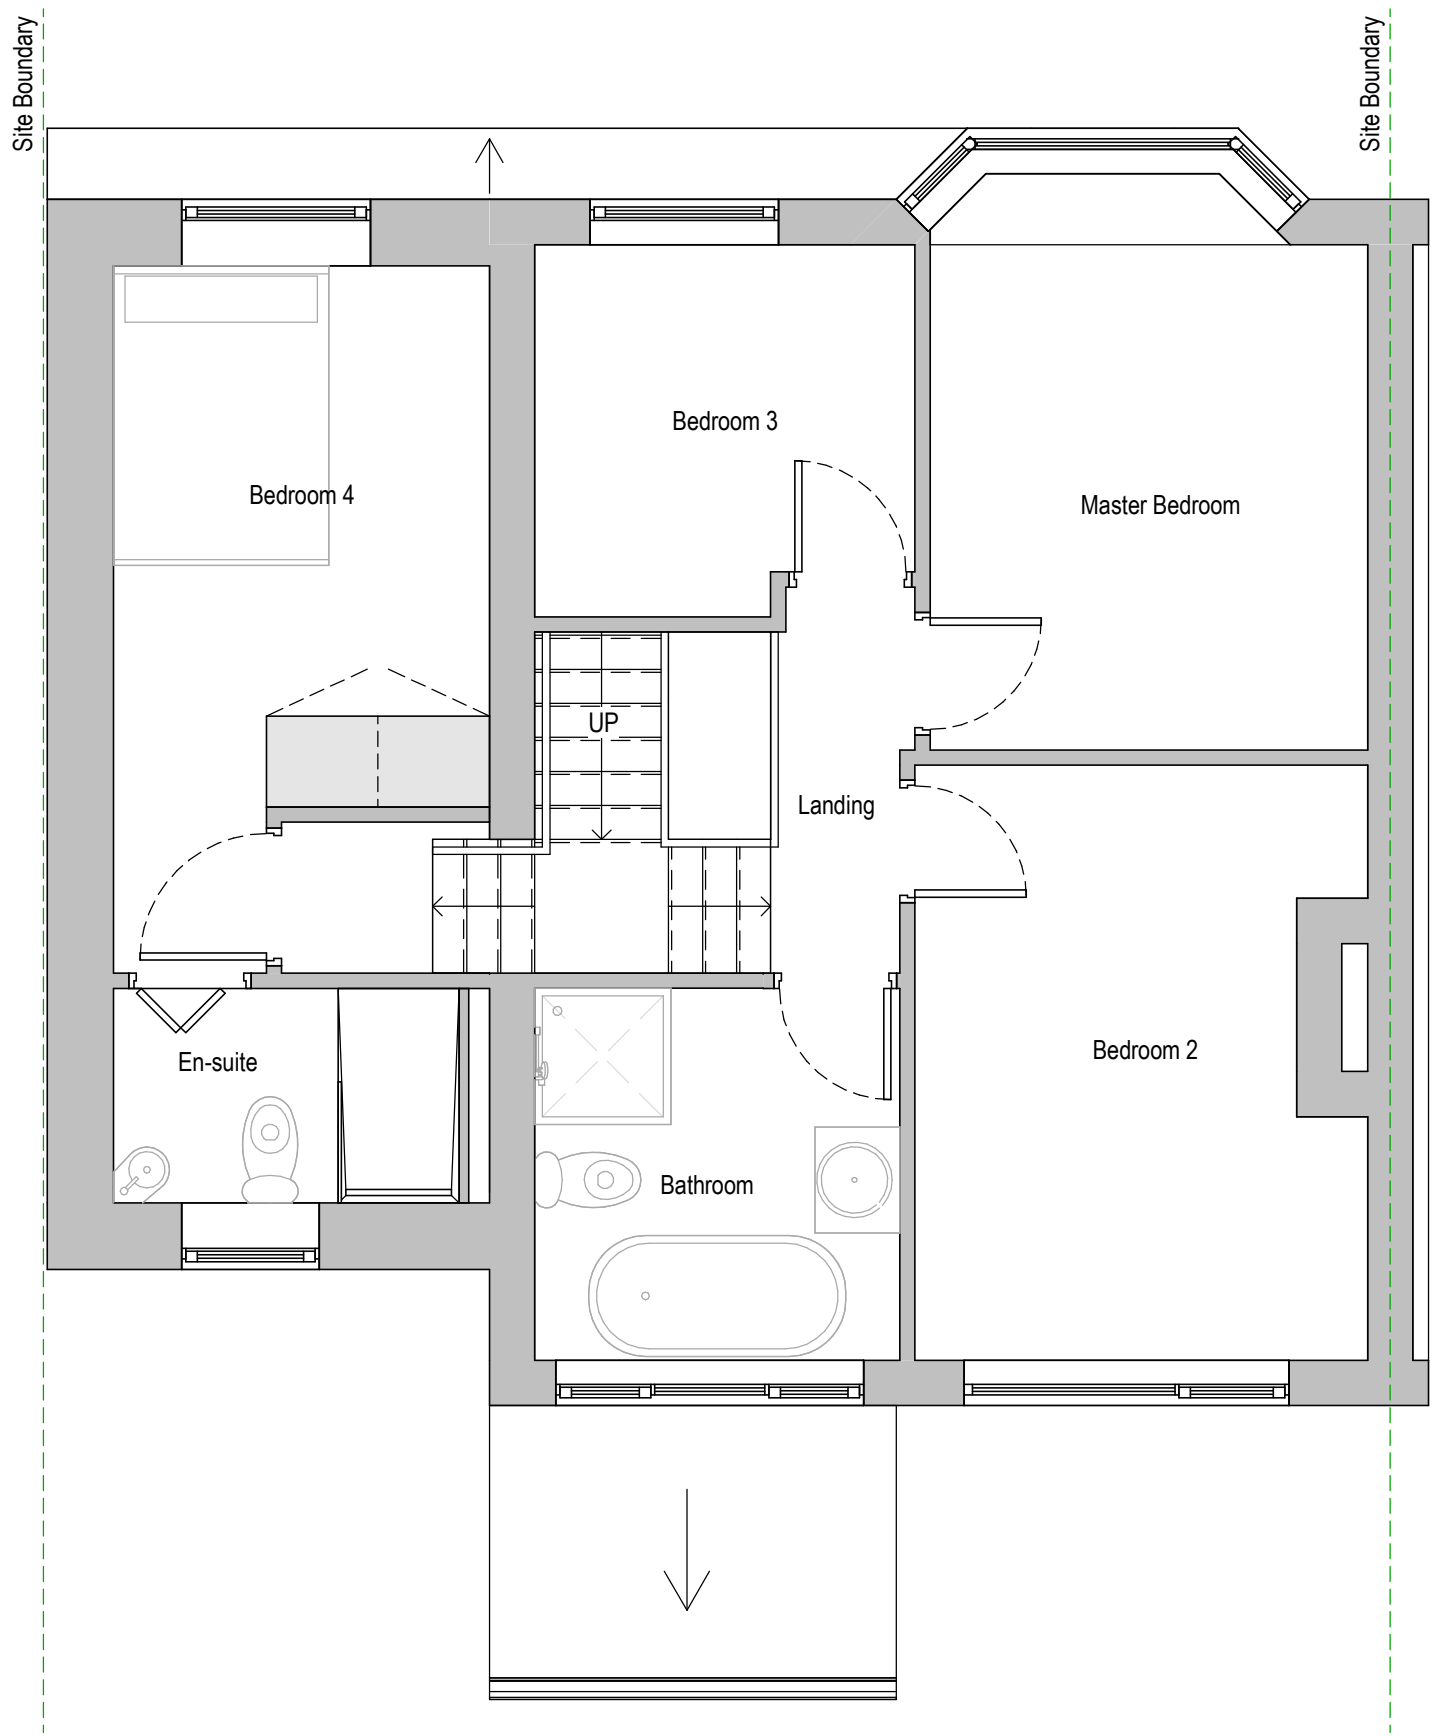

01 - First Floor Plan
1 : 50

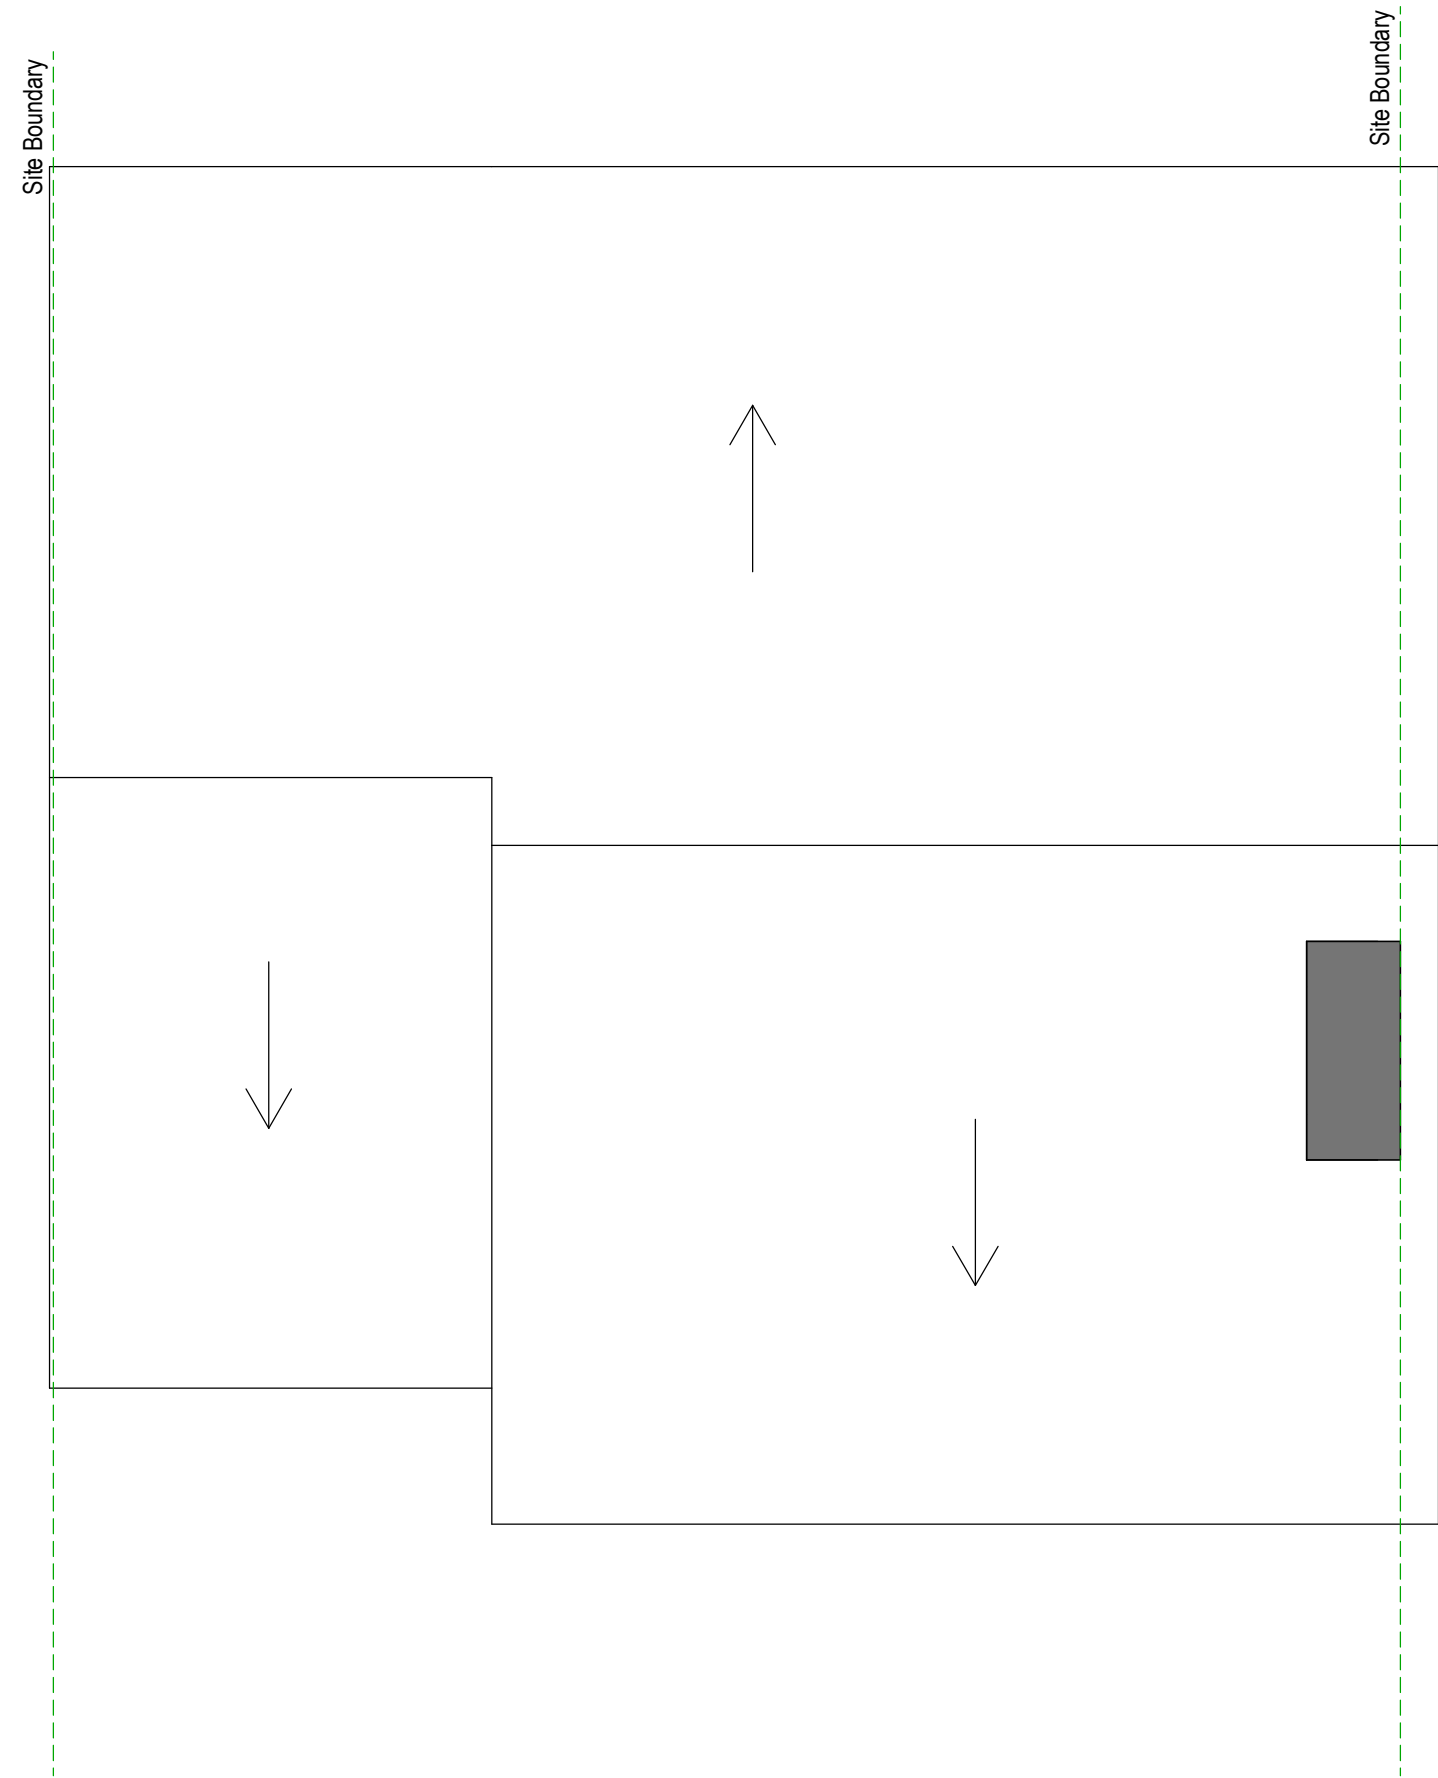

02 - Roof Plan
1 : 50



A		Planning Issue	01.04.23	
Rev		Description	Date	By
Revision Schedule				

Client: Mr Bryan Dickie		
Project: 47 Tamworth Avenue, Whitefield		
Model Status: Planning		
Scale: 1 : 50	@ Paper size @ A1	Date: March 2023

Project Number		Drawing Number	
(030)		011	
Description			Rev
Proposed Floor Plan			A