


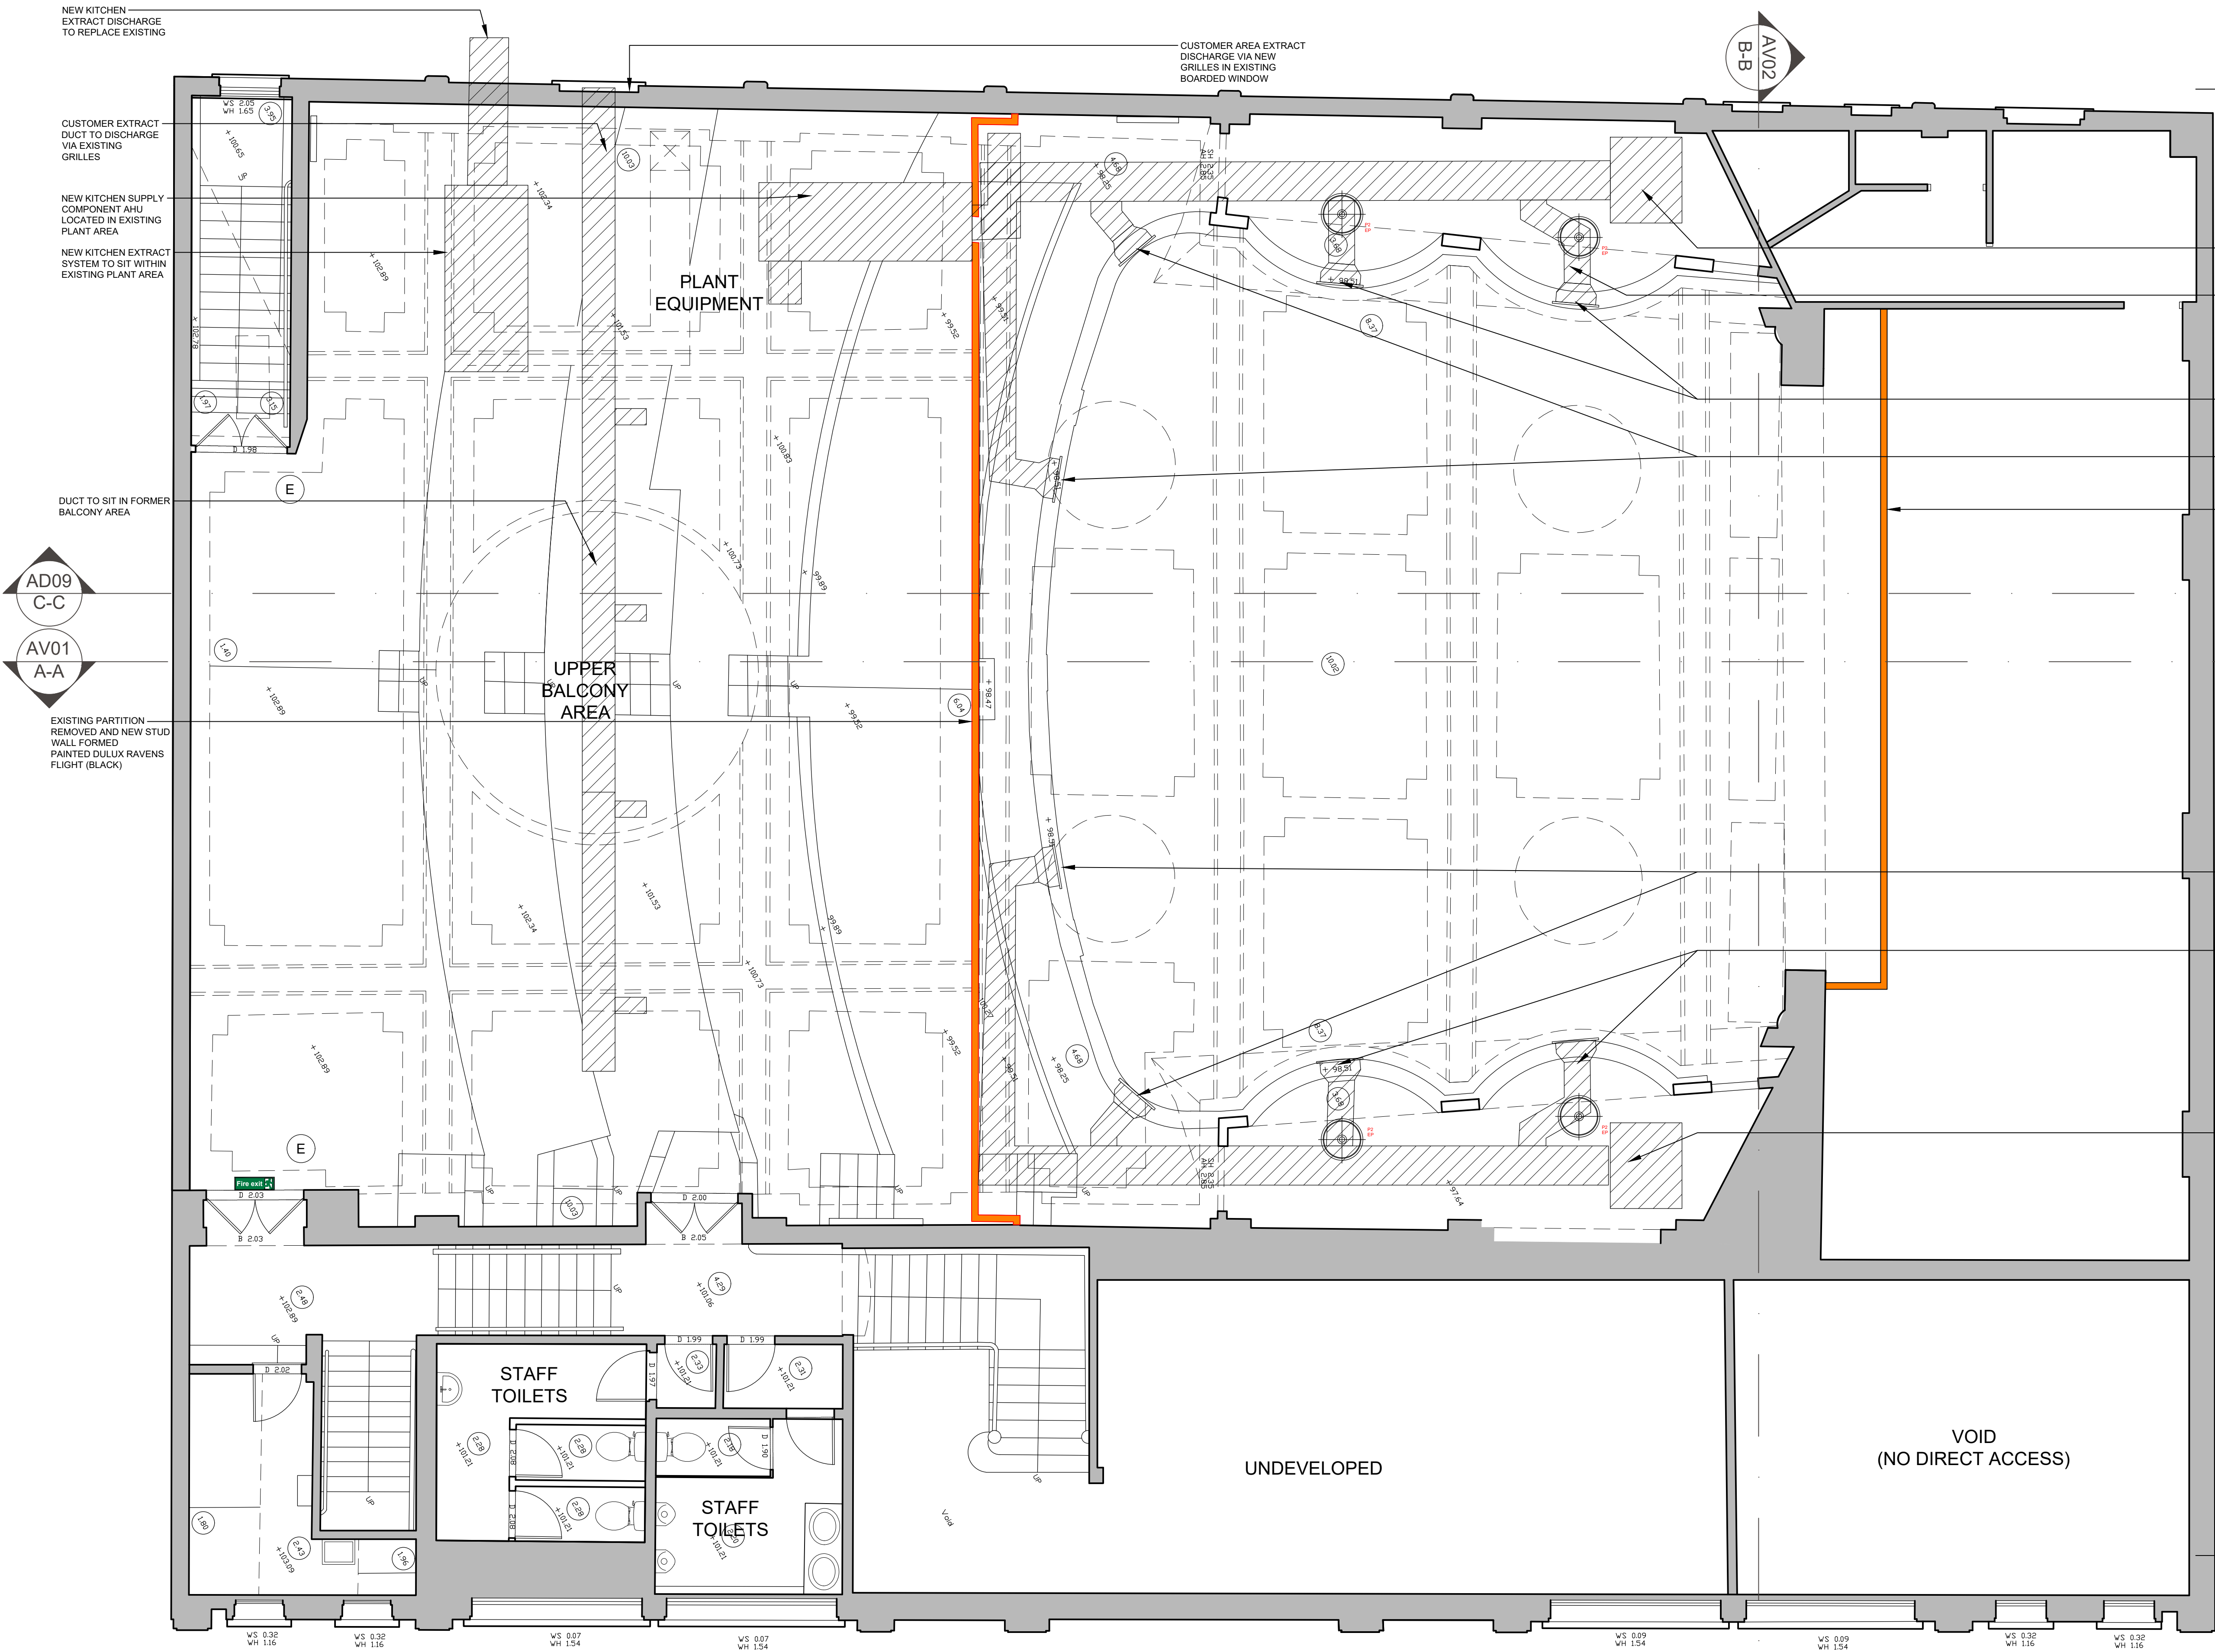

Do not scale from this drawing. All dimensions to be checked on site prior to manufacture and construction. This drawing is the property of Harrison Ince Holdings Limited and should not be reproduced without permission. All discrepancies to be brought to the attention of the architect immediately. This drawing is to be read in conjunction with the specification / bill of quantities and related drawings.

REVISIONS			
-	FIRST ISSUE	29.09.25	GW
A	PLANNING ISSUE	19.11.25	SF
B	REVISED PLANNING ISSUE	05.12.25	GW
C	SILHOUETTE DETAIL REMOVED	03.02.26	GW
D	PLANNING REVISION	06.02.26	EW
E	PLANNING ISSUE - REVISED DUCT APPEARANCE	24.03.26	GW

FAN UNIT TO SIT ON BALCONY FLOOR TO REPLACE AIR HANDLING UNIT

NEW DUCT WITH DRUM JET DIFFUSERS

SUPP: HVC SERIES DJP

REFER TO MECHANICAL DRAWING AND REPORT FOR EQUIPMENT DETAILS

DIFFUSER FINISH
RAL 9011 GRAPHITE BLACK
(MATT FINISH)

DIFFUSER FINISH
RAL 9011 GRAPHITE BLACK
(MATT FINISH)

NEW BULKHEAD BELOW PROSCENIUM ARCH TO BE FORMED

DIFFUSER FINISH
RAL 9011 GRAPHITE BLACK
(MATT FINISH)


DIFFUSER FINISH
RAL 9011 GRAPHITE BLACK
(MATT FINISH)

DIFFUSER FINISH
RAL 9011 GRAPHITE BLACK
(MATT FINISH)

DIFFUSER FINISH
RAL 9011 GRAPHITE BLACK
(MATT FINISH)

FAN UNIT TO SIT ON BALCONY FLOOR TO REPLACE AIR HANDLING UNIT

FOR PLANNING

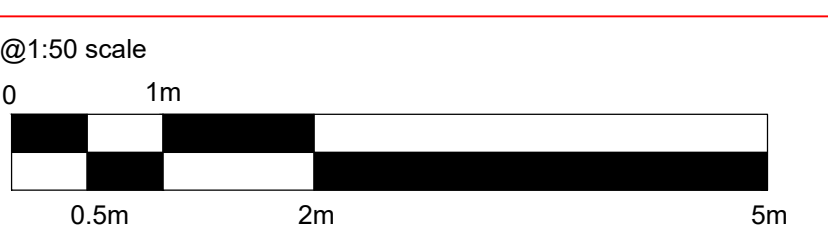

HARRISON INCE
ARCHITECTS INTERIOR DESIGNERS

JD WETHERSPOON PLC

THE ART PICTURE HOUSE,
36 HAYMARKET STREET, BURY BL9 0AY

SECOND FLOOR PLAN
PROPOSED

DATE	MARCH 2026	SCALE	1:50 @ A1
JOB NO.	PN6264-08	DWG. NO.	AL03 E
DRAWN	CAD/LEB/GW	CHECKED	

PROPOSED SECOND FLOOR PLAN
Scale 1:50

TEL: 0161 236 3650
EMAIL: enquiries@harrison-ince.co.uk