

Do not scale from this drawing. All dimensions to be checked on site prior to manufacture and construction. This drawing is the property of Harrison Ince Holdings Limited and should not be reproduced without permission. All discrepancies to be brought to the attention of the architect immediately. This drawing is to be read in conjunction with the specification / bill of quantities and related drawings.

REVISIONS

-	FIRST ISSUE	19.11.25	SF
A	REVISED PLANNING ISSUE	05.12.25	GW
B	PLANNING REVISION	06.02.26	EW
C	ISSUE TO PLANNERS	23.03.26	GW

NEW CUSTOMER SUPPLY DUCT TO RUN WITHIN NEW BULKHEAD

FAN UNIT TO SIT ON BALCONY FLOOR TO REPLACE AIR HANDLING UNIT

NEW DUCT WITH DRUM JET DIFFUSERS

SUPP. HVC SERIES DJP


REFER TO MECHANICAL DRAWING AND REPORT FOR EQUIPMENT DETAILS

AD09
C-C

AV01
A-A

FOR PLANNING

@1:50 scale

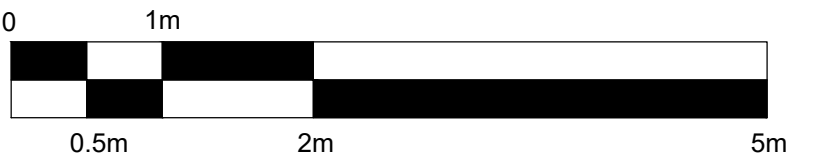

FAN UNIT TO SIT ON BALCONY FLOOR TO REPLACE AIR HANDLING UNIT



HARRISON INCE
ARCHITECTS INTERIOR DESIGNERS

JD WETHERSPOON PLC

CLIENT

THE ART PICTURE HOUSE,
36 HAYMARKET STREET, BURY BL9 0AY

PROJECT

FIRST FLOOR PLAN
PROPOSED

TITLE

DATE MARCH 2026

DATE

JOB NO: PN6264-08

DRAWN CAD/

SCALE 1:50 @ A1

DWG. NO AL02 C

CHECKED

EASTGATE
2 CASTLE ST
MANCHESTER
M3 4LZ

TEL: 0161 236 3650
EMAIL: enquiries@harrison-ince.co.uk

PROPOSED FIRST FLOOR PLAN

Scale 1:50