



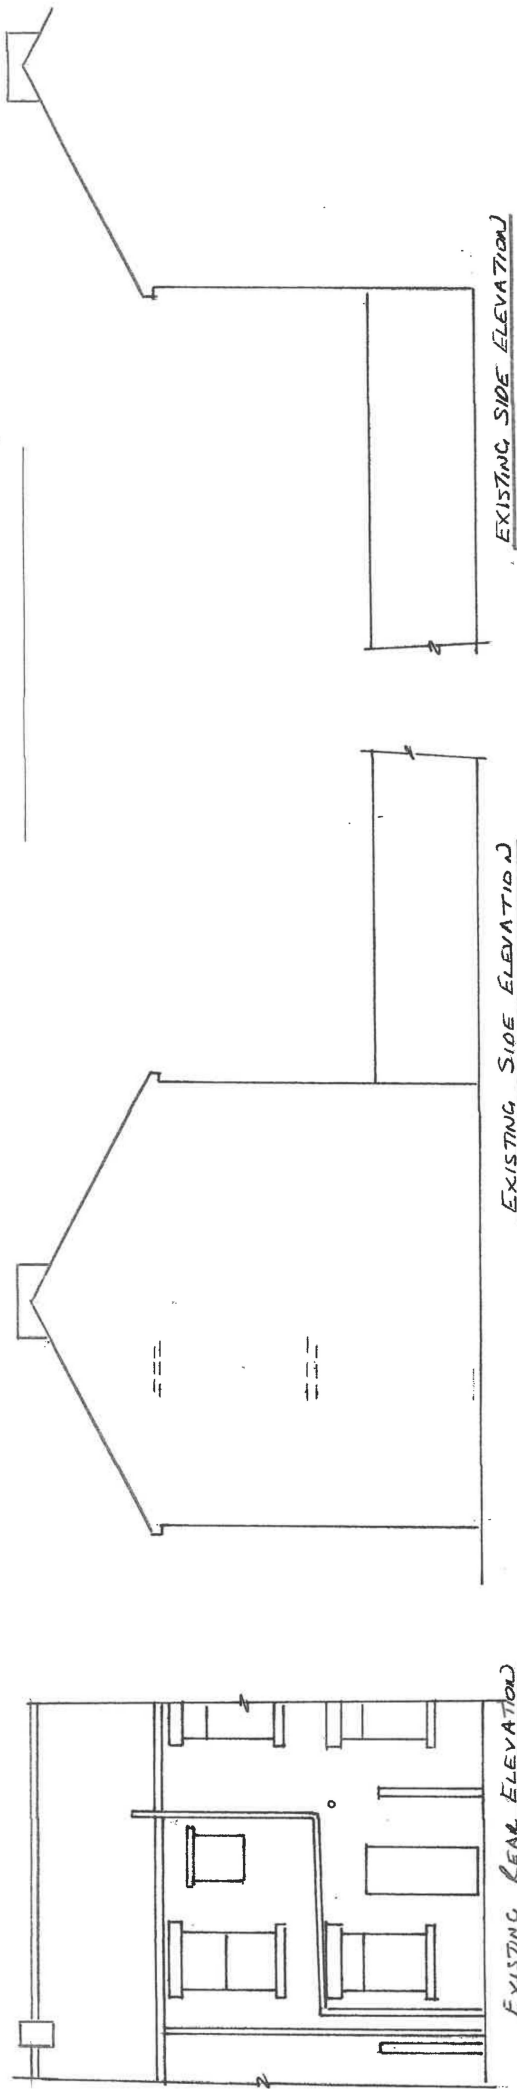

EXISTING SIDE ELEVATION

EXISTING SIDE ELEVATION

EXISTING REAR ELEVATION

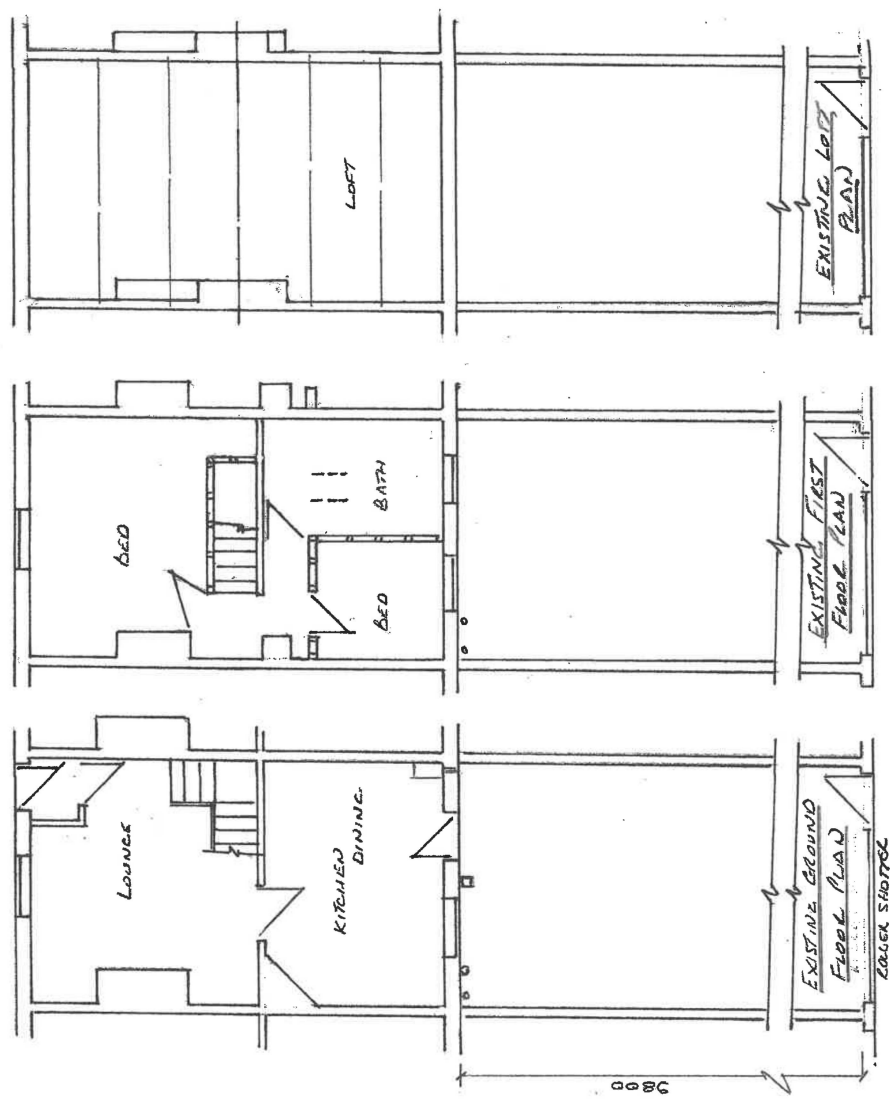

EXISTING GROUND FLOOR PLAN

EXISTING FIRST FLOOR PLAN

EXISTING LOFT PLAN

8000

Thompson Designs Tel 0161 705 1458 Mob 07884 318634	
Sheet 1 Rear Extension Existing Plans & Elevations 37 East Street Bury BL9 0RX Scale 1:100 @ A3 Date August 2023	