



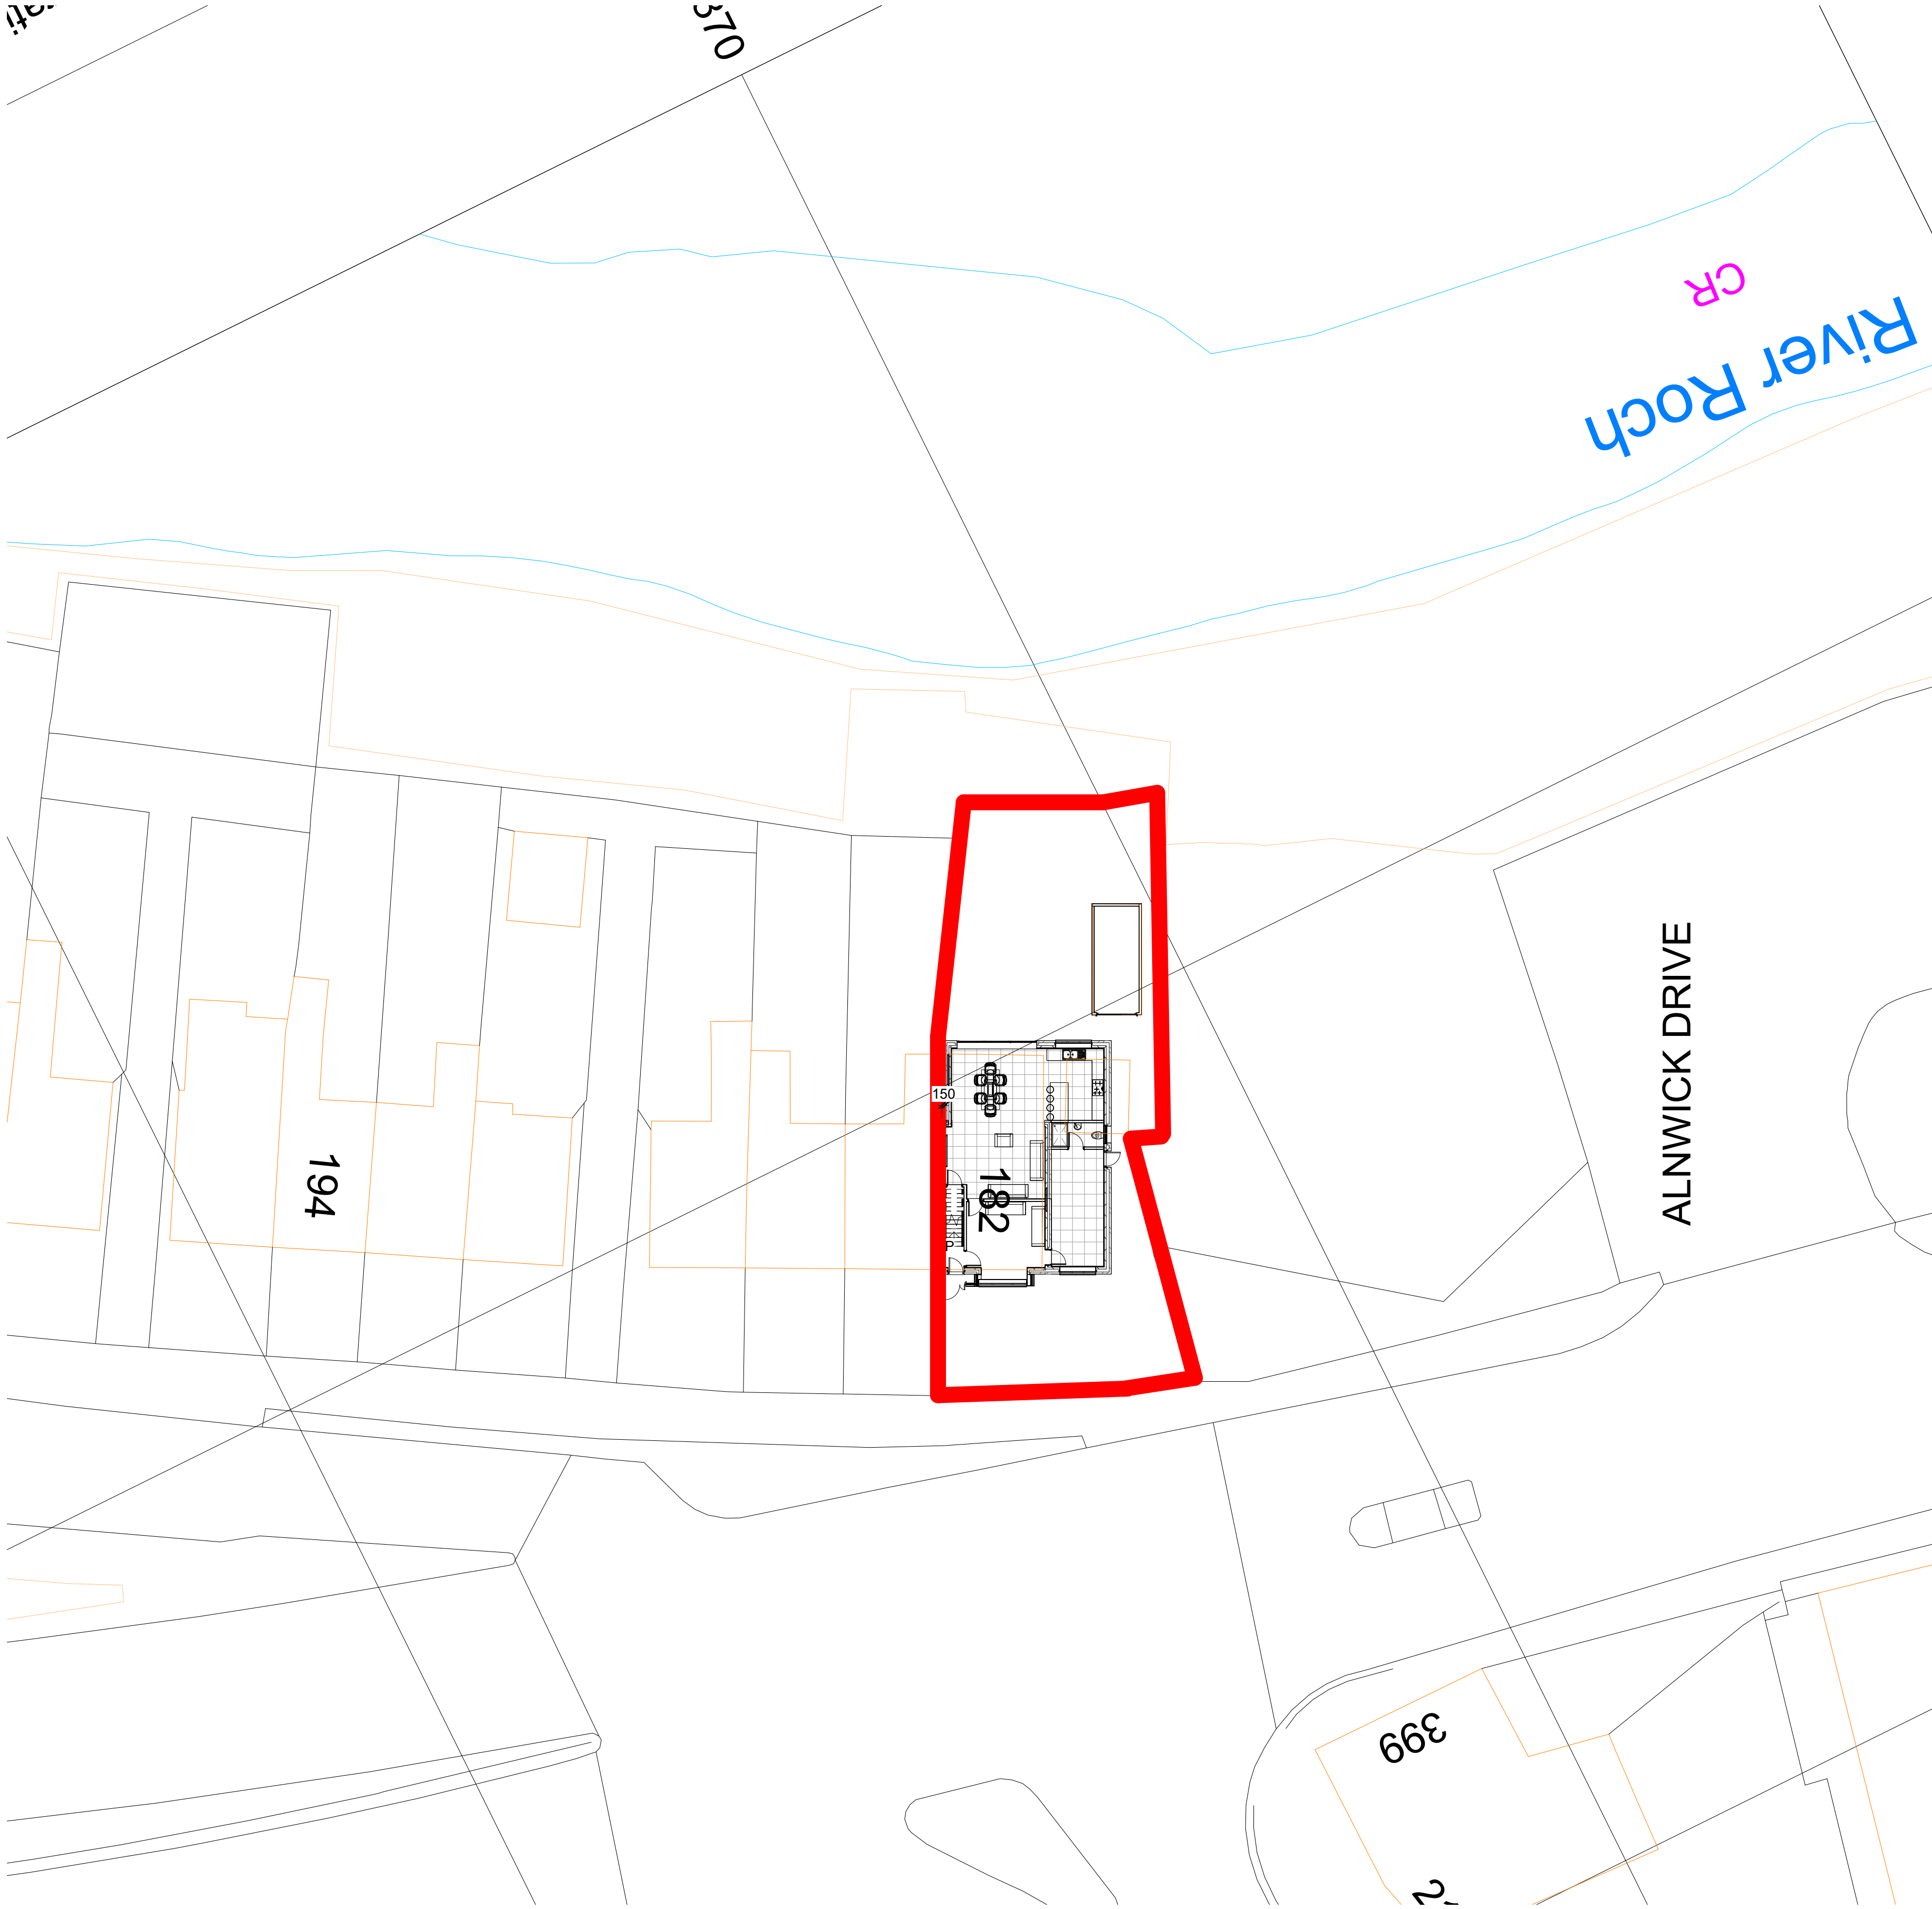

1 LOCATION PLAN
1 : 1250

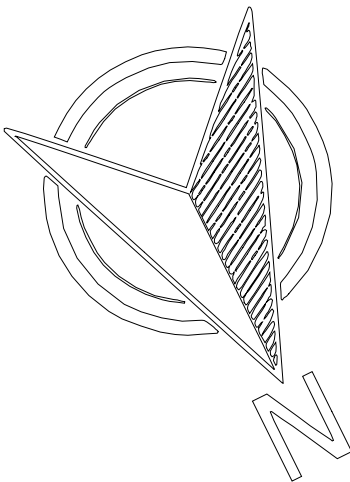

RED LINE INDICATING SITE BOUNDARY
182 ROCHDALE ROAD BURY BL9 7HP

Rev	Description	Date	Dr by	App by
original by NK		date created 12/08/26		approved by NK



Enquiries@nkarchitectural.co.uk
0161 818 4727

www.NKARCHITRCTURAL.co.uk

client name OWNER			
project 182 ROCHDALE ROAD BURY BL9 7HP			
drawing SITE AND LOCATION PLAN			
computer file C:\Users\NKAR02\Documents\NKARC\182 ROCHDALE ROAD BL9 7HP\182 ROCHDALE ROAD BL9 7HP.dwg		plot date	
project number 2026.0042.2248		scale As indicated @A1	
drawing number A105		rev A	issue status PLANNING

This drawing is to be read in conjunction with all related drawings. All dimensions must be checked and verified on site before commencing any work or producing shop drawings. The originator should be notified immediately of any discrepancy. This drawing is copyright and remains the property of NK Architectural.

2 SITE PLAN
1 : 200