


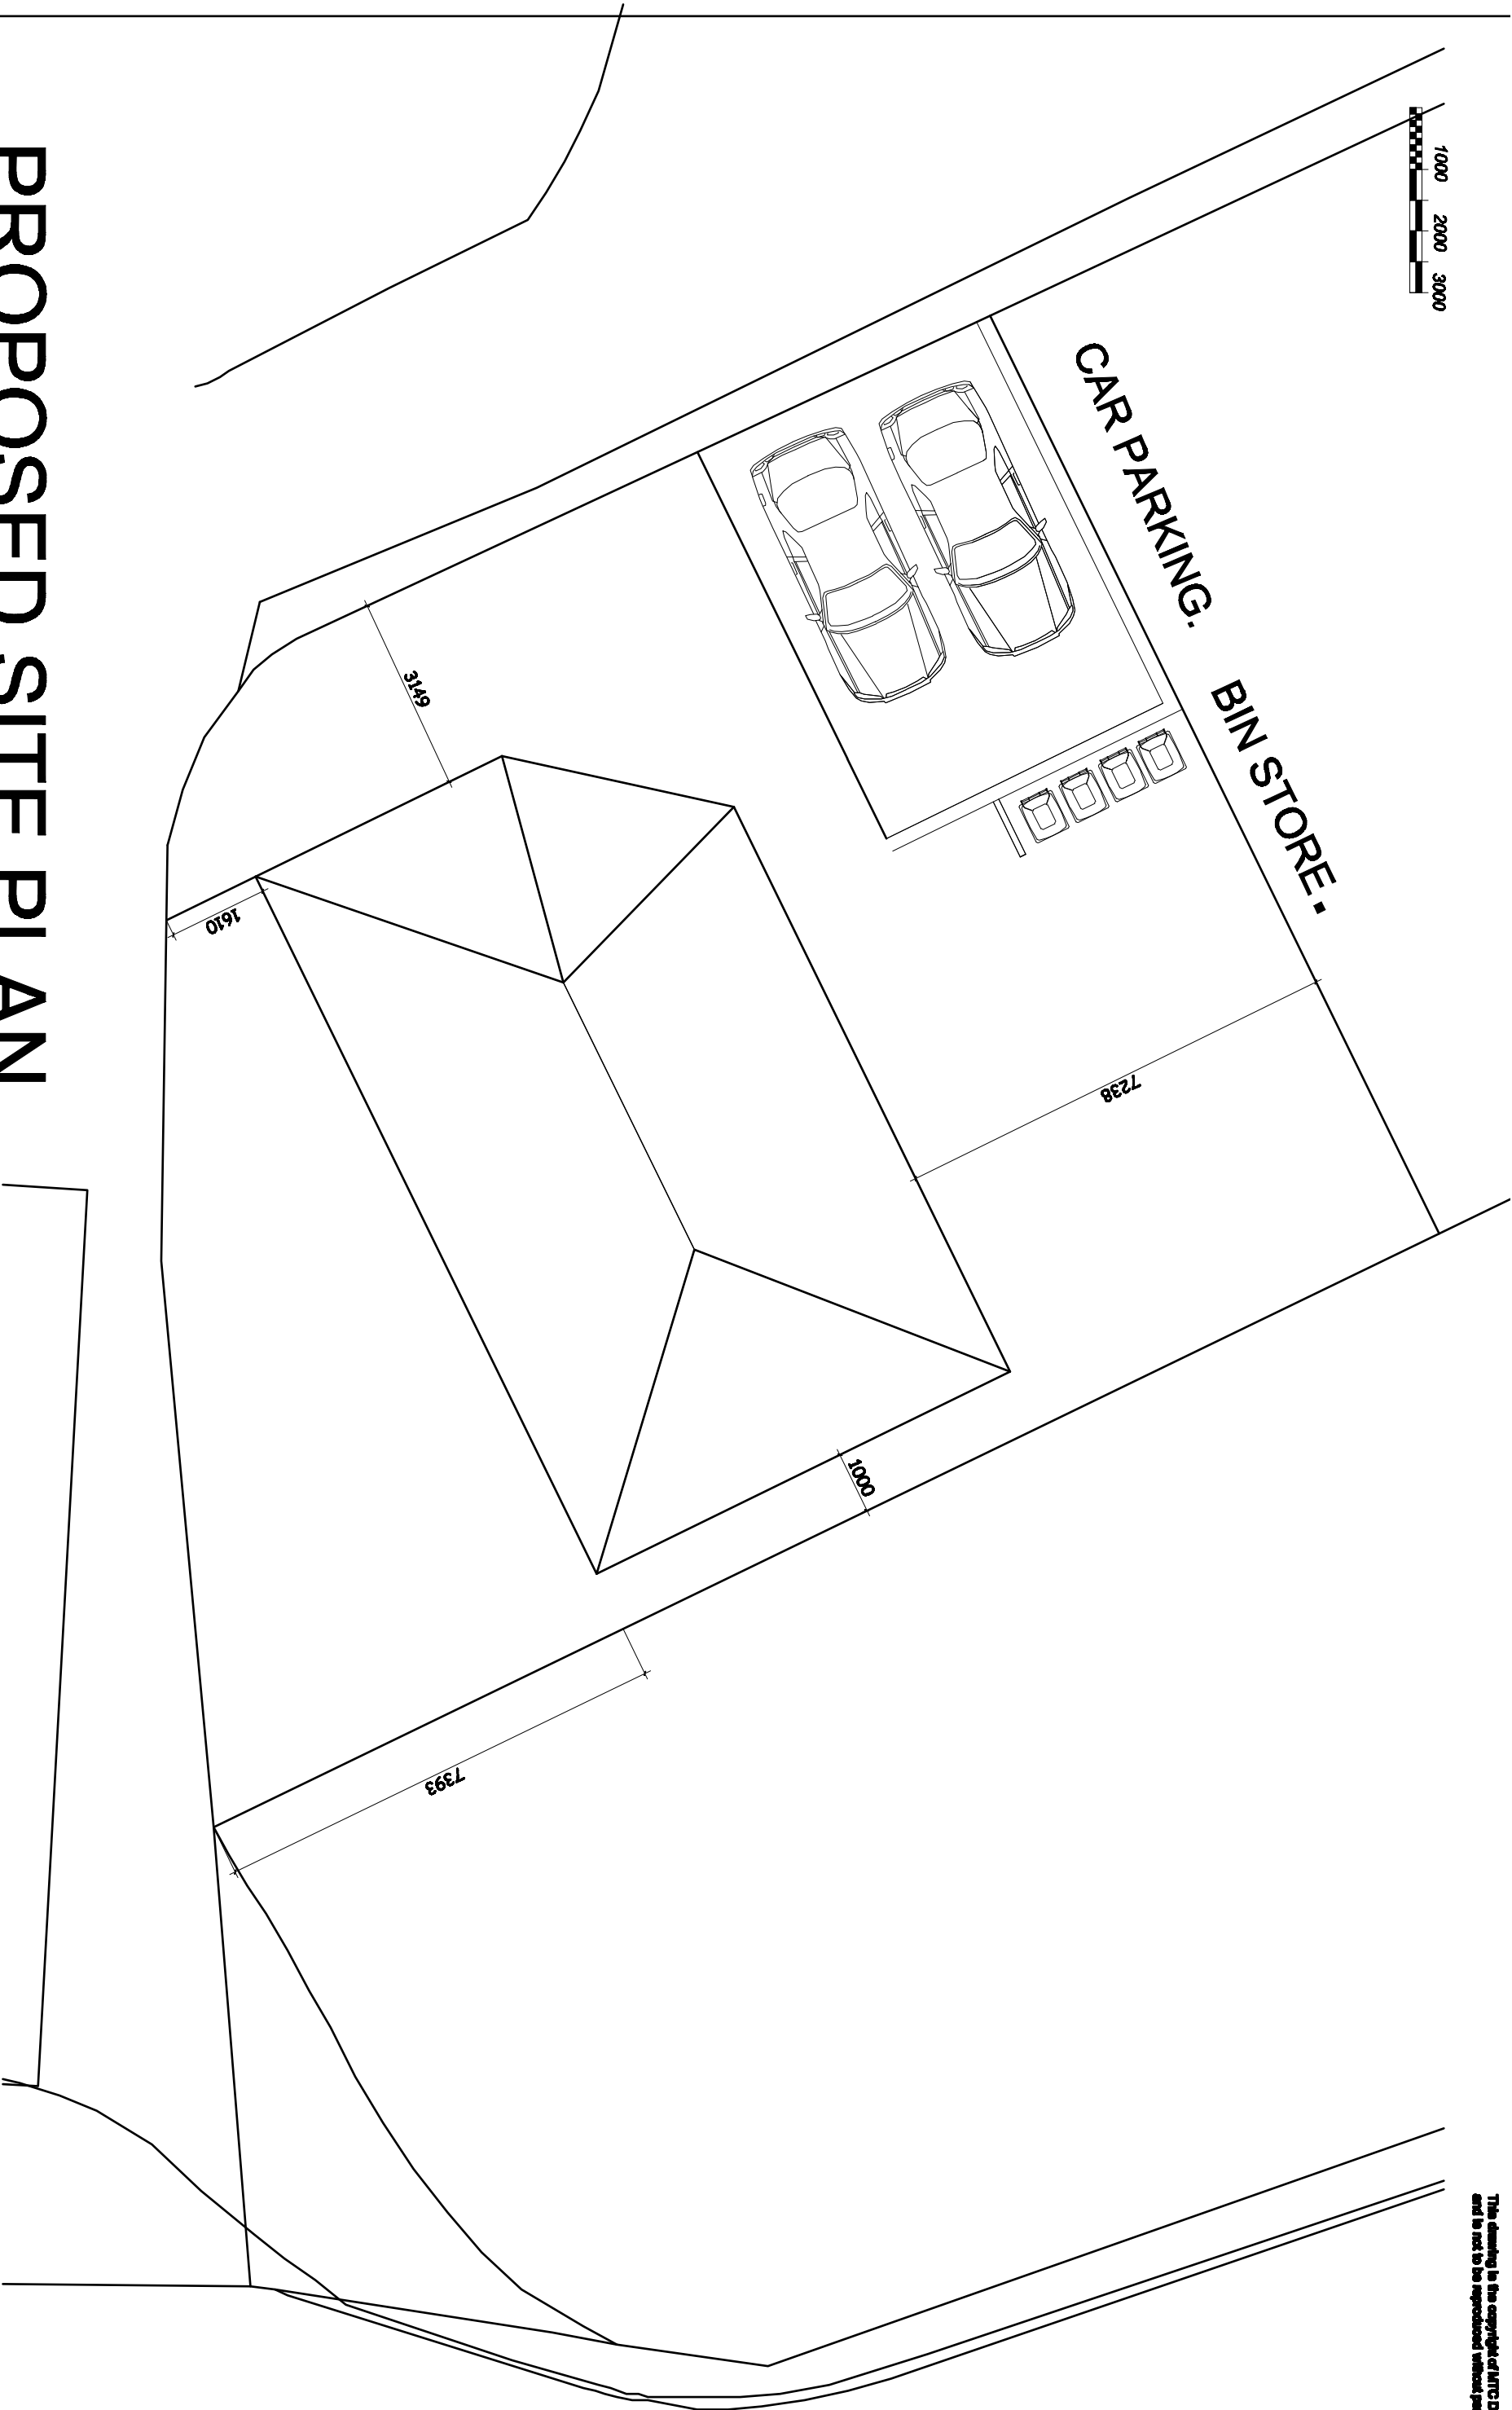

PROPOSED SITE PLAN.

Revision	Title :	Project :	MTC Designs
	PROPOSED RESIDENTIAL DWELLING.	LAND AT REAR OF OWLERBARROW HOUSE, OWLERBARROW ROAD, BURTY, BL8 1RD	31 Exford Drive Buxton BL2 6TB T: 01294 418714 M: 0776028514 Email: info@mtcdesigns.co.uk
			Scale 1:100 @ A3 Date : October 2021.
			Drawing No: P04