



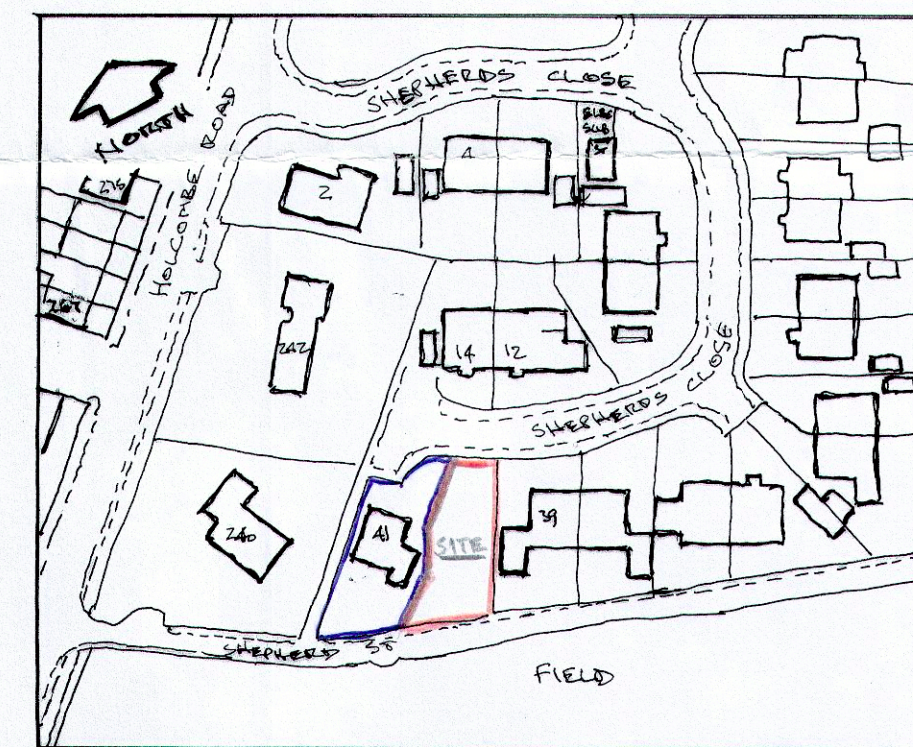

LOCATION PLAN 1:1250

REV. A - NEW SITE SIDE BOUNDARY (ADJACENT NO 41) AMENDED. 20.7.20. N.B.

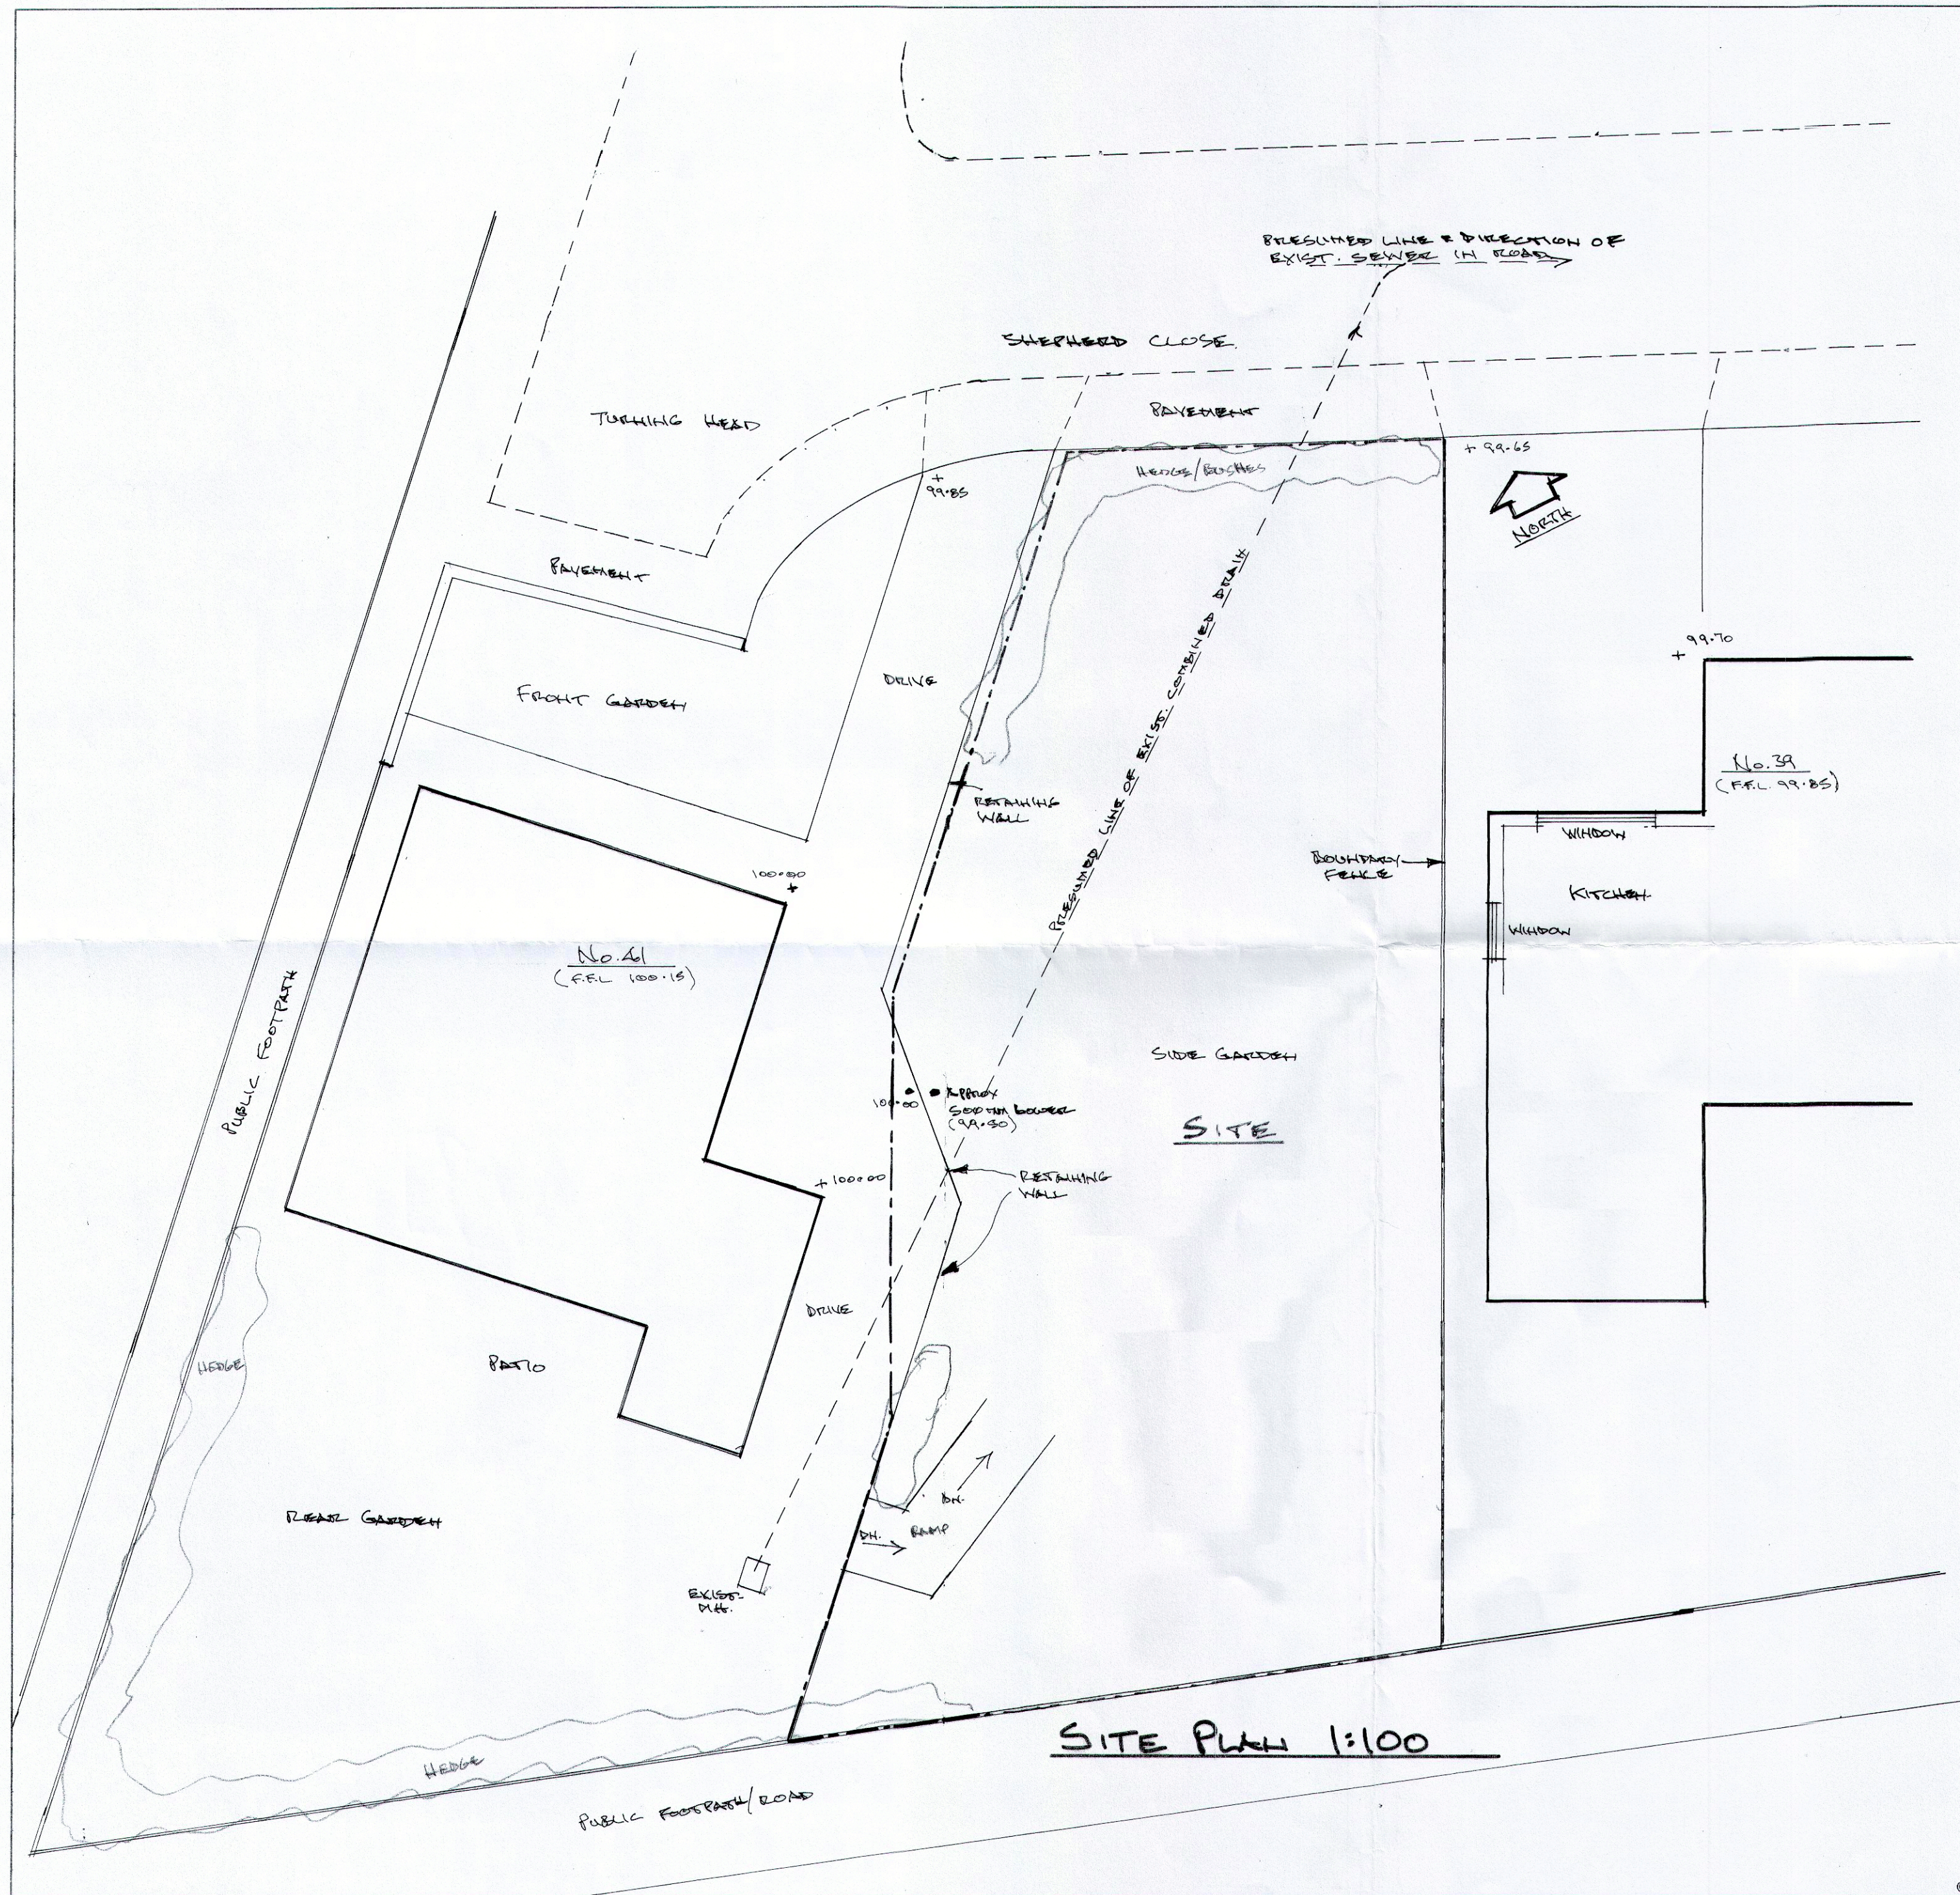

Architectural & Building Services

NEIL BUTTERWORTH

Tel:
Mobile: 07785 275483

89 Higher Ainsworth Road, Radcliffe,
Manchester, M26 4JJ.

Job Title PROPOSED NEW DETACHED BUNGALOW
IN SIDE GARDEN OF
41 SHEPHERD CLOSE, GREENMOUNT, BURY,
FOR MR & MRS K. HOWARD.

Drawing Title EXISTING SITE PLAN

Scale 1:100	Date AUG. 19	Drawn by N.B.	Drawing No. 1 A
----------------	-----------------	------------------	--------------------