
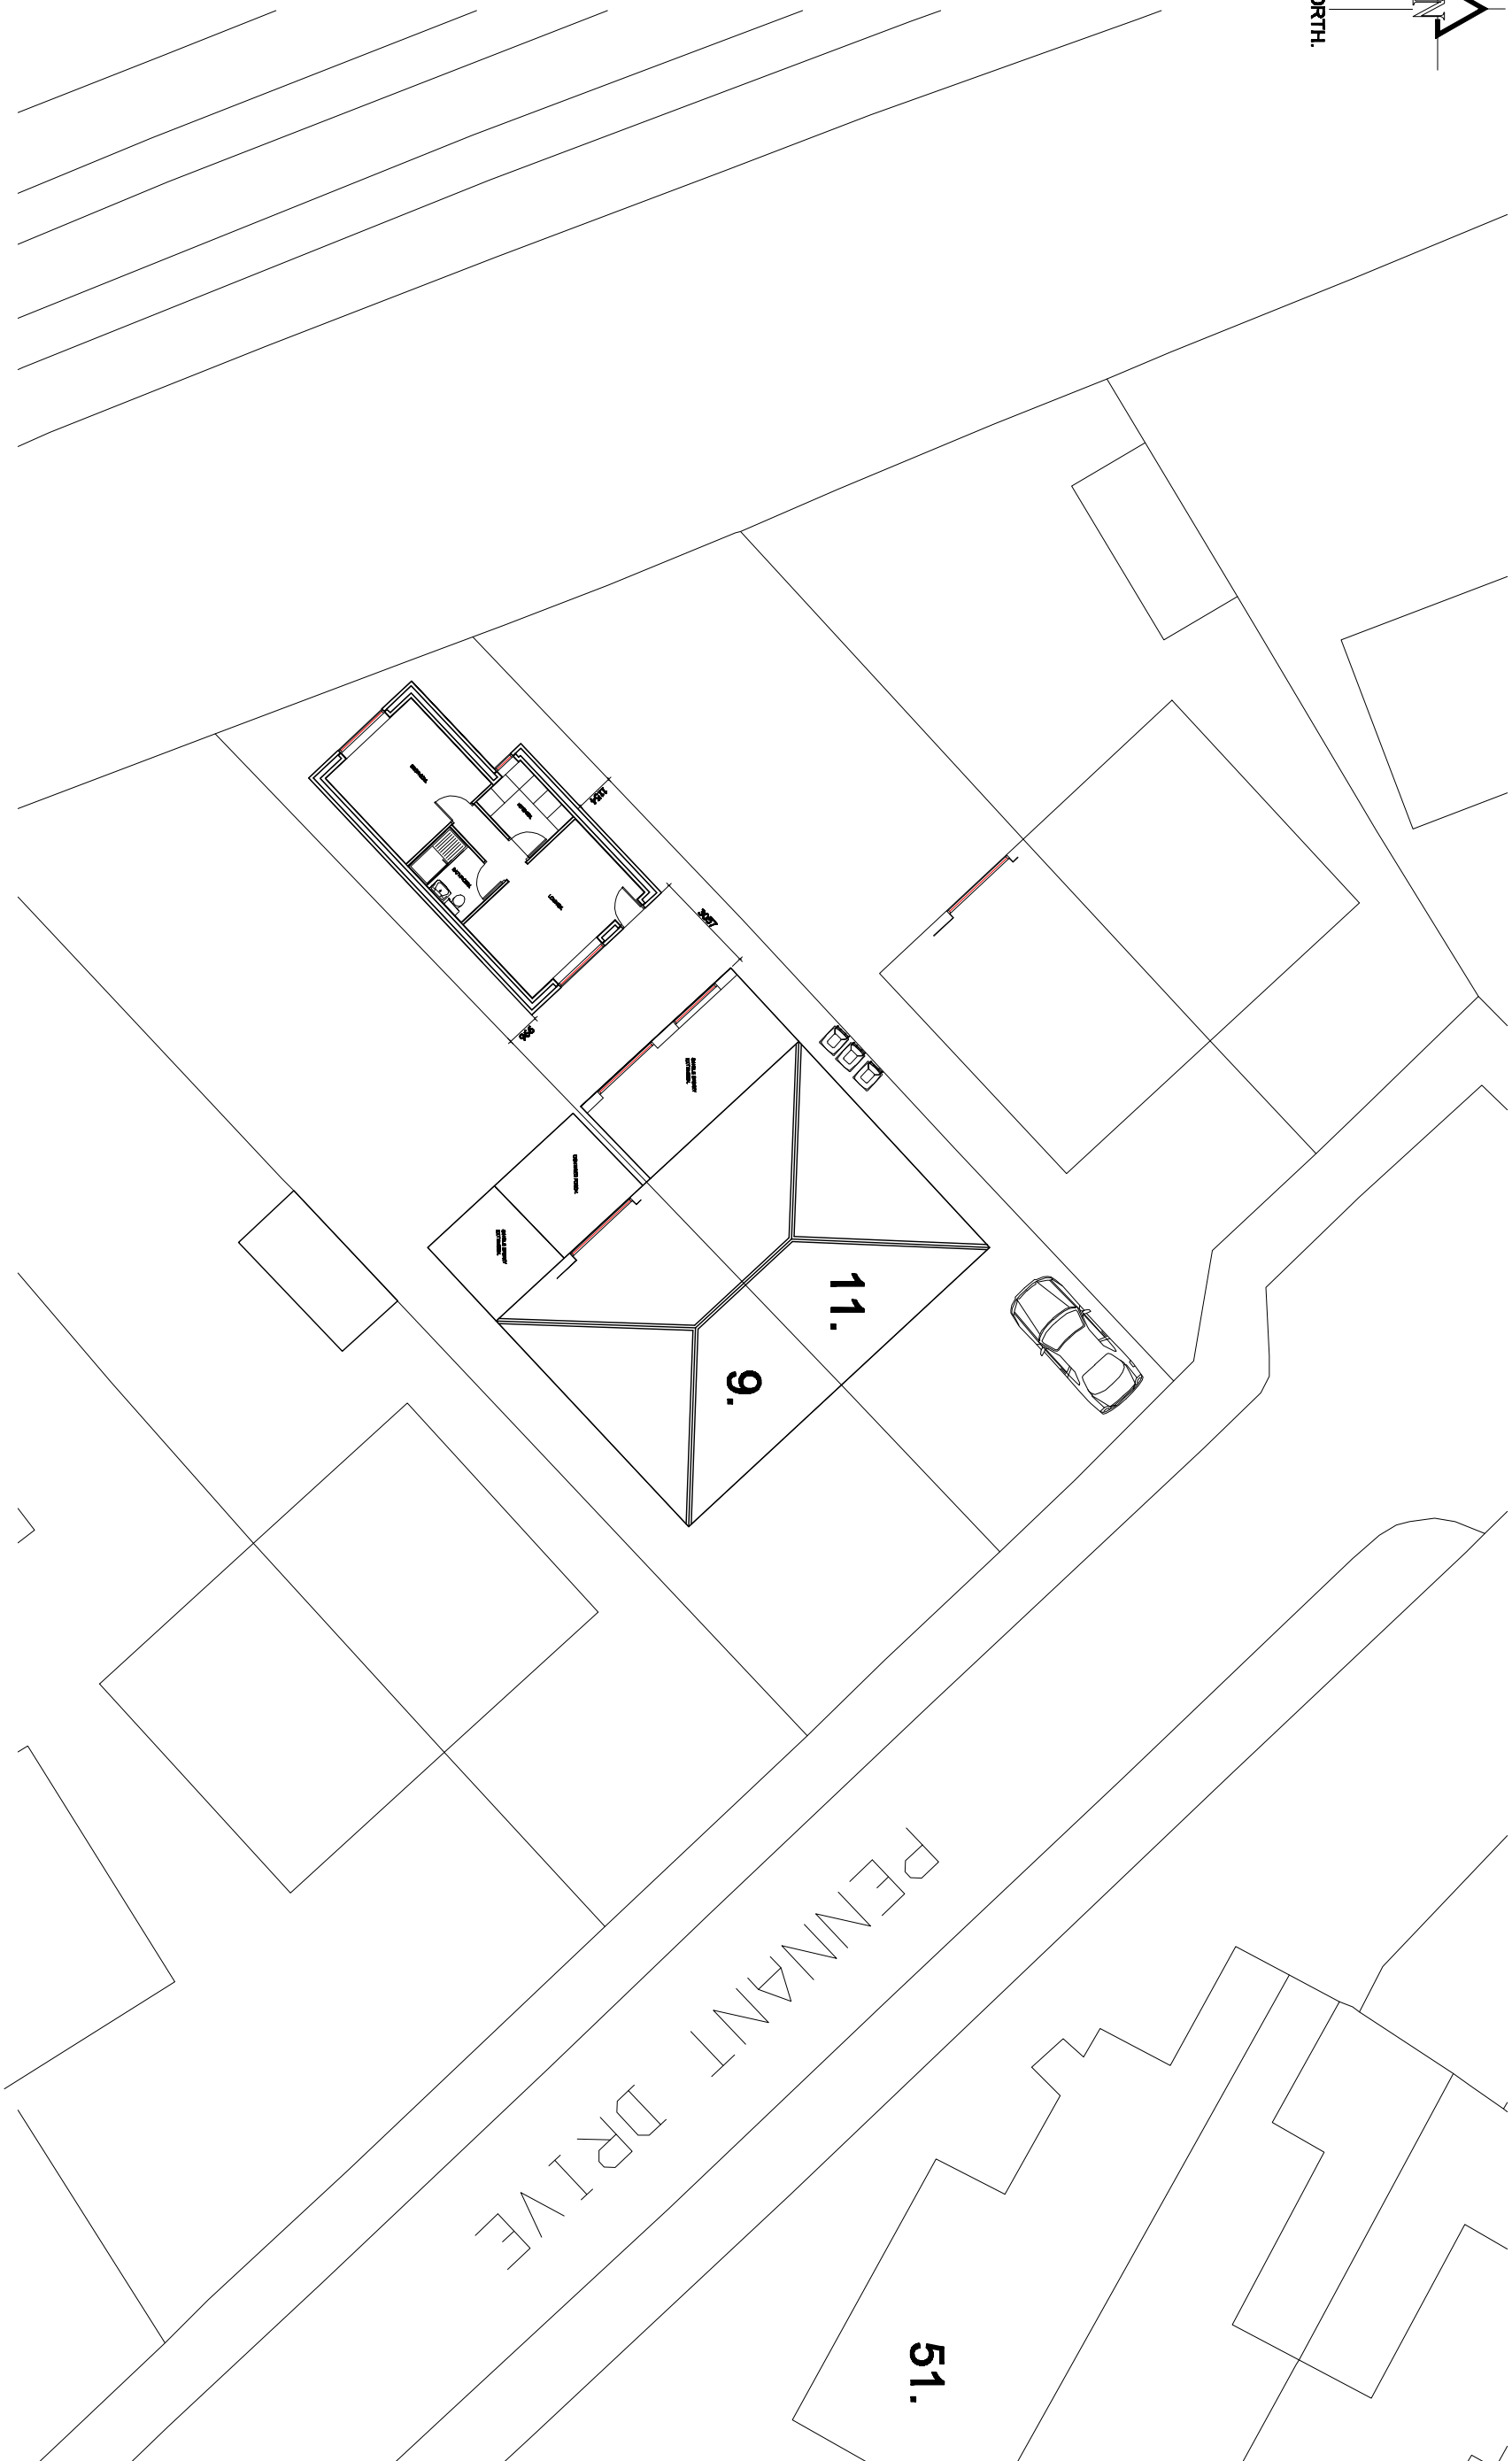


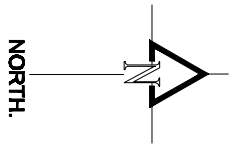

PROPOSED SITE PLAN.

This drawing is the copyright of MTC Designs  
and is not to be reproduced without permission

|           |                                                   |                                                                         |                                                         |   |
|-----------|---------------------------------------------------|-------------------------------------------------------------------------|---------------------------------------------------------|---|
| Revision. | Title :<br>PROPOSED GRANNY ANNEXE IN REAR GARDEN. | Project :<br>11, PENNANT DRIVE,<br>PRESTWICH,<br>MANCHESTER.<br>M25 3BT | MTC Designs<br>Scale: 1:200 @ A3<br>Date: October 2024. | 31 Exford Drive Bolton BL2 8TB<br>T: 01204 418714 M: 0770826514<br>Email: michaelcoun@bt.com<br>Drawing No: P01 |
|-----------|---------------------------------------------------|-------------------------------------------------------------------------|---------------------------------------------------------|---|