
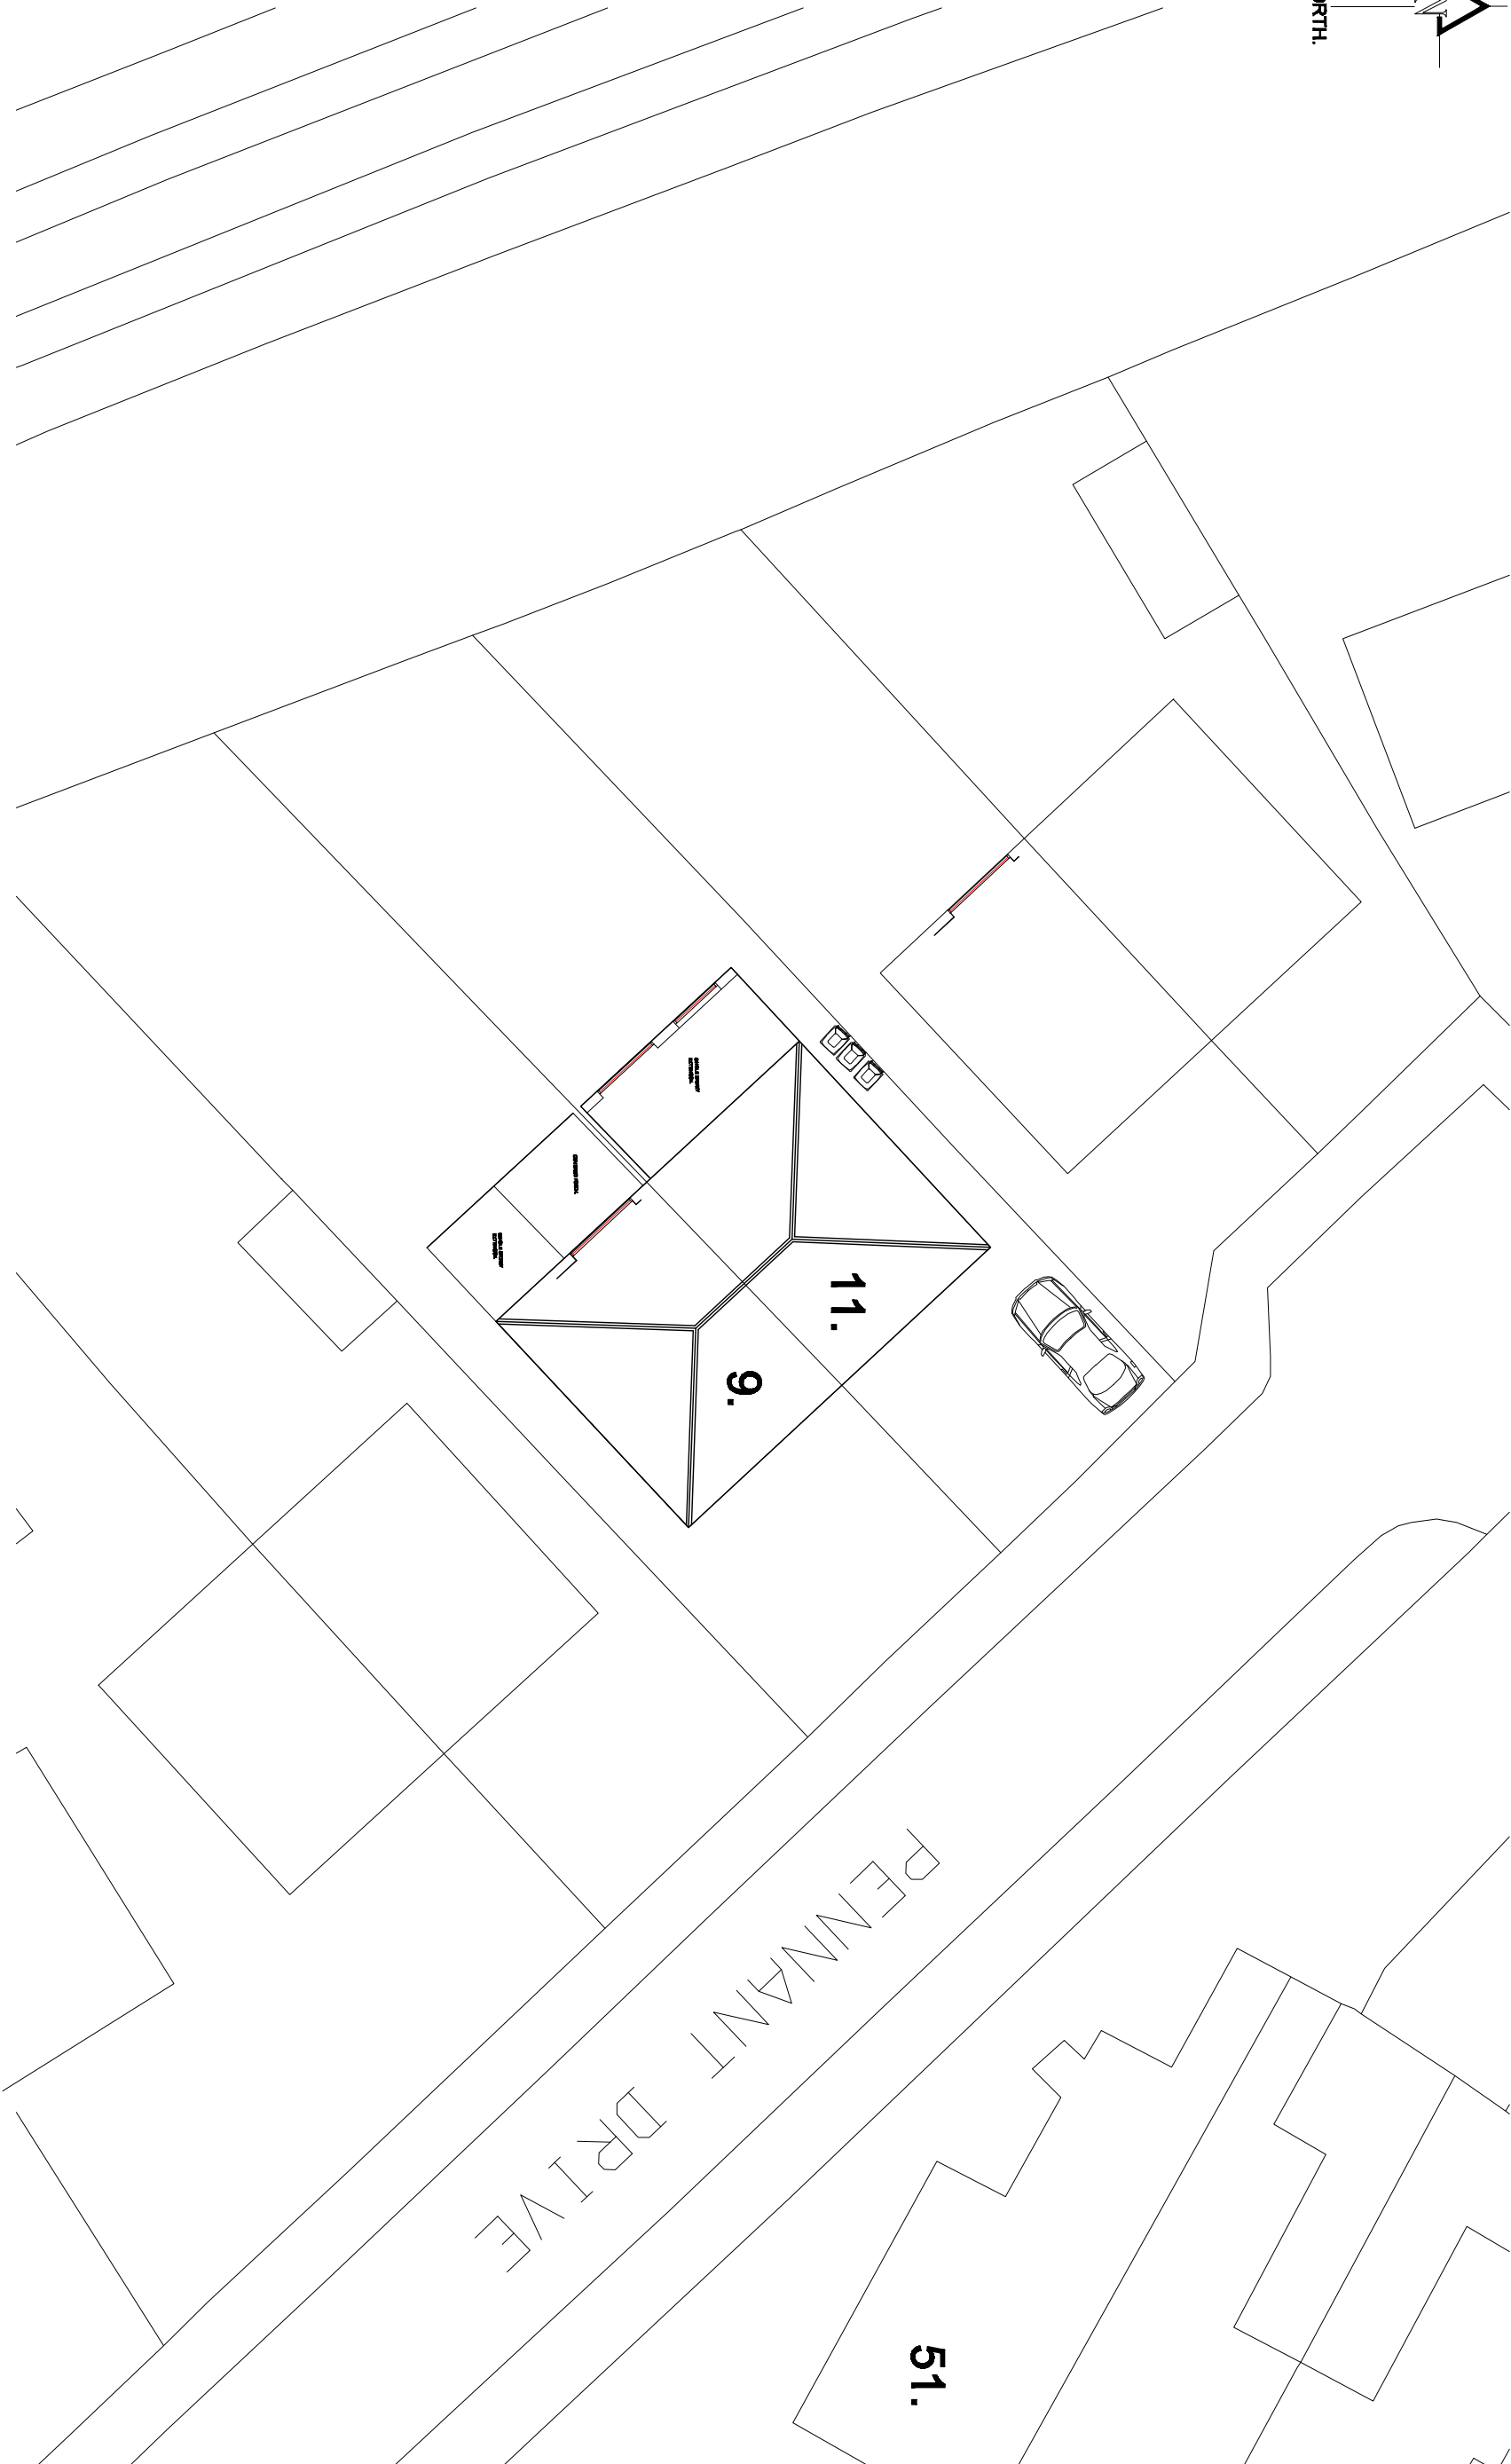


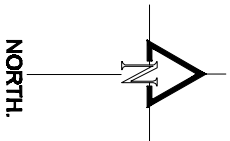

EXISTING SITE PLAN.

Revision.	Title : PROPOSED GRANNY ANNEXE IN REAR GARDEN.	Project : 11, PENNANT DRIVE, PRESTWICH, MANCHESTER. M25 3BT	MTC Designs Scale: 1,200 @ A3 Date: October 2024.	31 Extent Drive Bolton BL2 6TB T: 01204 416114 M: 0770826514 Email: michaelcoun@pd.com Drawing No: P05
-----------	---	---	---	---