



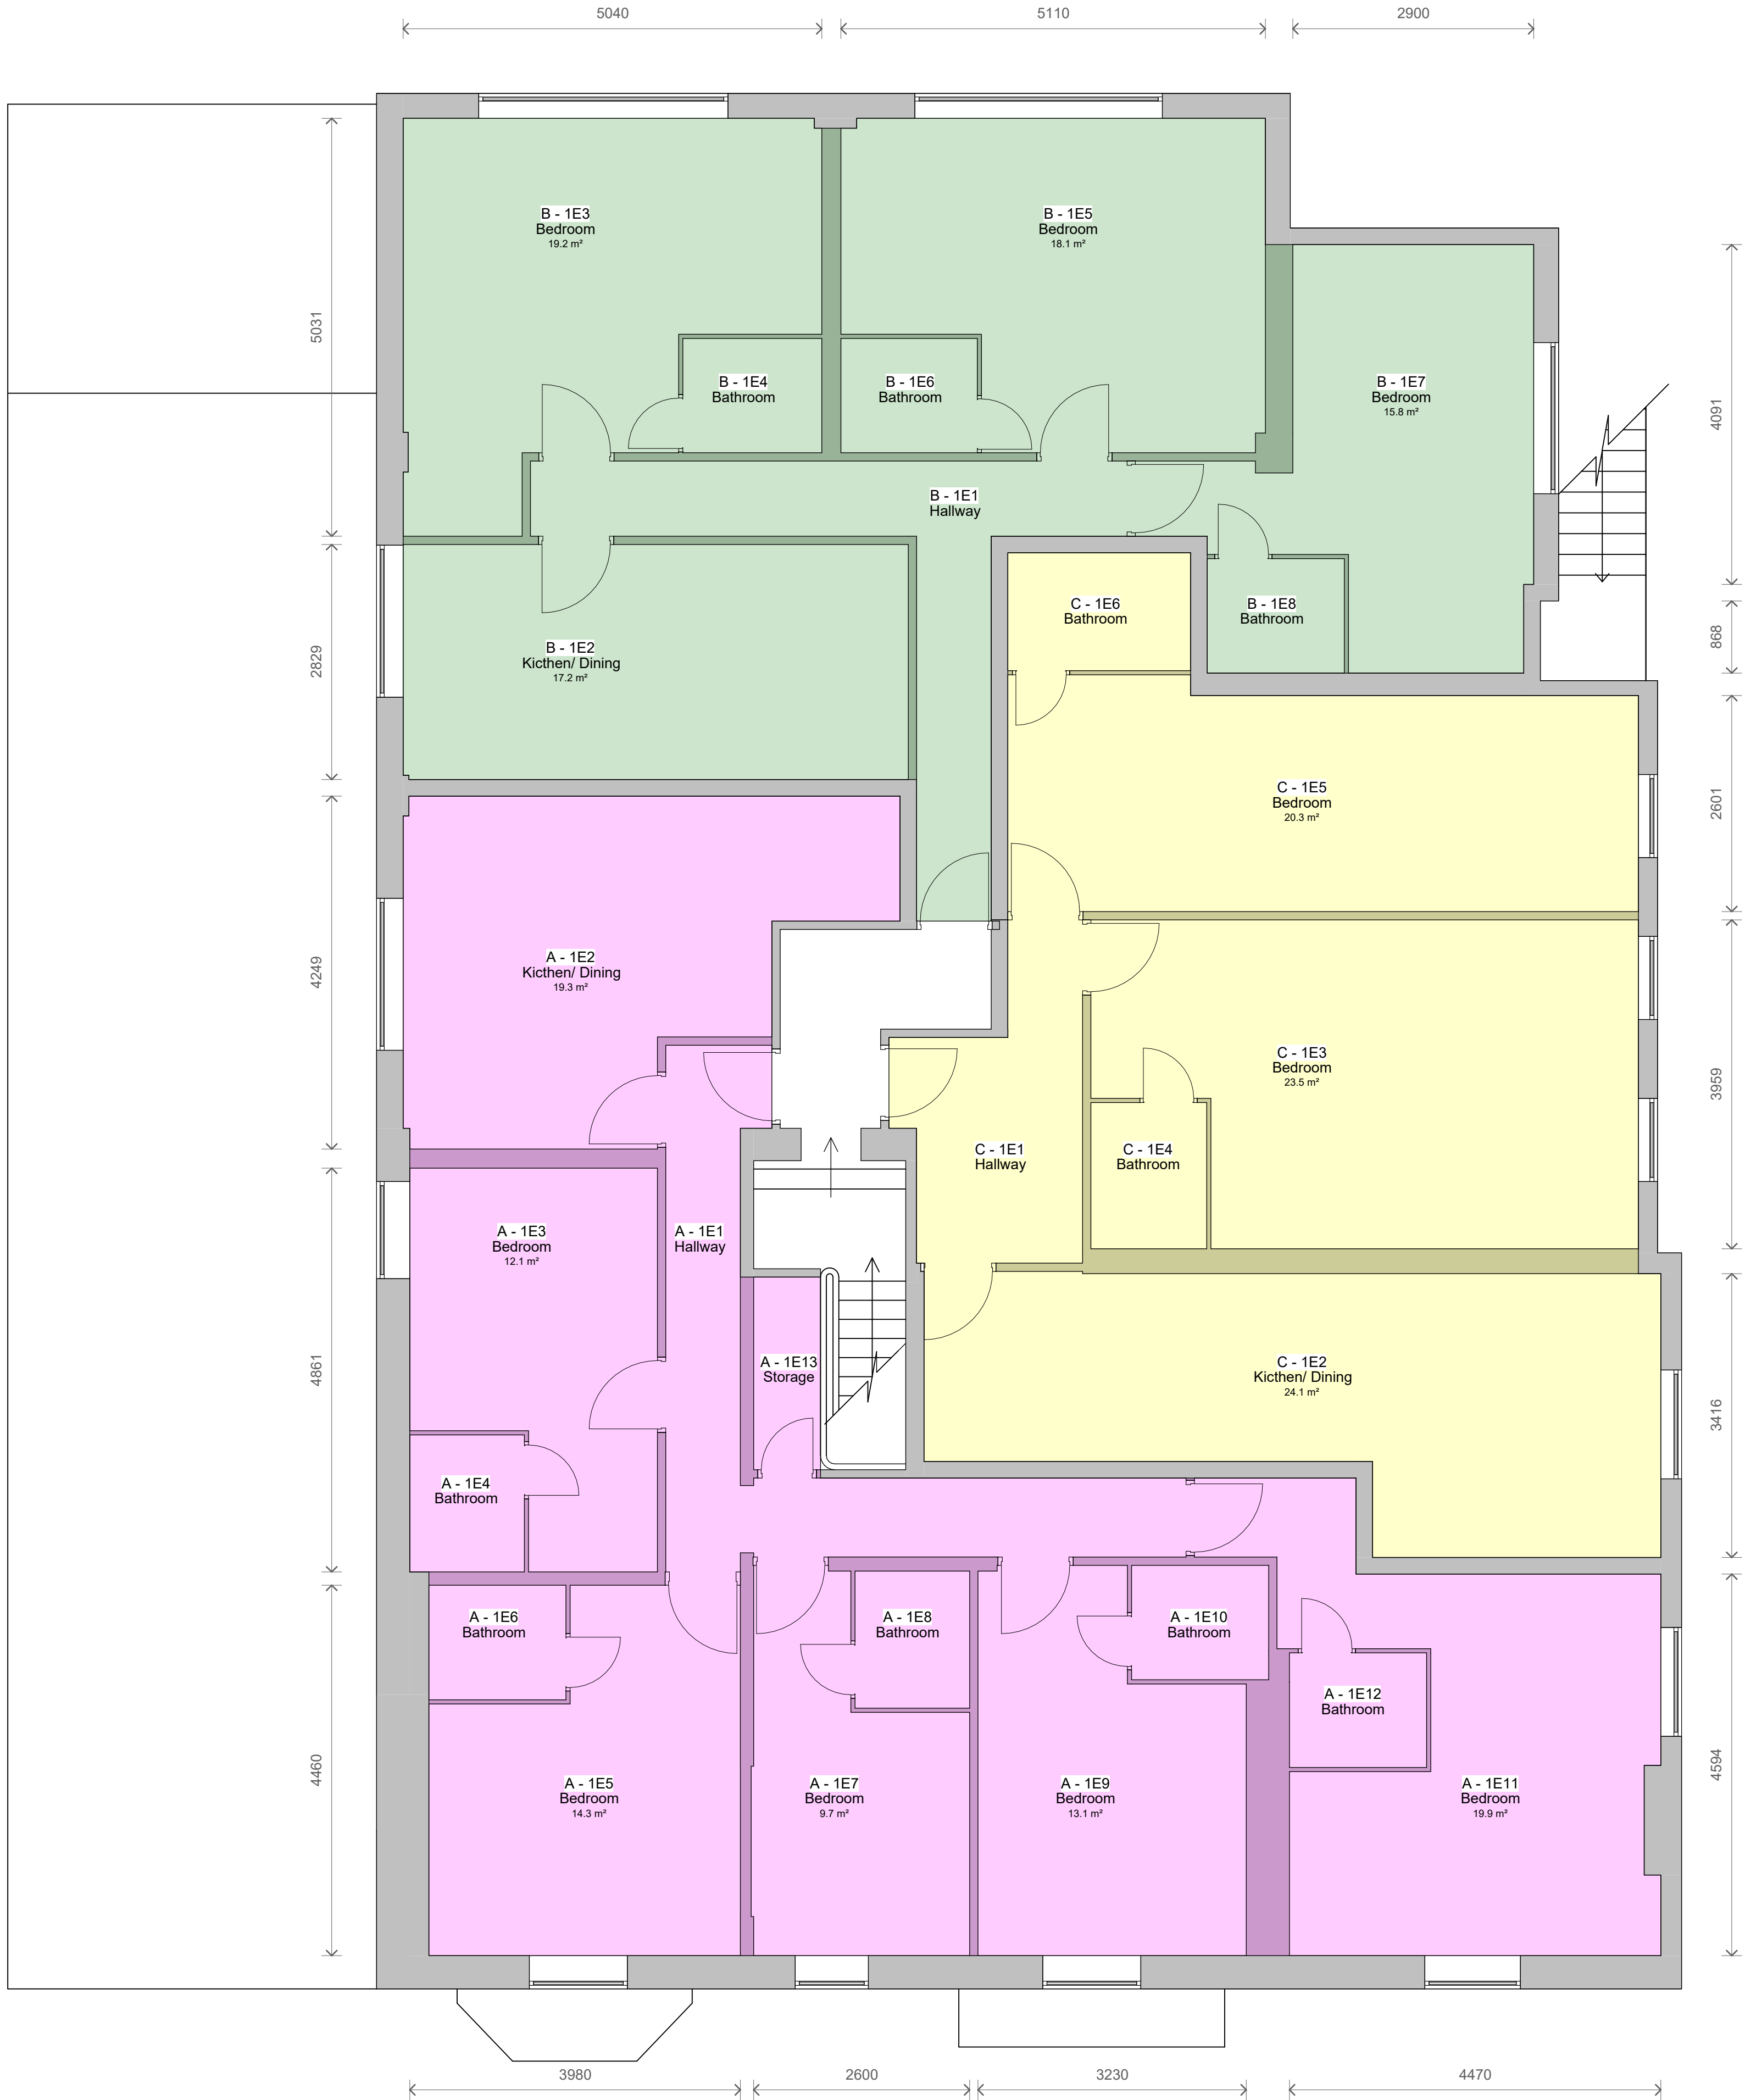

1 Level 1 - Existing
1 : 50

A - 120.1m² - 5 Beds
B - 92.1m² - 3 Beds
C - 84.1m² - 2 Beds

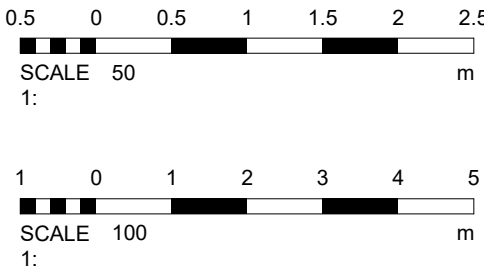

No.		Description	Date
PROJECT		Heaton House, Brierly Street	
TITLE		Existing First Floor Plan	
CLIENT		Kohn	
STATUS		DESIGN	
DRAWN BY	DATE	SCALE (@ A1)	
JB	13/11/2023	1 : 50	
PROJECT NUMBER		DRAWING NUMBER	REV
GSS23152		002	
GOLD SKETCH S T U D I O S www.goldsketch.co.uk info@goldsketch.co.uk 0161 792 9595			
NOTES: © COPYRIGHT - ALL RIGHTS RESERVED. THIS DRAWING SHALL NOT BE REPRODUCED WITHOUT PRIOR WRITTEN CONSENT. DRAWING TO BE USED FOR THE STATUS INDICATED ONLY. ALL DIMENSIONS AND SETTING OUT SHALL BE CHECKED AND CONFIRMED ON SITE. ANY DISCREPANCIES TO BE REPORTED TO THE DESIGNER PRIOR TO THE COMMENCEMENT OF ANY WORK. ALL WORK AND MATERIALS TO BE IN ACCORDANCE WITH CURRENT BUILDING LEGISLATION, RELEVANT CODES OF PRACTICE AND BRITISH STANDARDS. ALL DIMENSIONS ON THIS DRAWING ARE IN MILLIMETRES UNLESS OTHERWISE STATED.			