


© This Drawing & Design is the copyright of Jenkins Design Services Ltd and should not be reproduced without written consent.


Contractors are to check all levels & dimensions on site prior to site works commencing & report discrepancies to the Designers.

DO NOT SCALE FROM THIS DRAWING

PLANNING

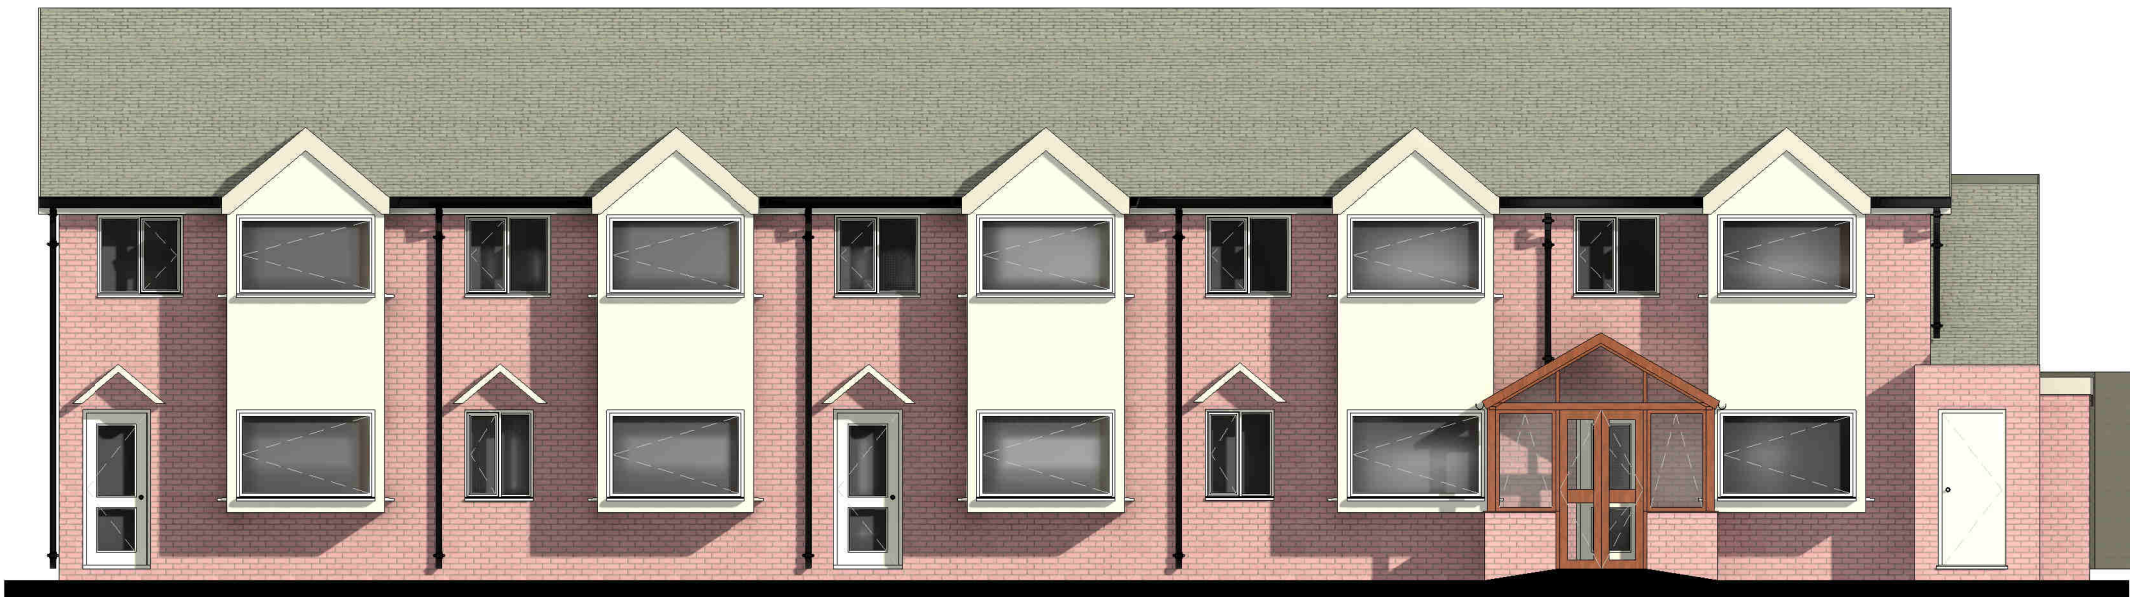


Existing North Elevation
1 : 100

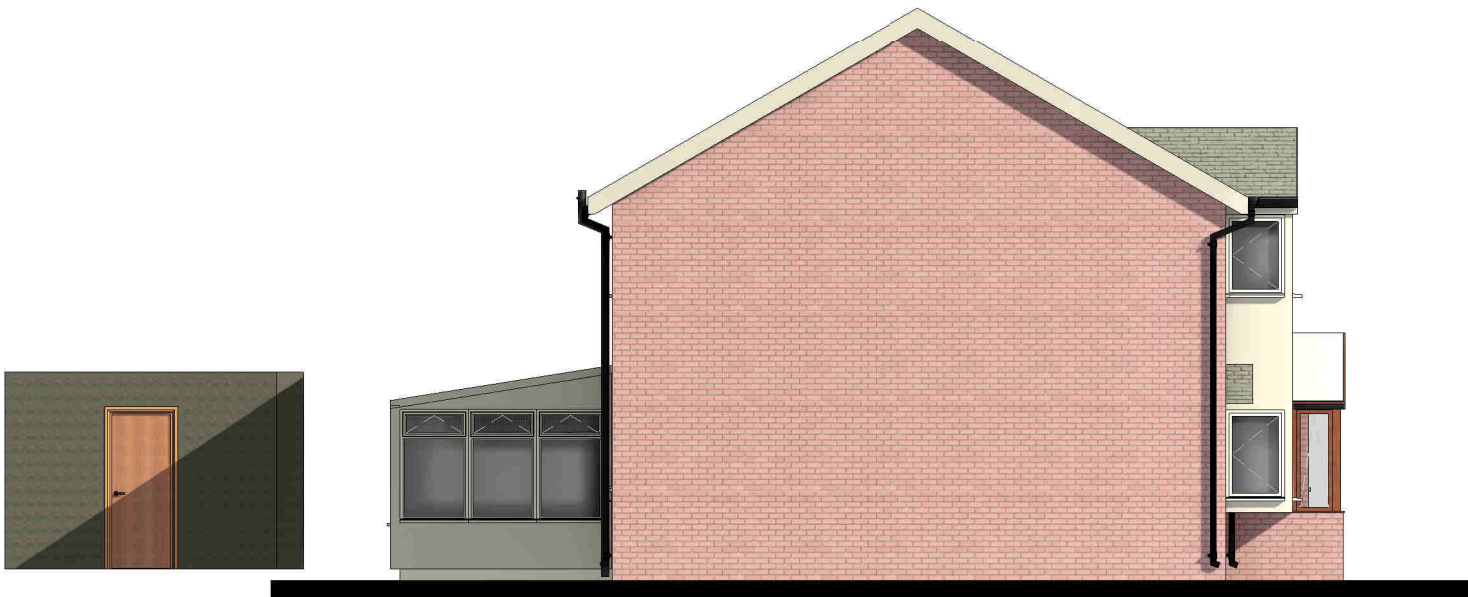

Existing East Elevation
1 : 100



Existing South Elevation
1 : 100

 

Existing West Elevation
1 : 100

A	Planning issue.	CM	TR	13.12.2023
Rev	Description	By	Chk	Date
Project:	Elizabeth House 147-155 Walshaw Road, Bury, BL8 1NH			
Title:	Existing Elevations			
Client:	Shaheen Developments			
Drawn By:	TR	Checked By:	MH	on 29.11.2023
Original Size:	A1	Project Number:	22130	
Drawing Number:	B1-XX-DR-A-0803			REV A