

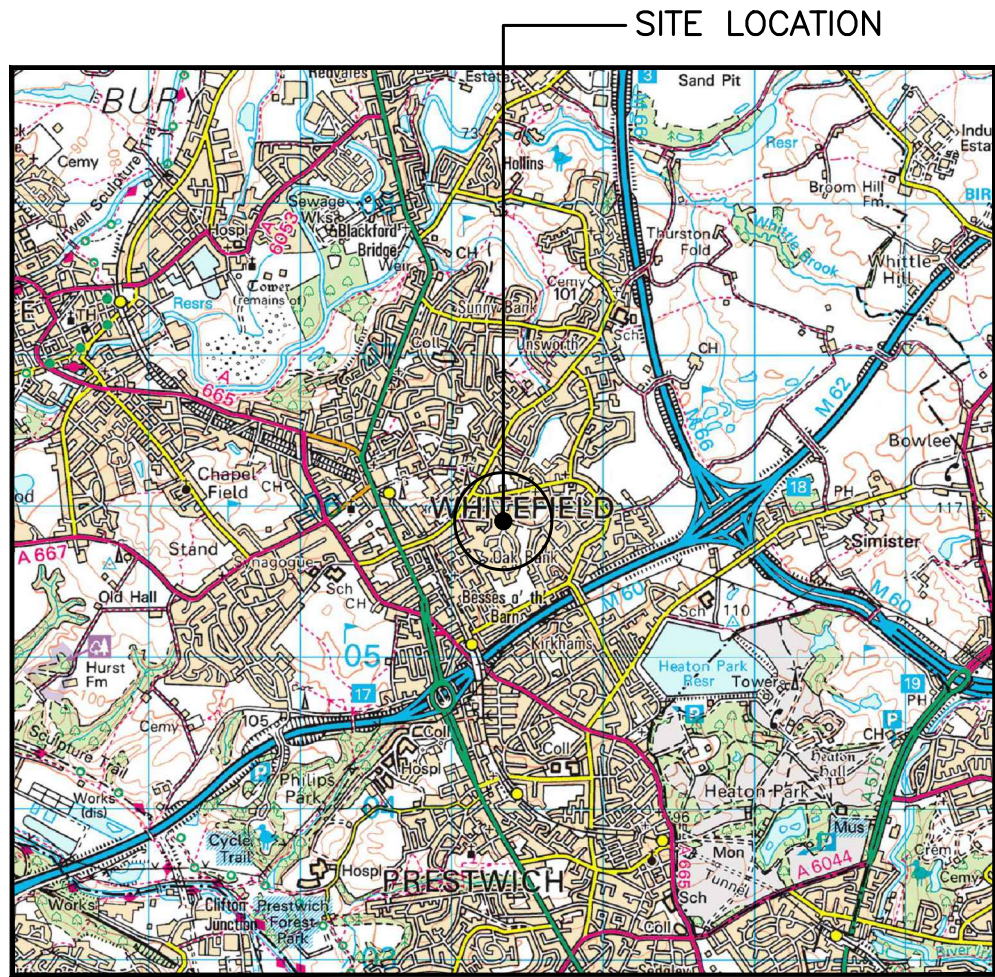


SITE LOCATION
(Scale 1:50000)

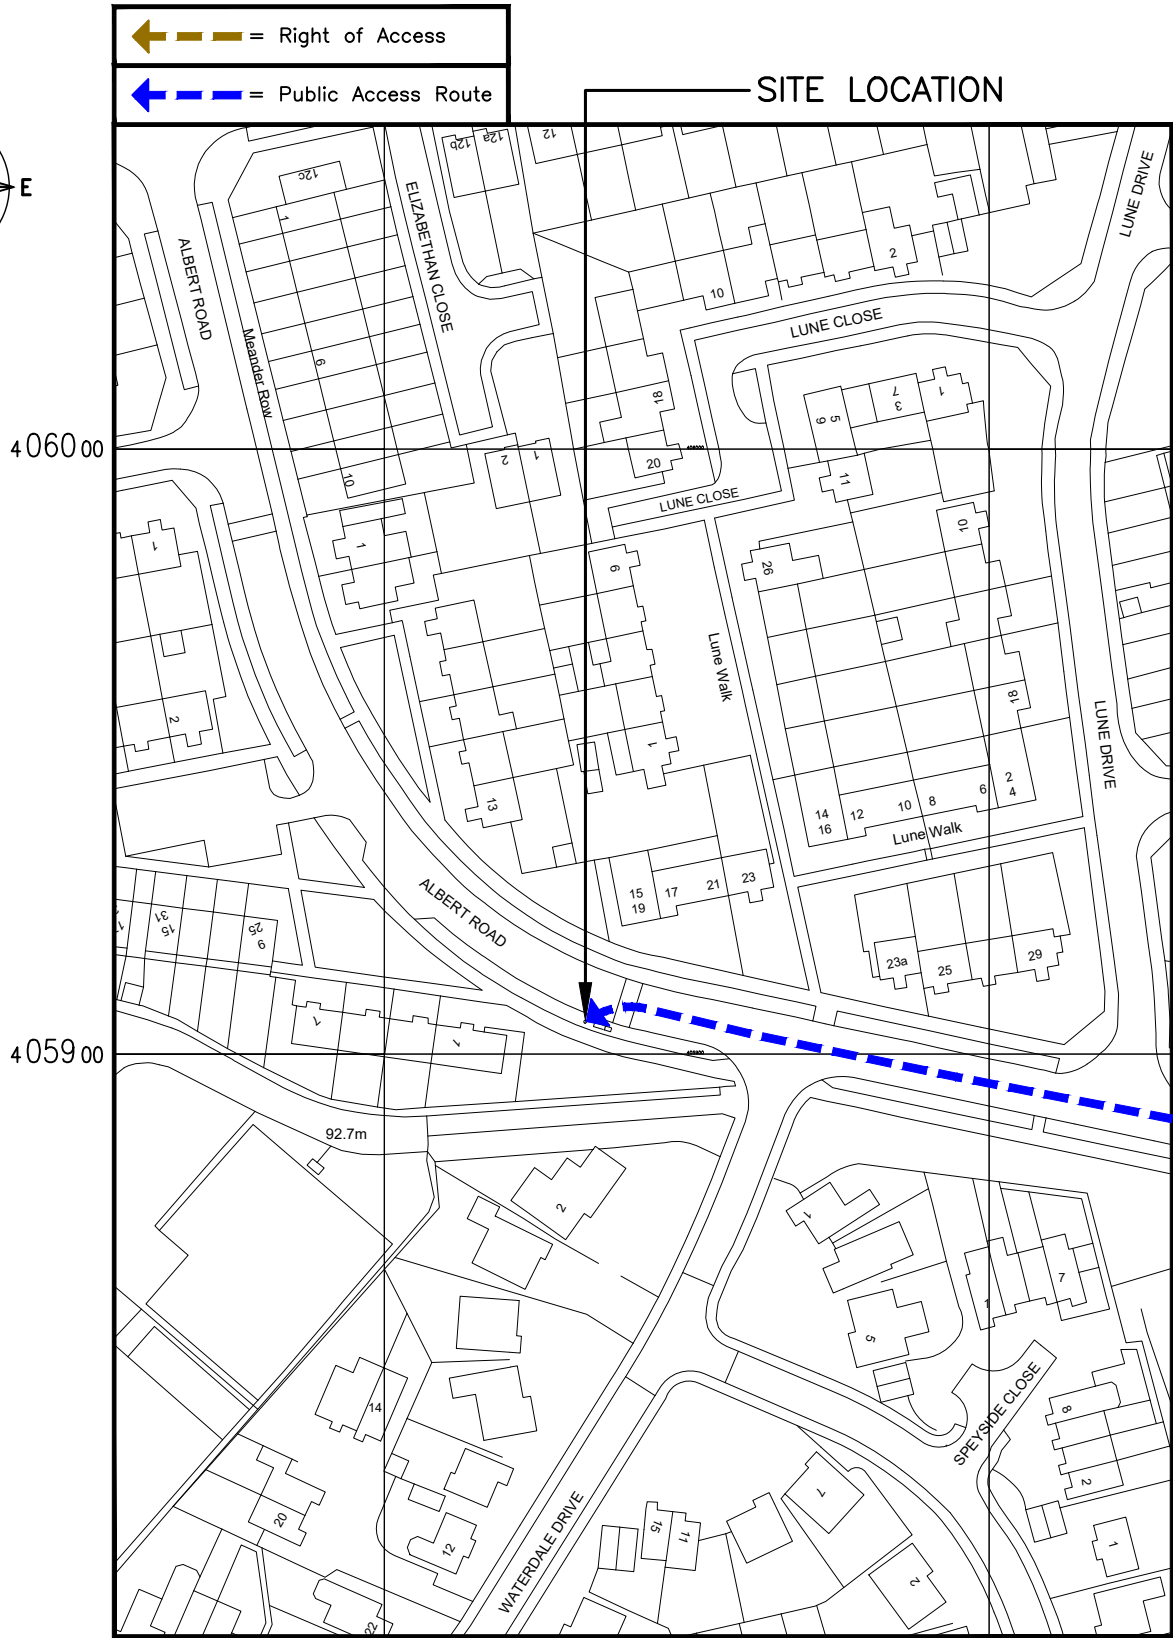


SITE PHOTOGRAPH

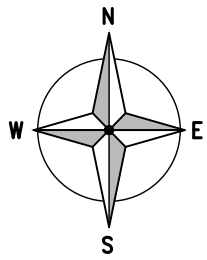

DETAILED SITE LOCATION
(Scale 1:1250)

Based upon Ordnance Survey map extract
with the permission of the Controller of
Her Majesty's Stationery Office.
Crown copyright.
Licence No. 100022432

 

The drawings comply with TEF Standard ICNIRP guidelines.
Designed in accordance with CORNERSTONE document: SDN0007 v1.0 & SDN0008 v5.1

ALL DIMENSIONS ARE IN mm UNLESS NOTED OTHERWISE

N.G.R | E: 381333 N: 405905

DIRECTIONS TO SITE:
FROM THE M60, JUNCTION 17, HEAD NORTH
ON BURY NEW ROAD/A56. AFTER 230m,
TURN RIGHT ONTO CLYDE AVENUE. AFTER
100m, TURN LEFT ONTO HARDMAN'S ROAD.
AFTER 130m, TURN LEFT ONTO THATCH
LEACH LANE. AFTER 850m, AT THE
ROUNDBABOUT, TAKE THE 1st EXIT ONTO OAK
LANE. AFTER 110m, TURN LEFT ONTO HAZEL
ROAD. AFTER 350m, AT THE ROUNDBABOUT,
TAKE THE 1st EXIT ONTO ALBERT ROAD .
SITE IS LOCATED ON GRASS VERGE ON THE
LEFT AFTER 350m.

NOTES:

A	Issued for Approval	CS	EH	11.10.23
REV	MODIFICATION	BY	CH	DATE



Unit E, Madison Place, Northampton Road,
Manchester, M40 5AG
Tel: 0161 785 4500
Fax: 0161 785 4501
Web: www.clarke-telecom.com




CORNERSTONE - BEACON 3

Cell Name	Opt.
ALBERT ROAD SW	A

Cell ID No		
CORNERSTONE	TEF	VF
307487_00	023504	N/A

Site Address / Contact Details		
JCT BETWEEN ALBERT ROAD & WATERDALE DRIVE BESSES O' TH' BARN WHITEFIELD GREATER MANCHESTER M45 8NN		

Drawing Title: SITE LOCATION MAPS				
Purpose of issue: PLANNING				Dwg Rev:
Drawing Number: 100				A
Surveyed By: SMG		Original Sheet Size: A3		Pack Issue:
Drawn: CS	Date: 11.10.23	Checked: EH	Date: 11.10.23	A

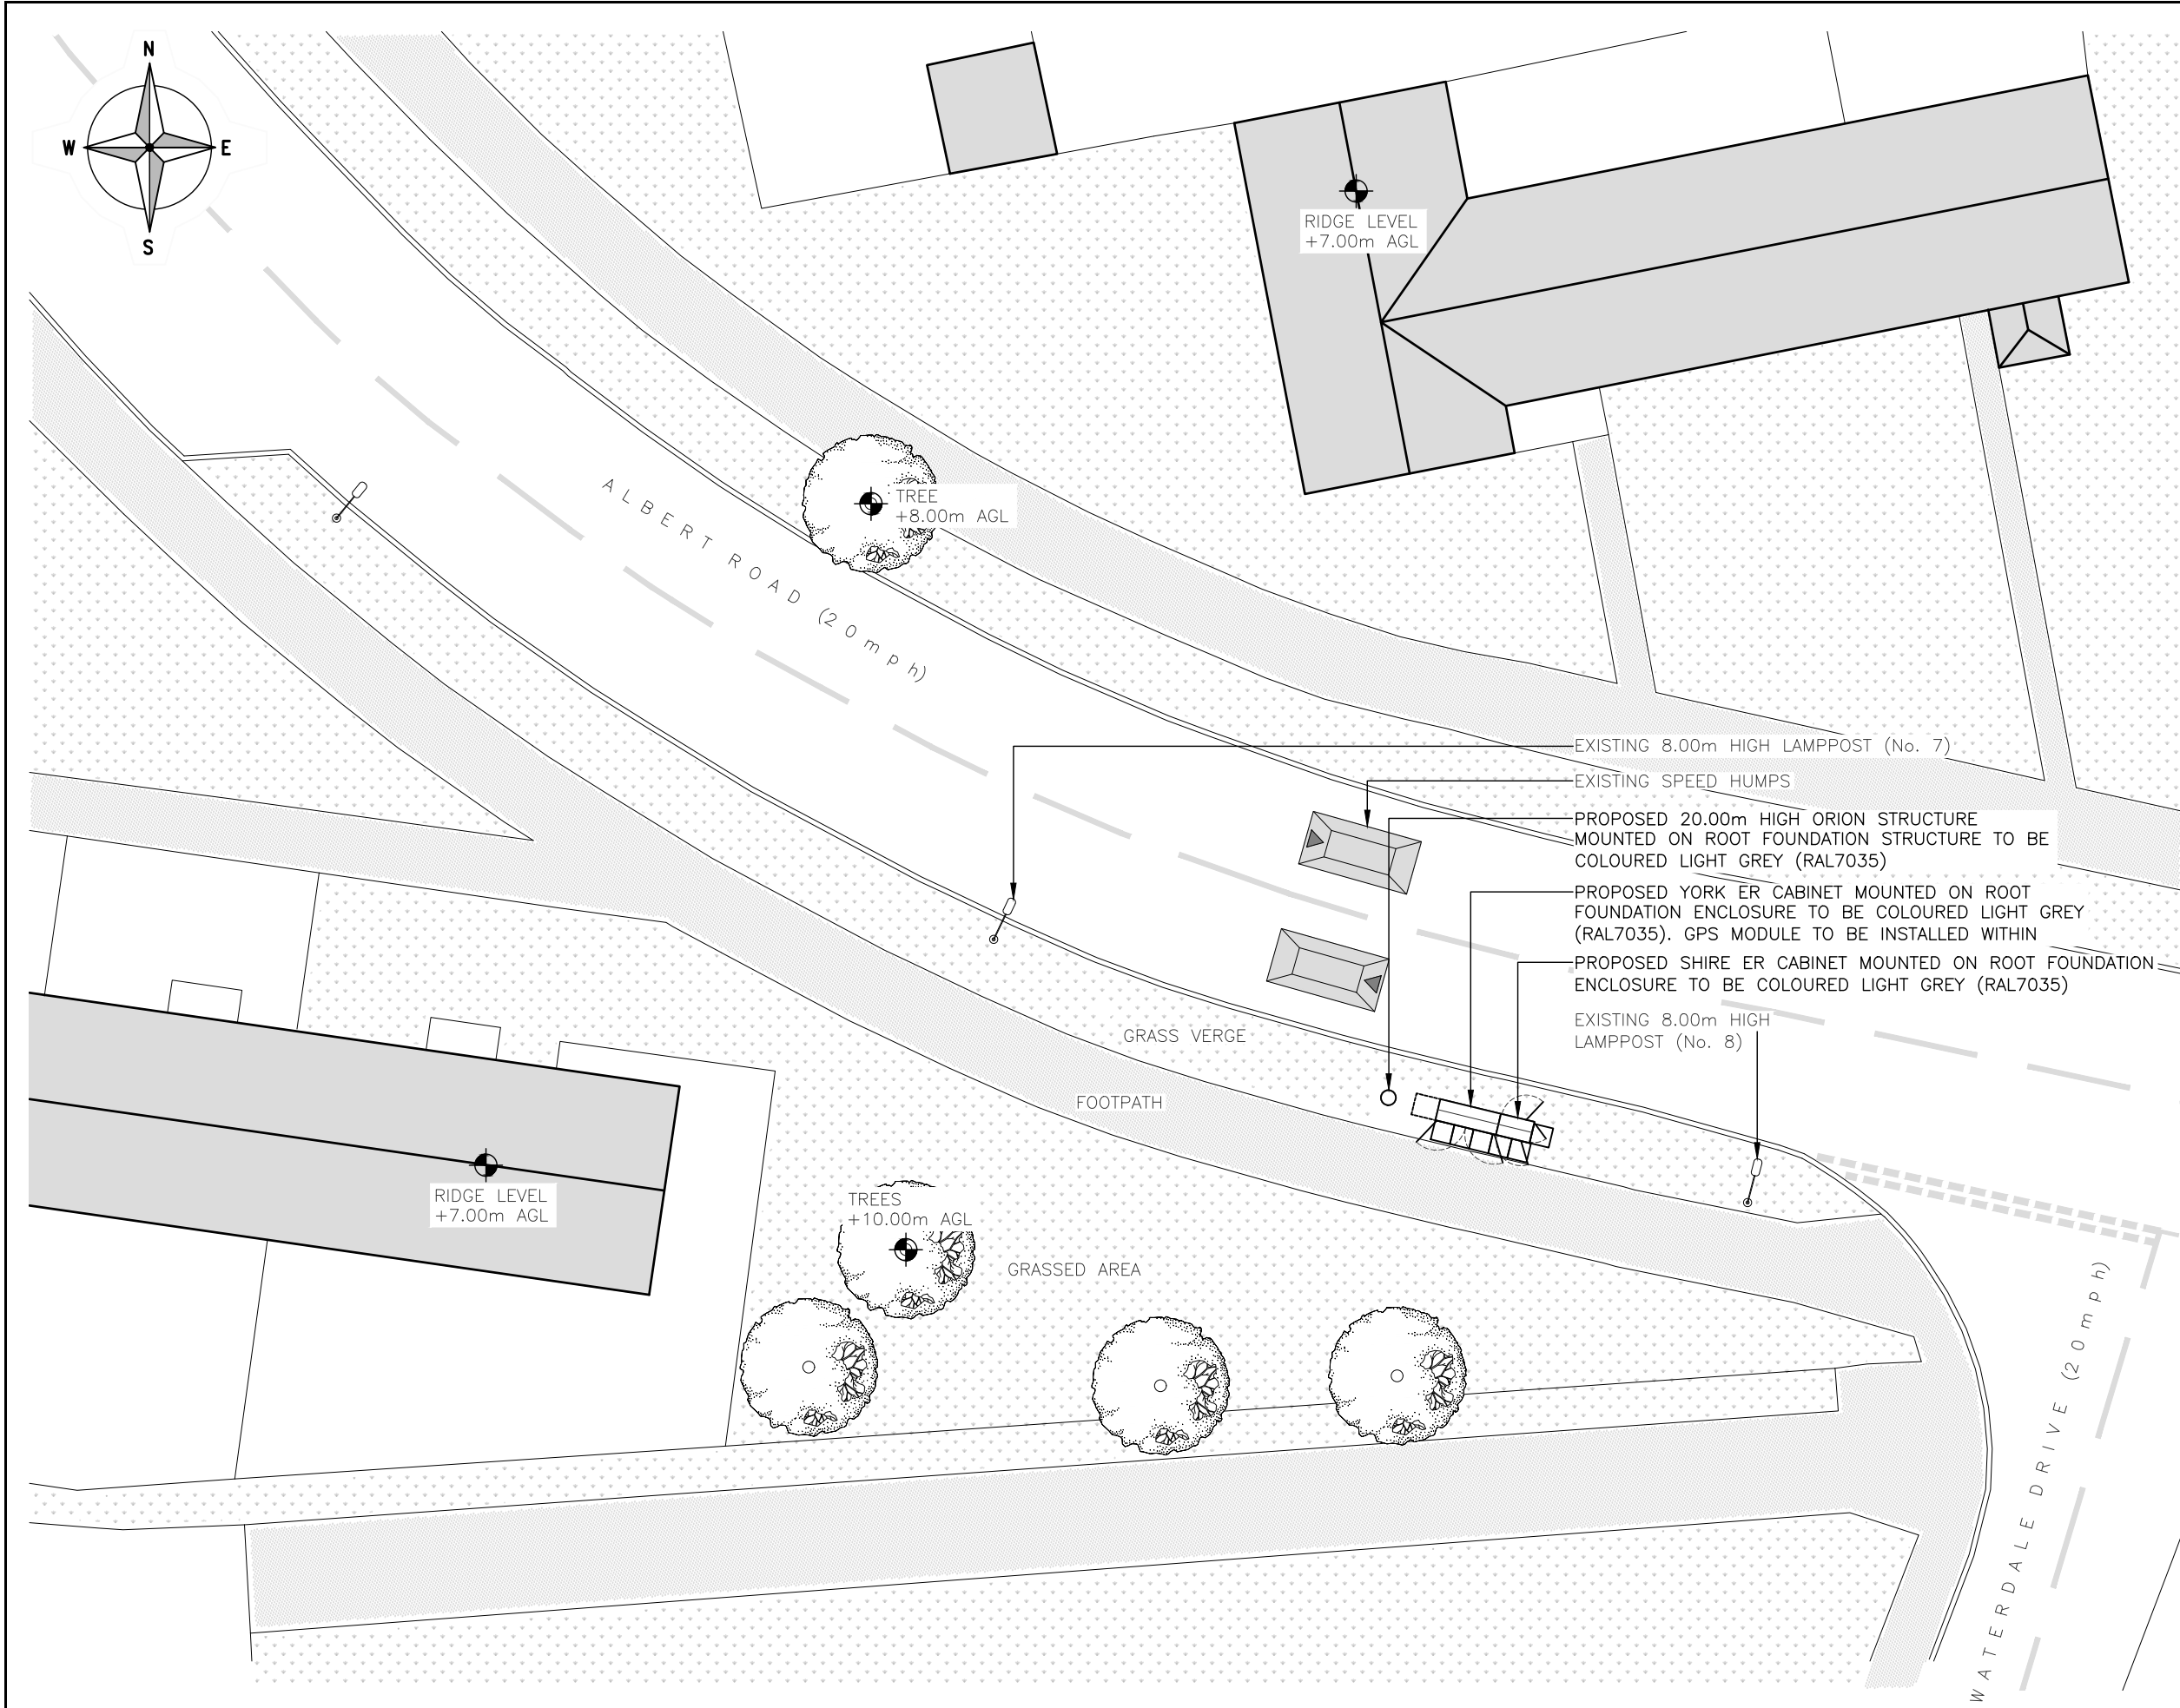

PROPOSED SITE PLAN
(1:200)

The drawings comply with TEF Standard ICNIRP guidelines.
Designed in accordance with CORNERSTONE document: SDN0007 v1.0 & SDN0008 v5.1

ALL DIMENSIONS ARE IN mm UNLESS NOTED OTHERWISE

N.G.R

E: 381333 N: 405905

NOTES:

A	Issued for Approval	CS	EH	11.10.23
REV	MODIFICATION	BY	CH	DATE

Unit E, Madison Place, Northampton Road,
Manchester, M40 5AG
Tel: 0161 785 4500
Fax: 0161 785 4501
Web: www.clarke-telecom.com

CORNERSTONE - BEACON 3

Cell Name		Opt.
ALBERT ROAD SW		A
Cell ID No		
CORNERSTONE	TEF	VF
307487_00	023504	N/A


Site Address / Contact Details

JCT BETWEEN ALBERT ROAD & WATERDALE DRIVE
BESSES O' TH' BARN
WHITEFIELD
GREATER MANCHESTER
M45 8NN

Drawing Title:

PROPOSED SITE PLAN

Purpose of issue:		Dwg Rev:		
PLANNING				
Drawing Number:				
201		A		
Surveyed By:		Pack Issue:		
SMG				
Original Sheet Size:				
A3				
Drawn:	Date:	Checked:	Date:	
CS	11.10.23	EH	11.10.23	A

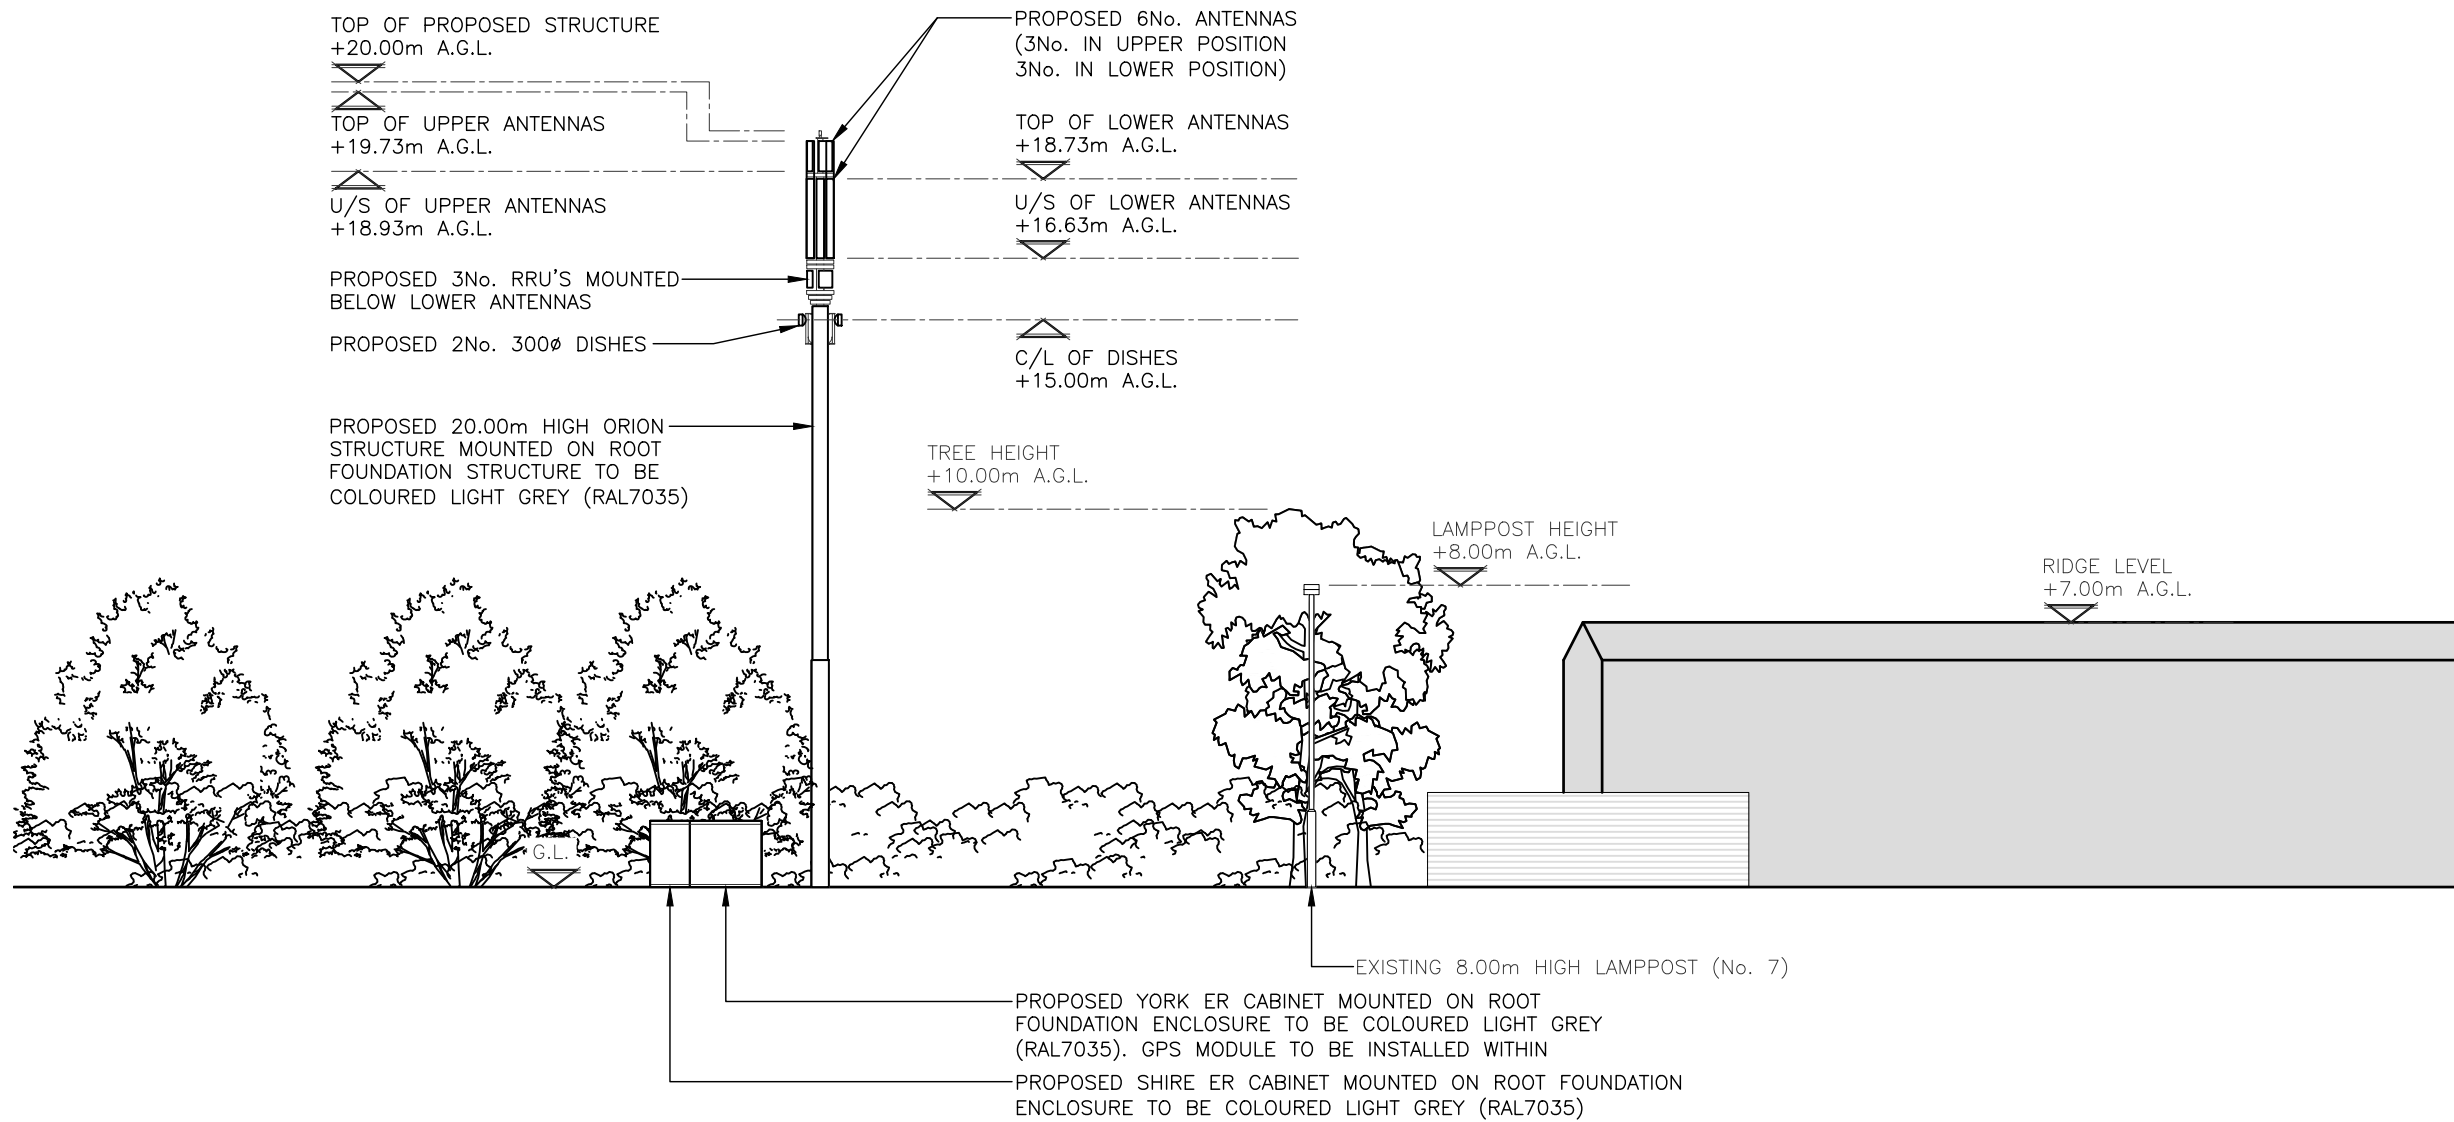

PROPOSED NORTH ELEVATION
(1:200)

The drawings comply with TEF Standard ICNIRP guidelines.
Designed in accordance with CORNERSTONE document: SDN0007 v1.0 & SDN0008 v5.1

ALL DIMENSIONS ARE IN mm UNLESS NOTED OTHERWISE

N.G.R | E: 381333 N: 405905

NOTES:

A	Issued for Approval	CS	EH	11.10.23
REV	MODIFICATION	BY	CH	DATE



Unit E, Madison Place, Northampton Road,
Manchester, M40 5AG
Tel: 0161 785 4500
Fax: 0161 785 4501
Web: www.clarke-telecom.com



CORNERSTONE - BEACON 3

Cell Name	Opt.
ALBERT ROAD SW	A

Cell ID No		
CORNERSTONE	TEF	VF
307487_00	023504	N/A

Site Address / Contact Details		
JCT BETWEEN ALBERT ROAD & WATERDALE DRIVE BESSES O' TH' BARN WHITEFIELD GREATER MANCHESTER M45 8NN		

Drawing Title:
PROPOSED SITE ELEVATION

Purpose of issue:	PLANNING	Dwg Rev:
Drawing Number:	301	A

Surveyed By:	Original Sheet Size:	Pack Issue:
SMG	A3	
Drawn:	Date:	Checked:
CS	11.10.23	EH
		Date:
		11.10.23
		A