



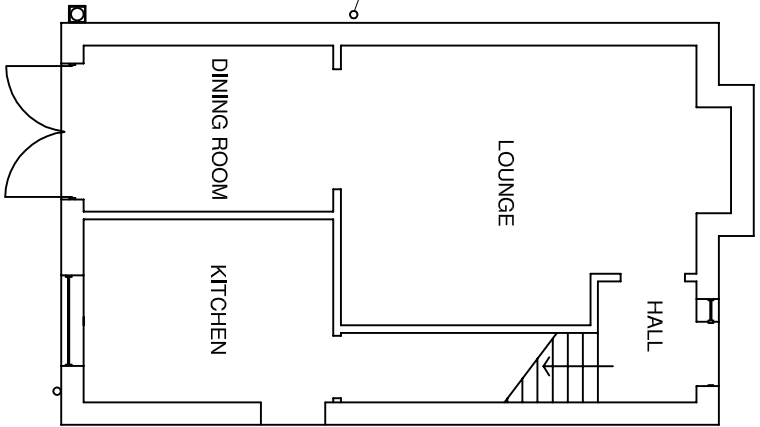


EXISTING SIDE ELEVATION (Scale 1:100)



EXISTING SIDE ELEVATION (Scale 1:100)

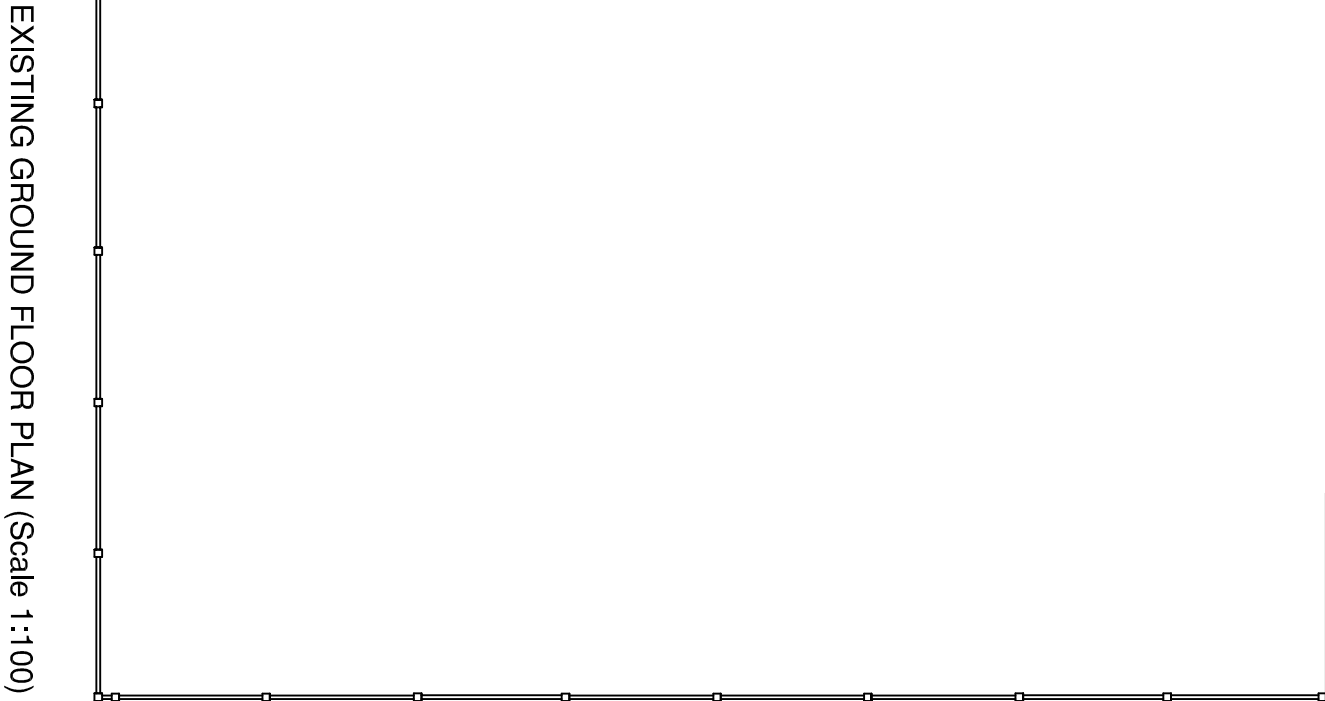

PROPOSED REAR ELEVATION

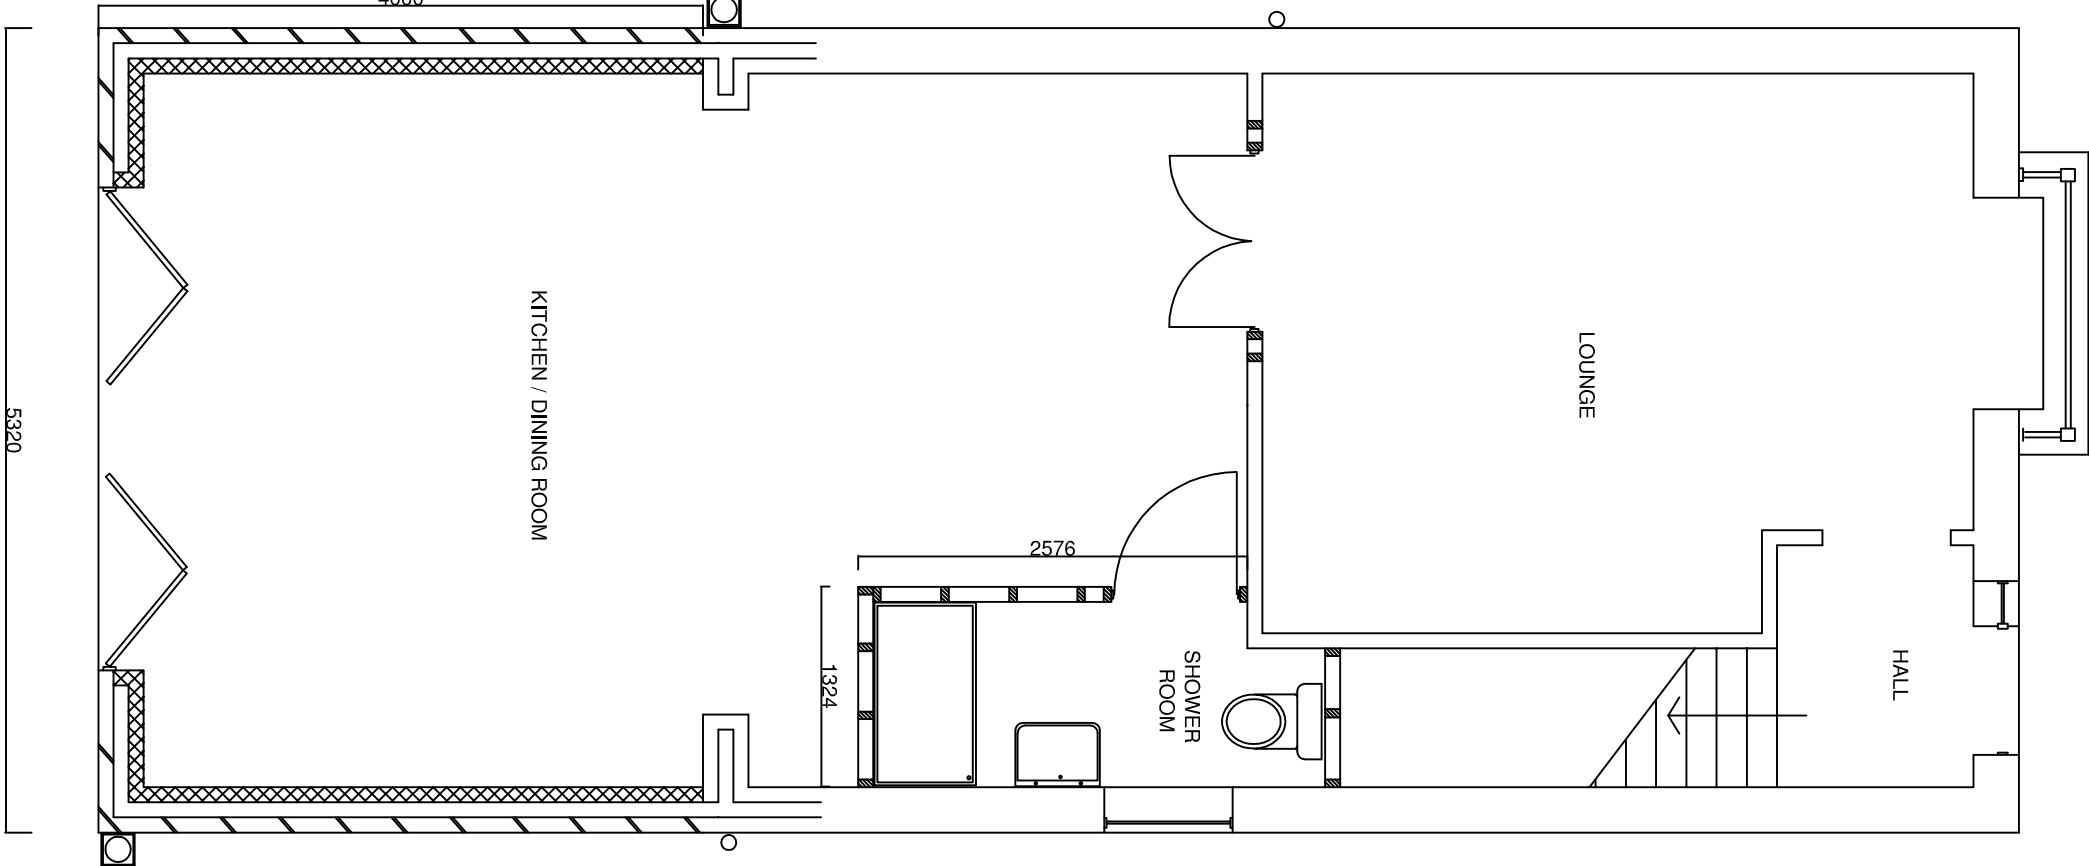


PROPOSED GROUND FLOOR PLAN

 
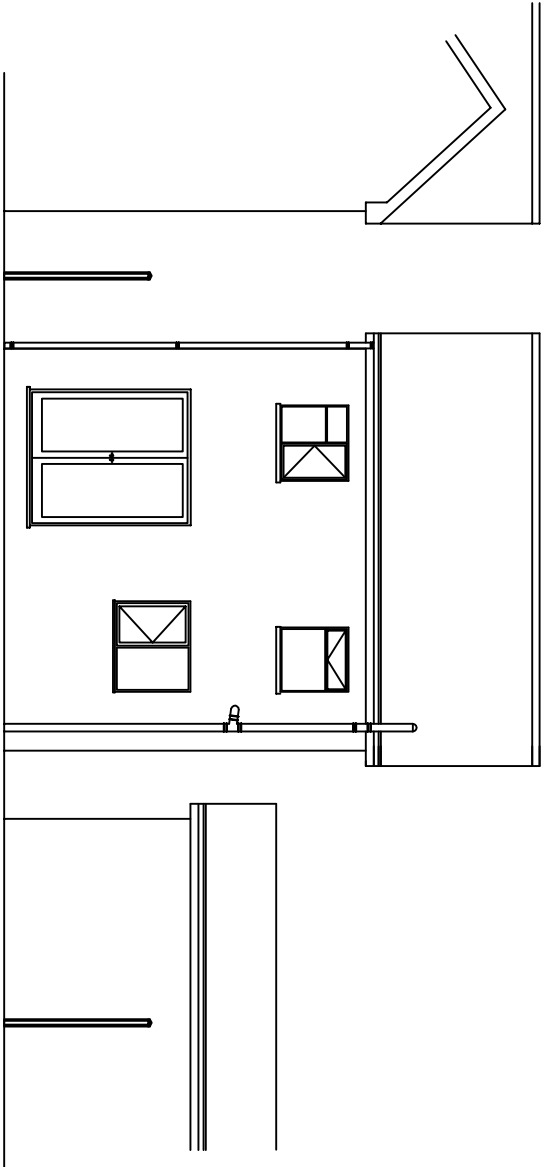


A


A

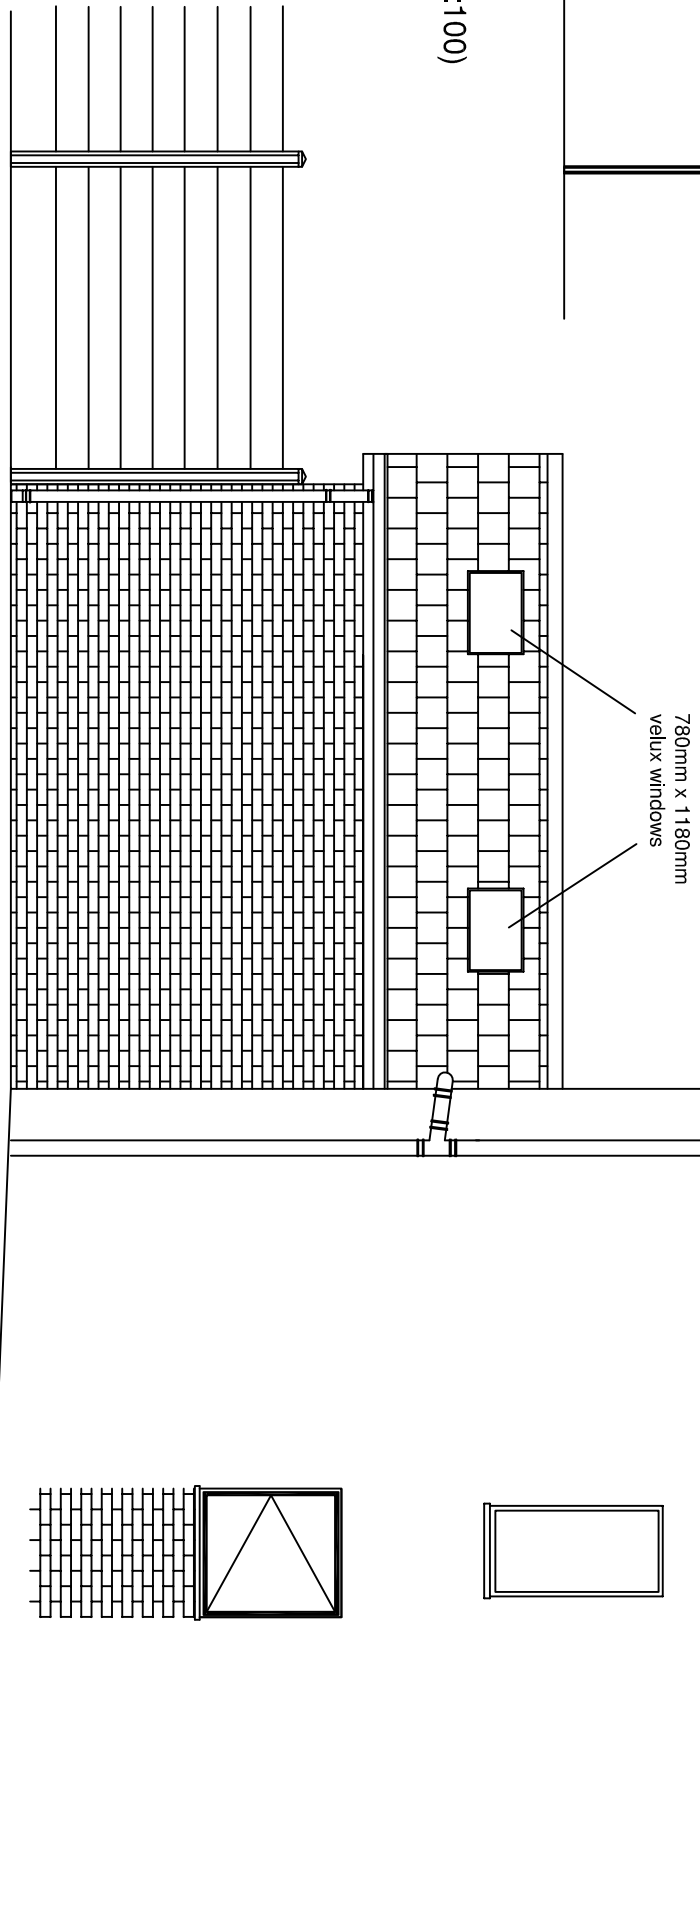

PROPOSED SIDE ELEVATION

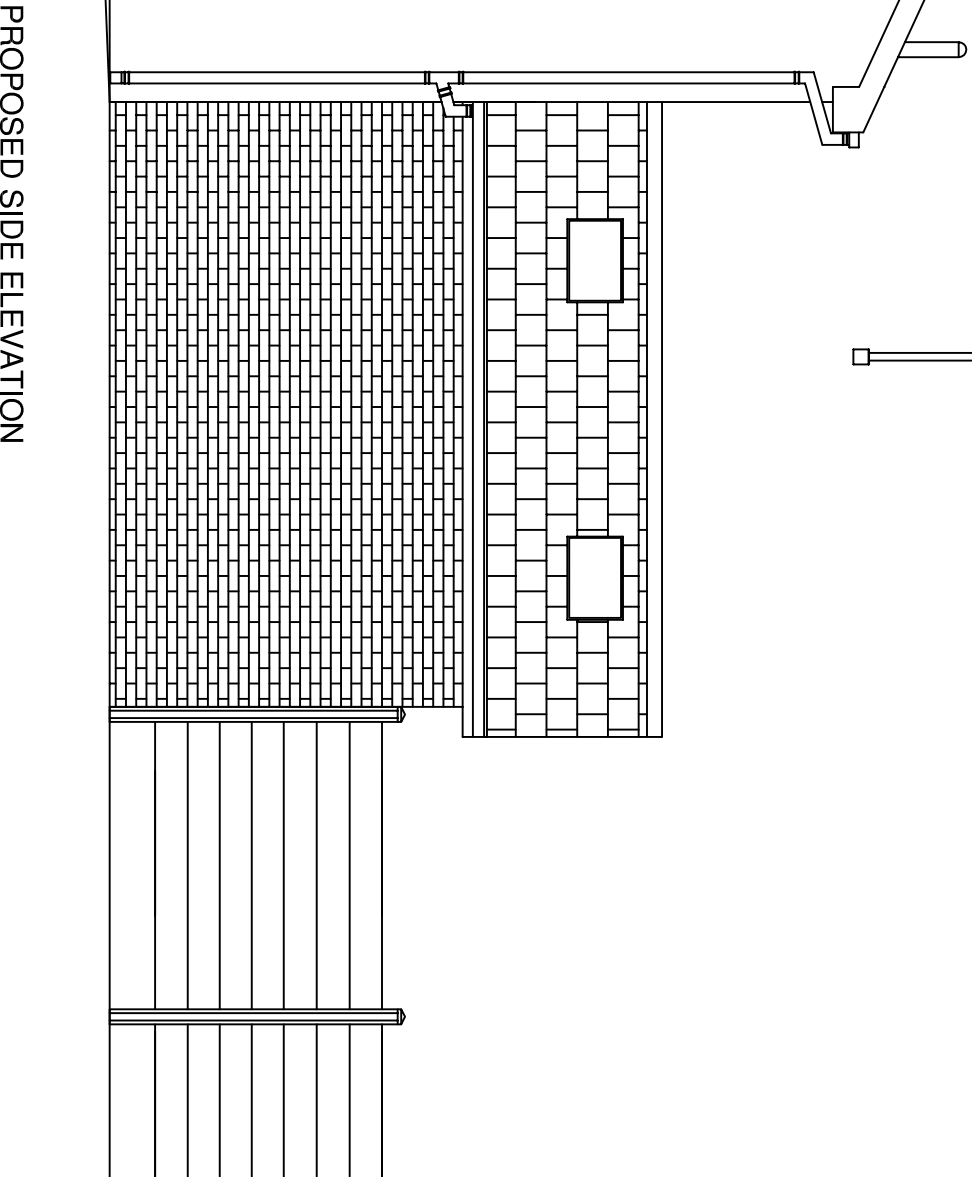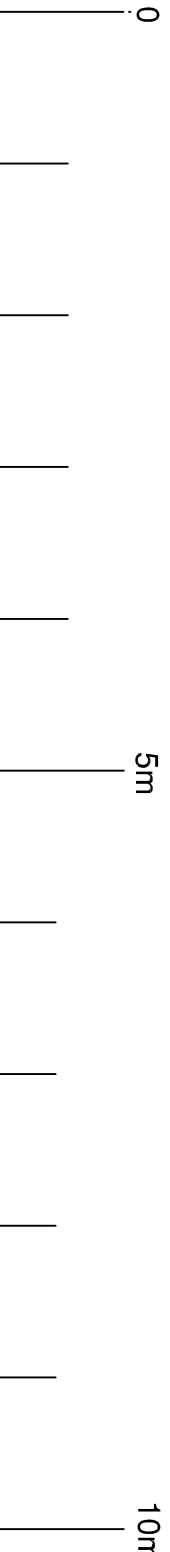

PROPOSED SIDE ELEVATION

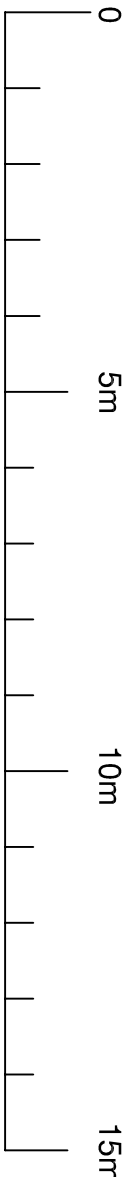

DATE :	24 - 03 - 2022
SCALE :	1:50
DRAWING No.	B / D / 85

PROPOSED BUILDING ALTERATIONS FOR MR D SANJUAN & MRS M SLACK AT
8 SHERBOURNE CLOSE RADCLIFFE GREATER MANCHESTER M26 3UP

DBG PROPERTY DEVELOPMENTS LTD
19 BOURNVILLE DRIVE
BURY BL8 2UF
Telephone 07974286285