


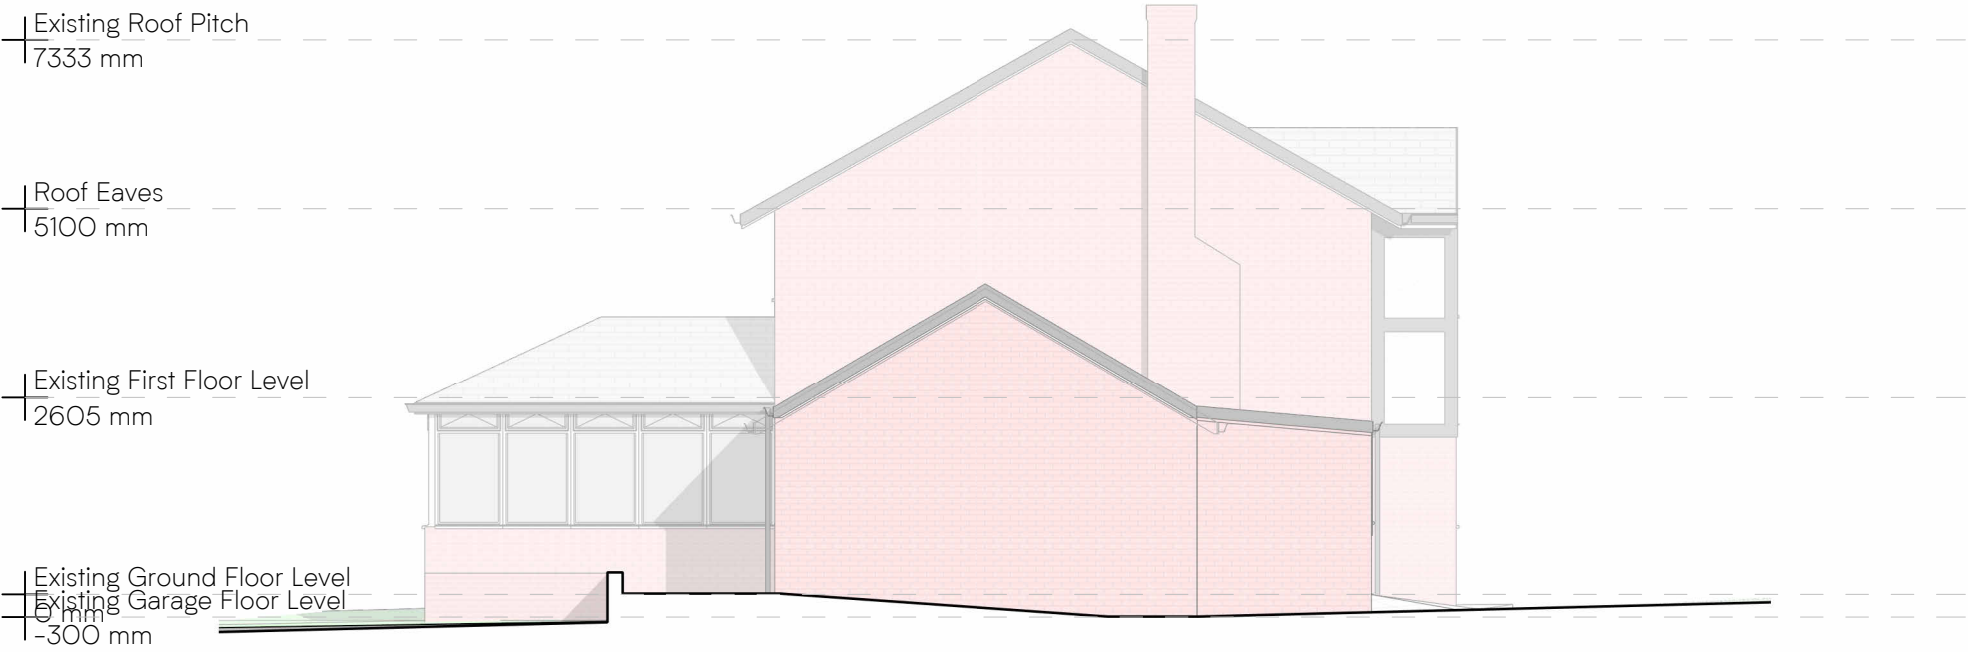

Proposed NorthEast Elevation

Scale: 1 : 100



Proposed Northwest Elevation

Scale: 1 : 100

- Notes:**
- 1. See scale and dimensions.
 - 2. Contractor / fabricator to check dimensions on site prior to any off site manufacturing.
 - 3. Dimensions are in millimetres unless stated otherwise.
 - 4. Report all discrepancies, conflicts or errors to architect prior to proceeding.
 - 5. Refer to structural engineers design for all load bearing elements, bracing, movement joints and below ground drainage.
 - 6. Refer to mechanical and electrical engineers design for all building services.
 - 7. All works to comply with relevant British Standards and Building Regulations.
 - 8. This drawing and design is the property of Latch Architects Ltd and is issued under license to the named recipient only. All copyright law protecting design, artistic & literary work contained within this drawing remains.

	Project: 33 Leigh Cl, Tottington, Bury, BL8 4HL			02m 1:100 @ A3 01m 1:50 @ A1 How to read this drawing: 1. Demolitions shown in red 2. Grey fill represent existing buildings, hatched fill represents proposed buildings	<table><tr><th>Rev.</th><th>Description</th><th>Date</th></tr><tr><td>B</td><td>Inst 3 - Revised Draft</td><td>2026/06/16</td></tr><tr><td colspan="3"></td></tr></table>	Rev.	Description	Date	B	Inst 3 - Revised Draft	2026/06/16			
	Rev.	Description	Date											
	B	Inst 3 - Revised Draft	2026/06/16											
	Client: Sarah Moraes	No: 264- PO20	Rev: B											
Title: Proposed North Elevations	Scale: 1 : 100@ A3													
Status: Planning	Date: June 2026													
www.LatchArchitects.com			Hello@LatchArchitects.com	No: 0161 543 6500										