


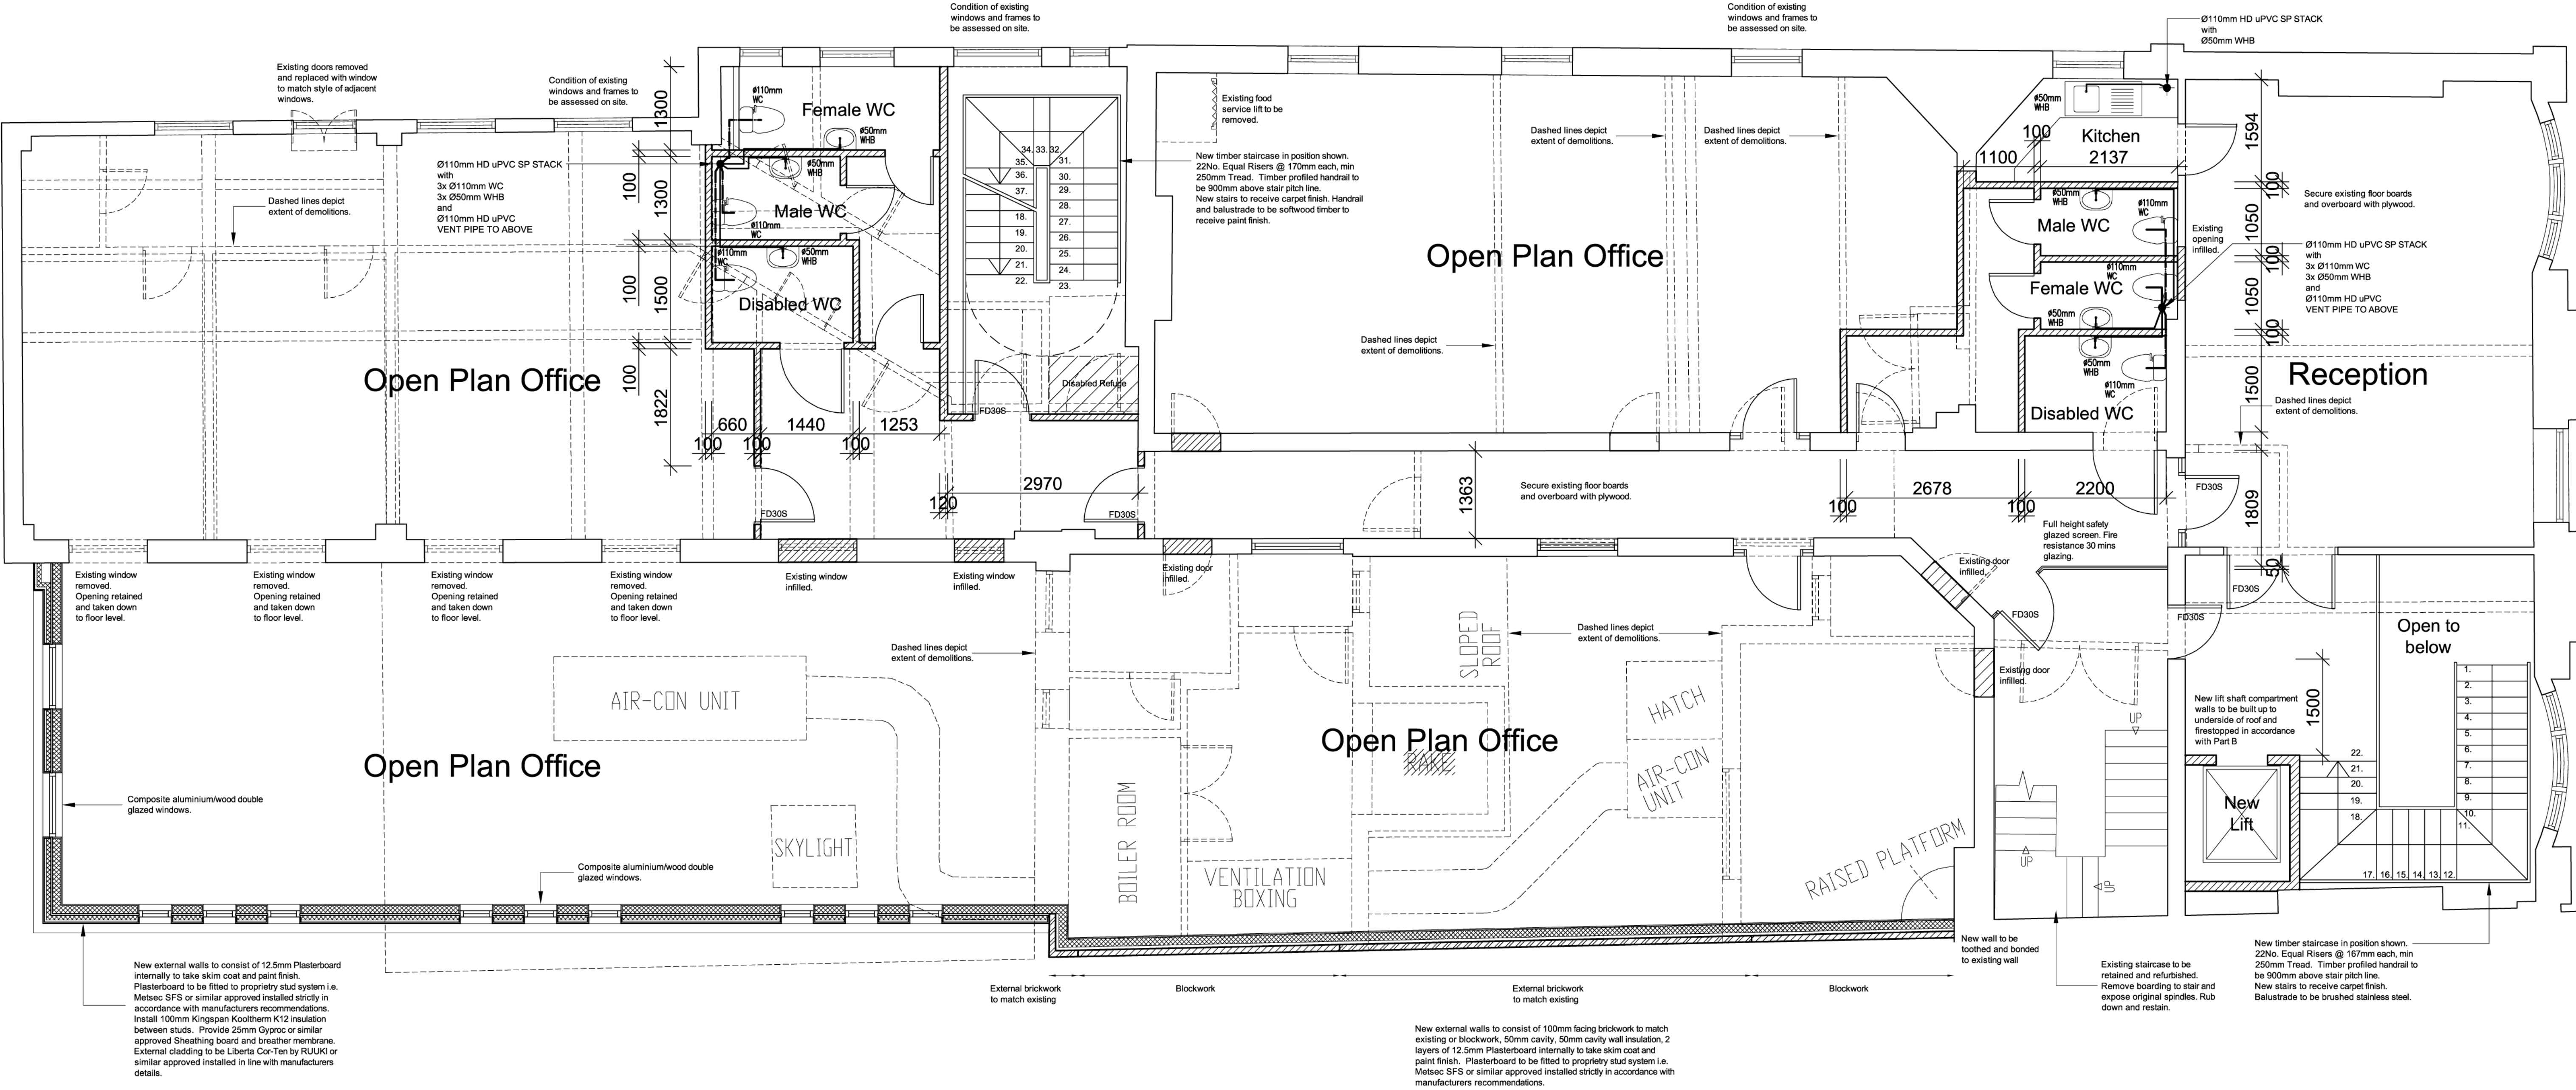

24 Silver Street - Bury
First Floor

Scale 1:50

B	General amendments following Building Controls comments	25.01
A	Fenestration on South Elevation amended following LA's comments	15.01

Revision	Details	De
----------	---------	----

	NCH Architects Designers & Development Consultants The Studios, 3 Hawthorn Lane, Wimslow, Cheshire, SK Tel: 01625 538157 Fax: 01625 53 8163 e-mail: info@ncharchitects.com	
	Project OFFICE SCHEME 24 SILVER STREET, BURY	
	Prop. Title PROPOSED FIRST FLOOR PLAN	
	Draw. No. 5106 - BR - 201	

Drawn by ADC	Scale 1:50	Drawn by JU
-----------------	---------------	----------------

Figured dimensions to be followed in preference to scaled. All dimensions to scale, in the event of any discrepancy refer to the Architect. This drawing is the property of NCH Architects and must not be copied or used without the written permission of the Architect.