




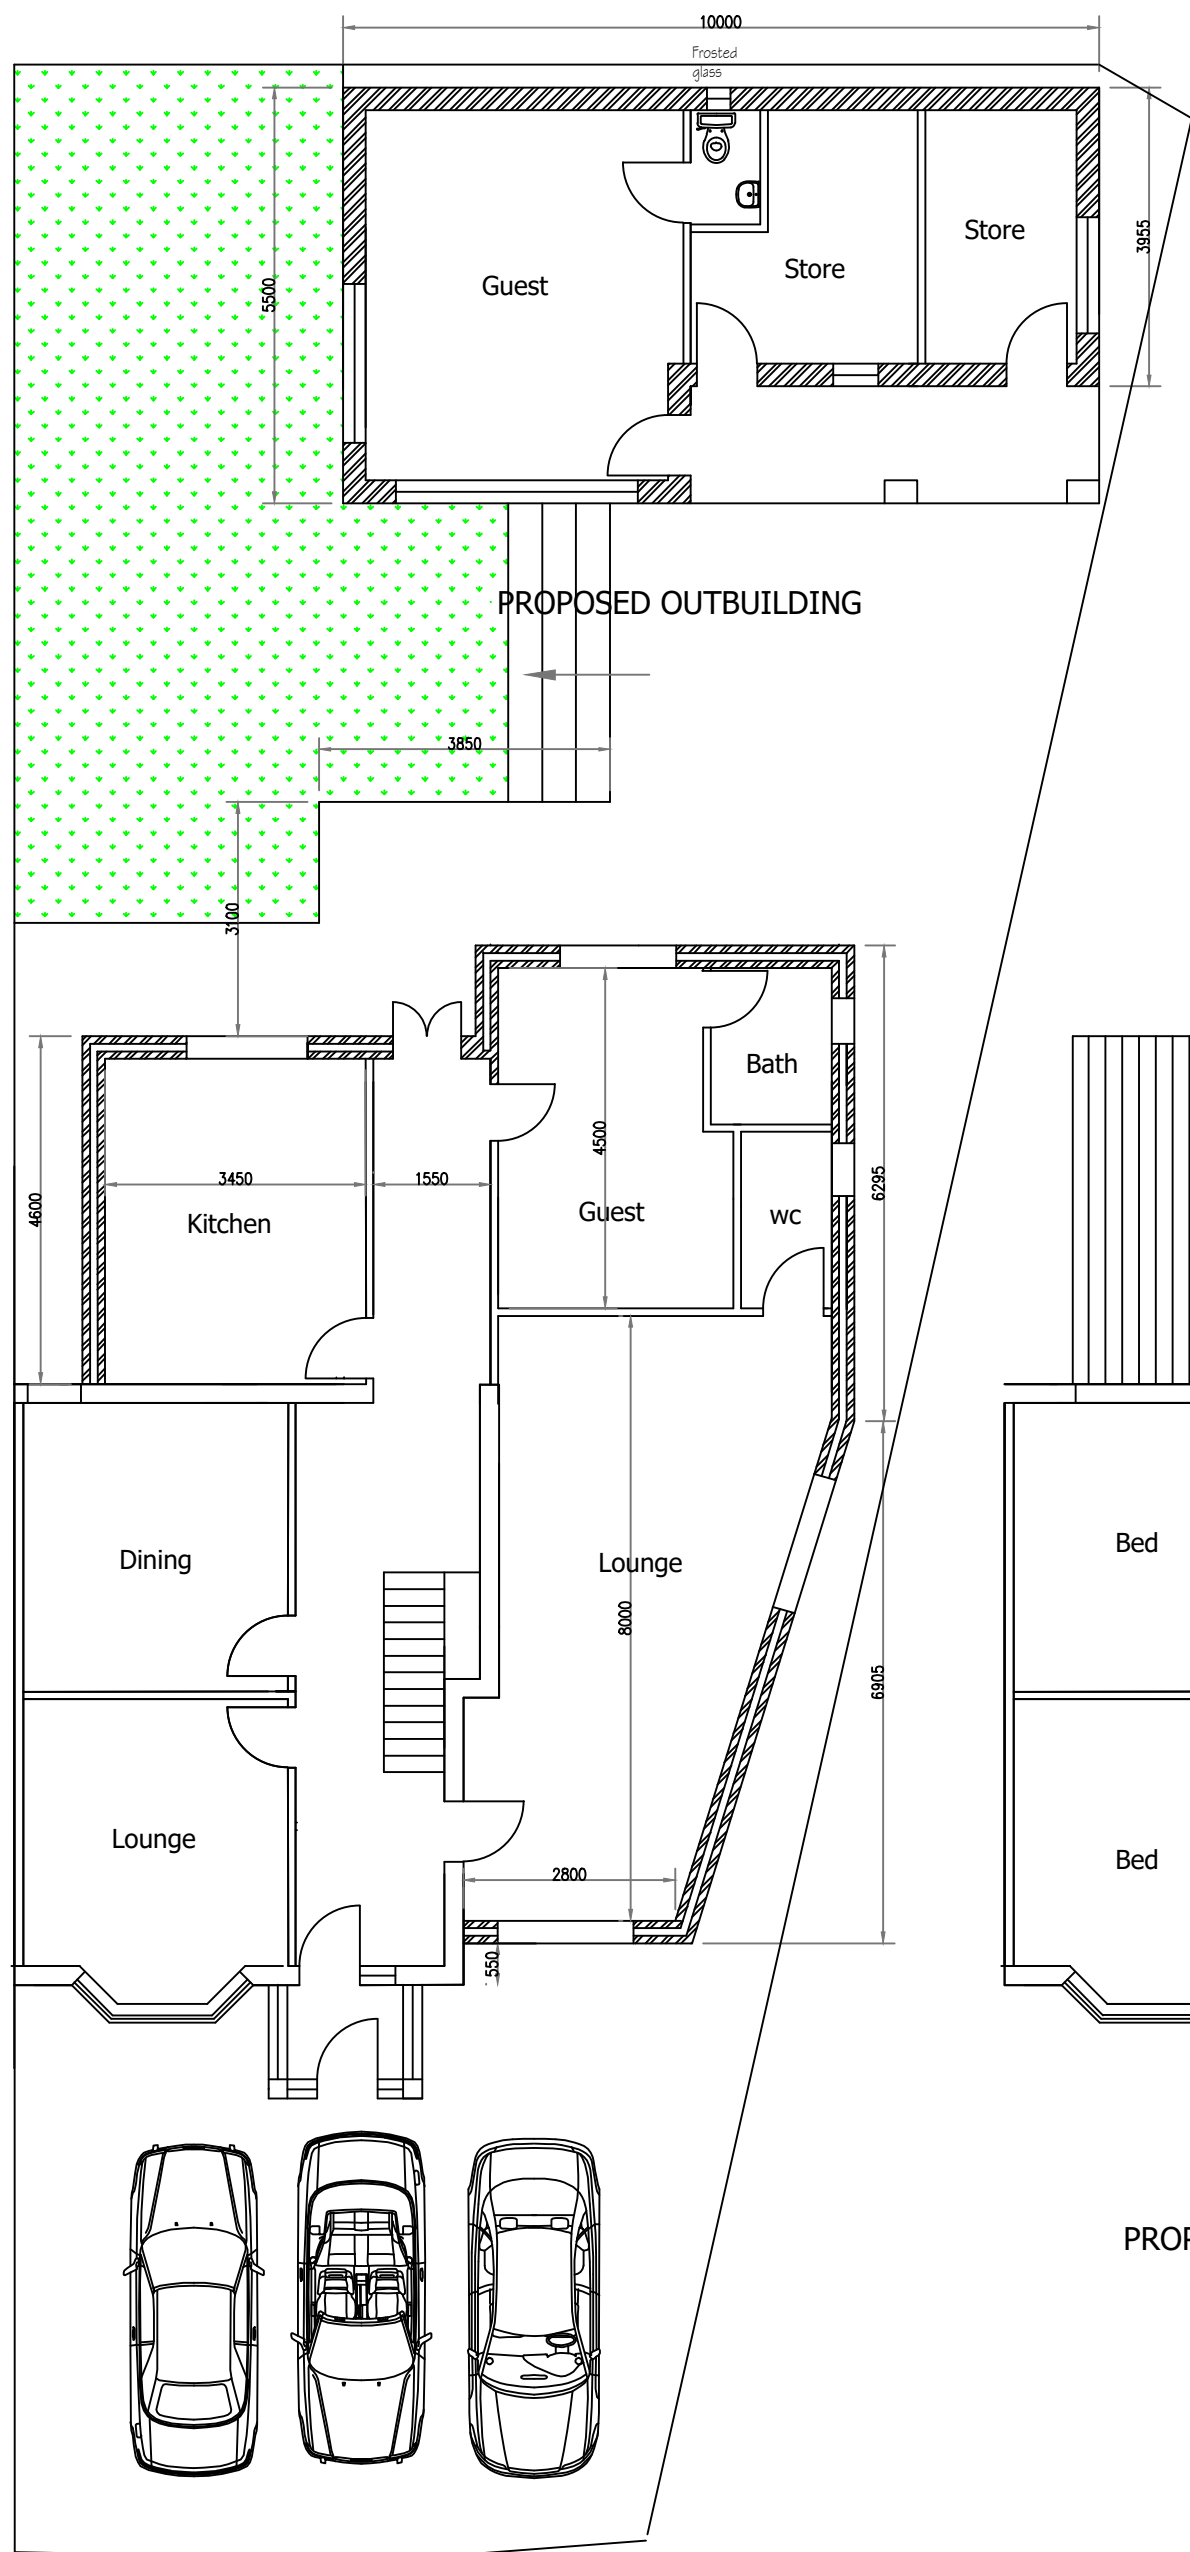

PROPOSED GROUND FLOOR

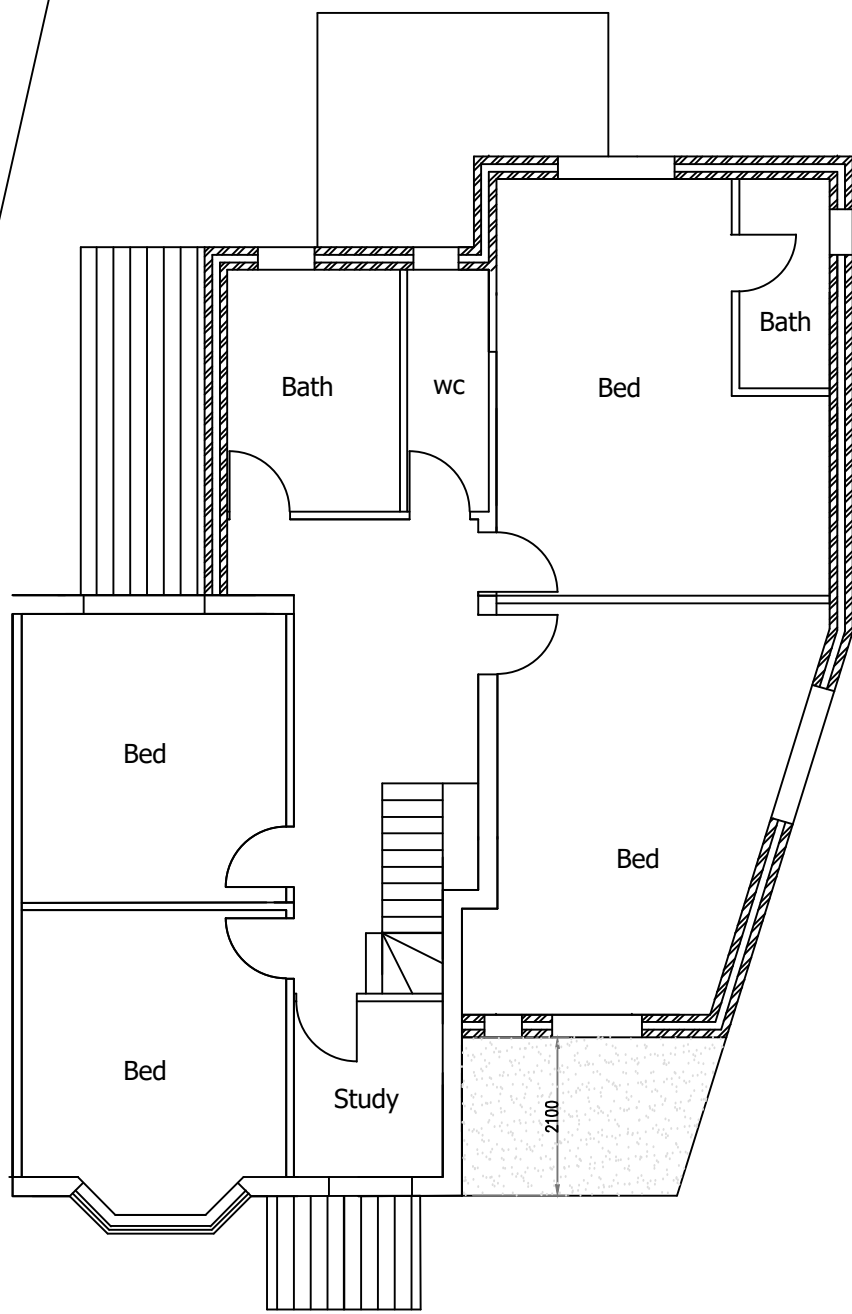

PROPOSED FIRST FLOOR

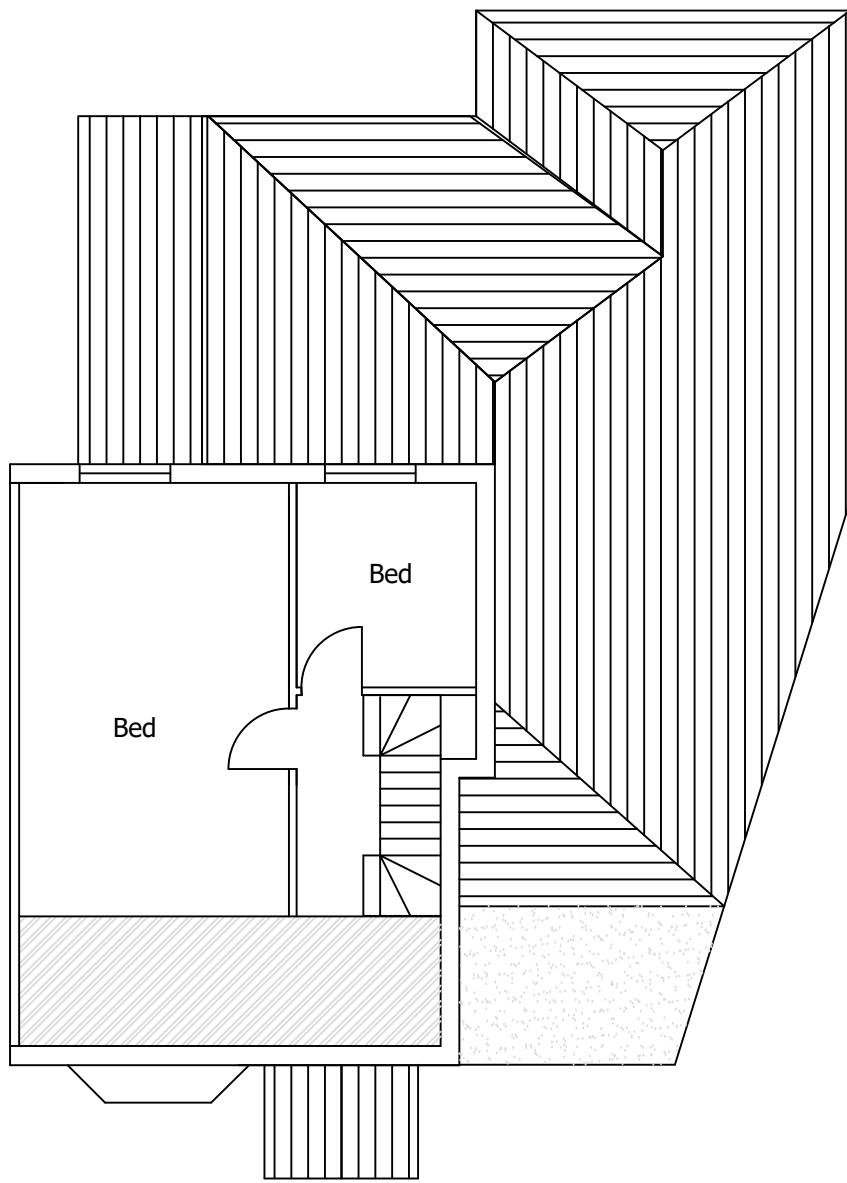


PROPOSED SECOND FLOOR




PROPOSED FRONT ELEVATION




PROPOSED REAR ELEVATION

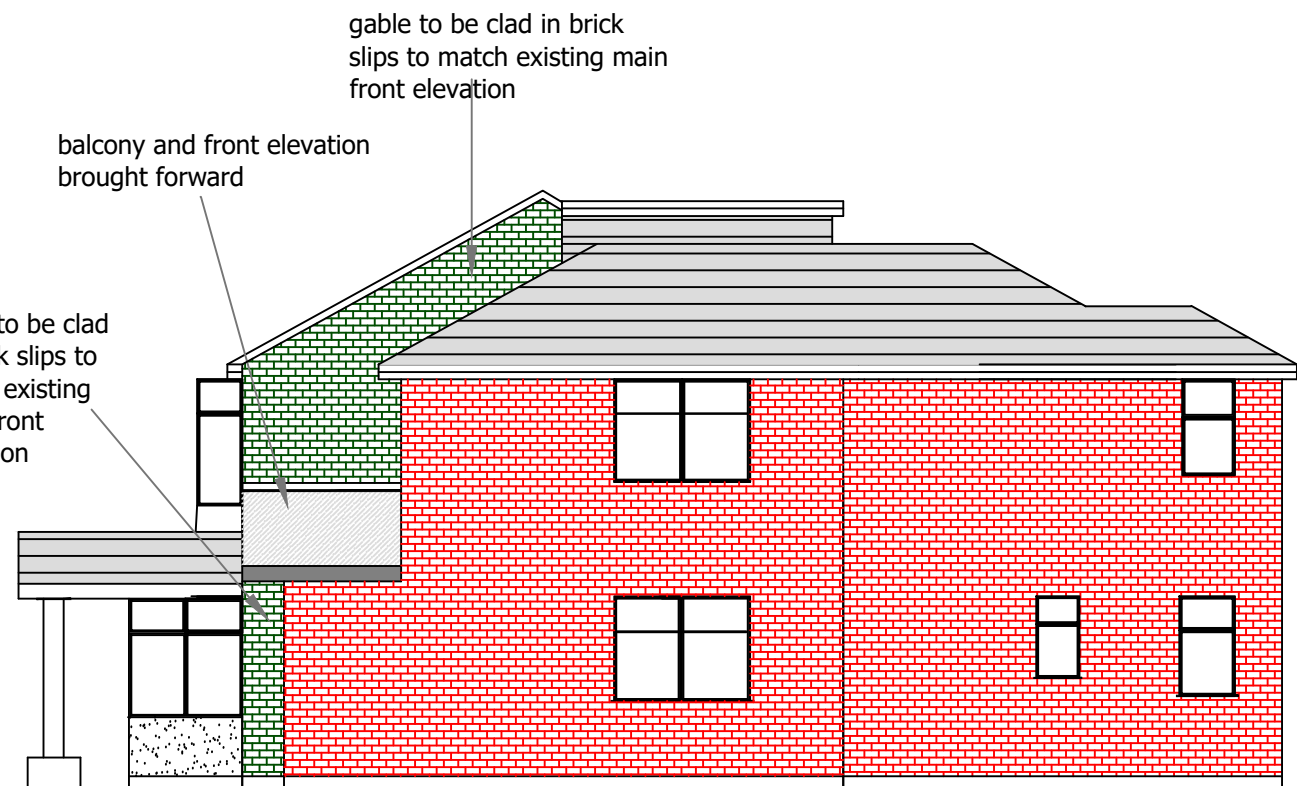





PROPOSED GABLE ELEVATION

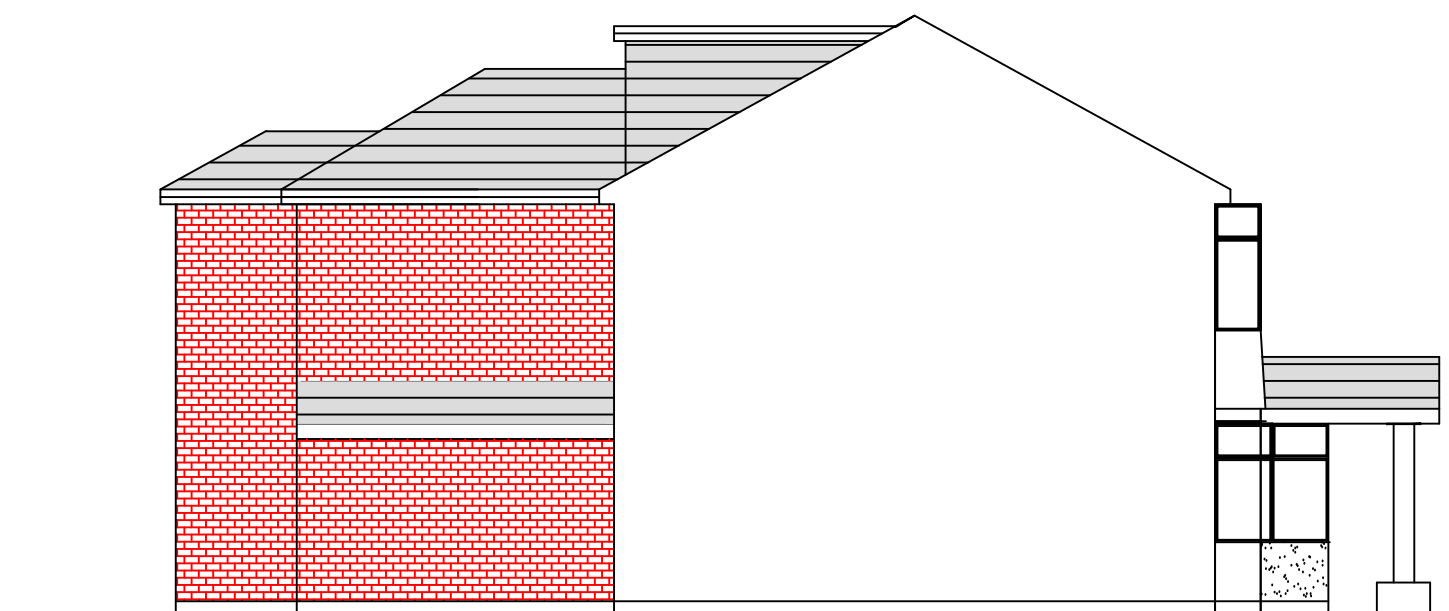


PROPOSED SIDE ELEVATION

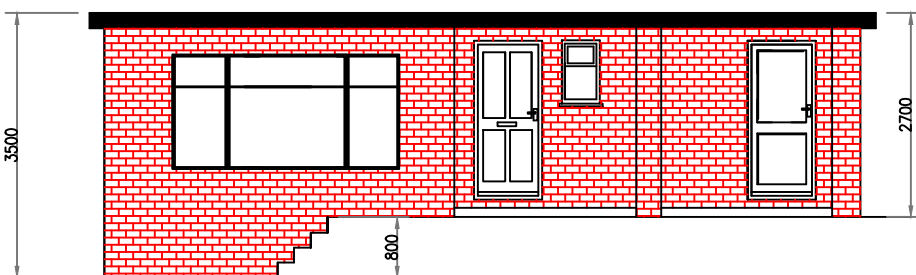


existing main house front elevation

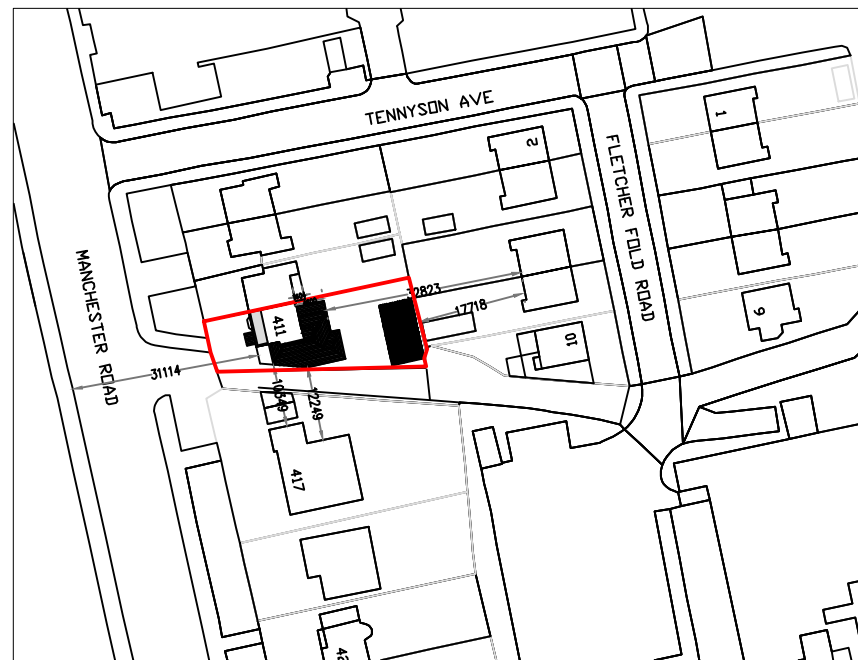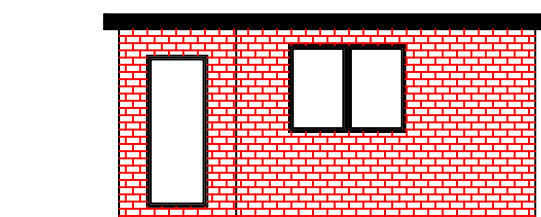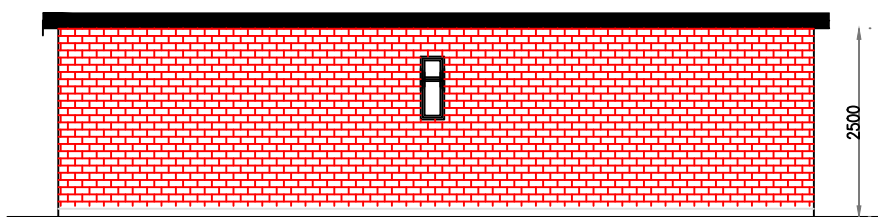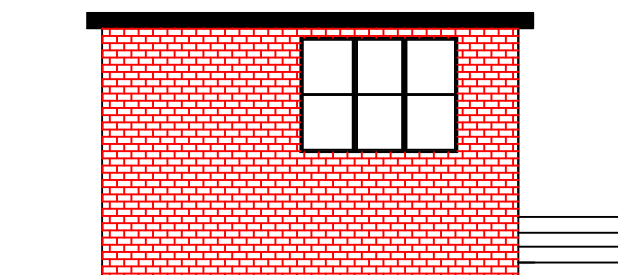

LOCATION PLAN (1:1250)
© Crown copyright and database rights 2020
Ordnance Survey 0100031673

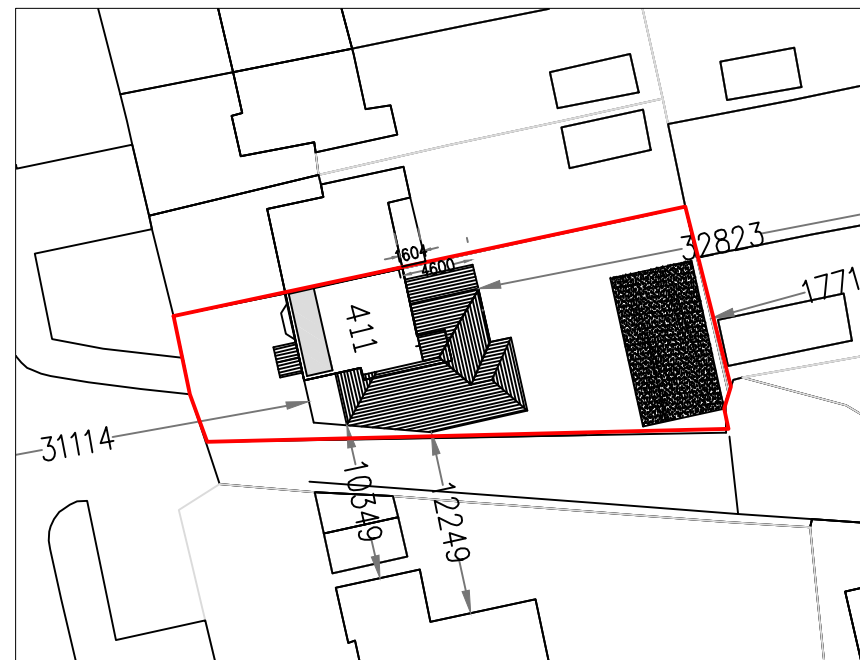

BLOCK PLAN (1:500)

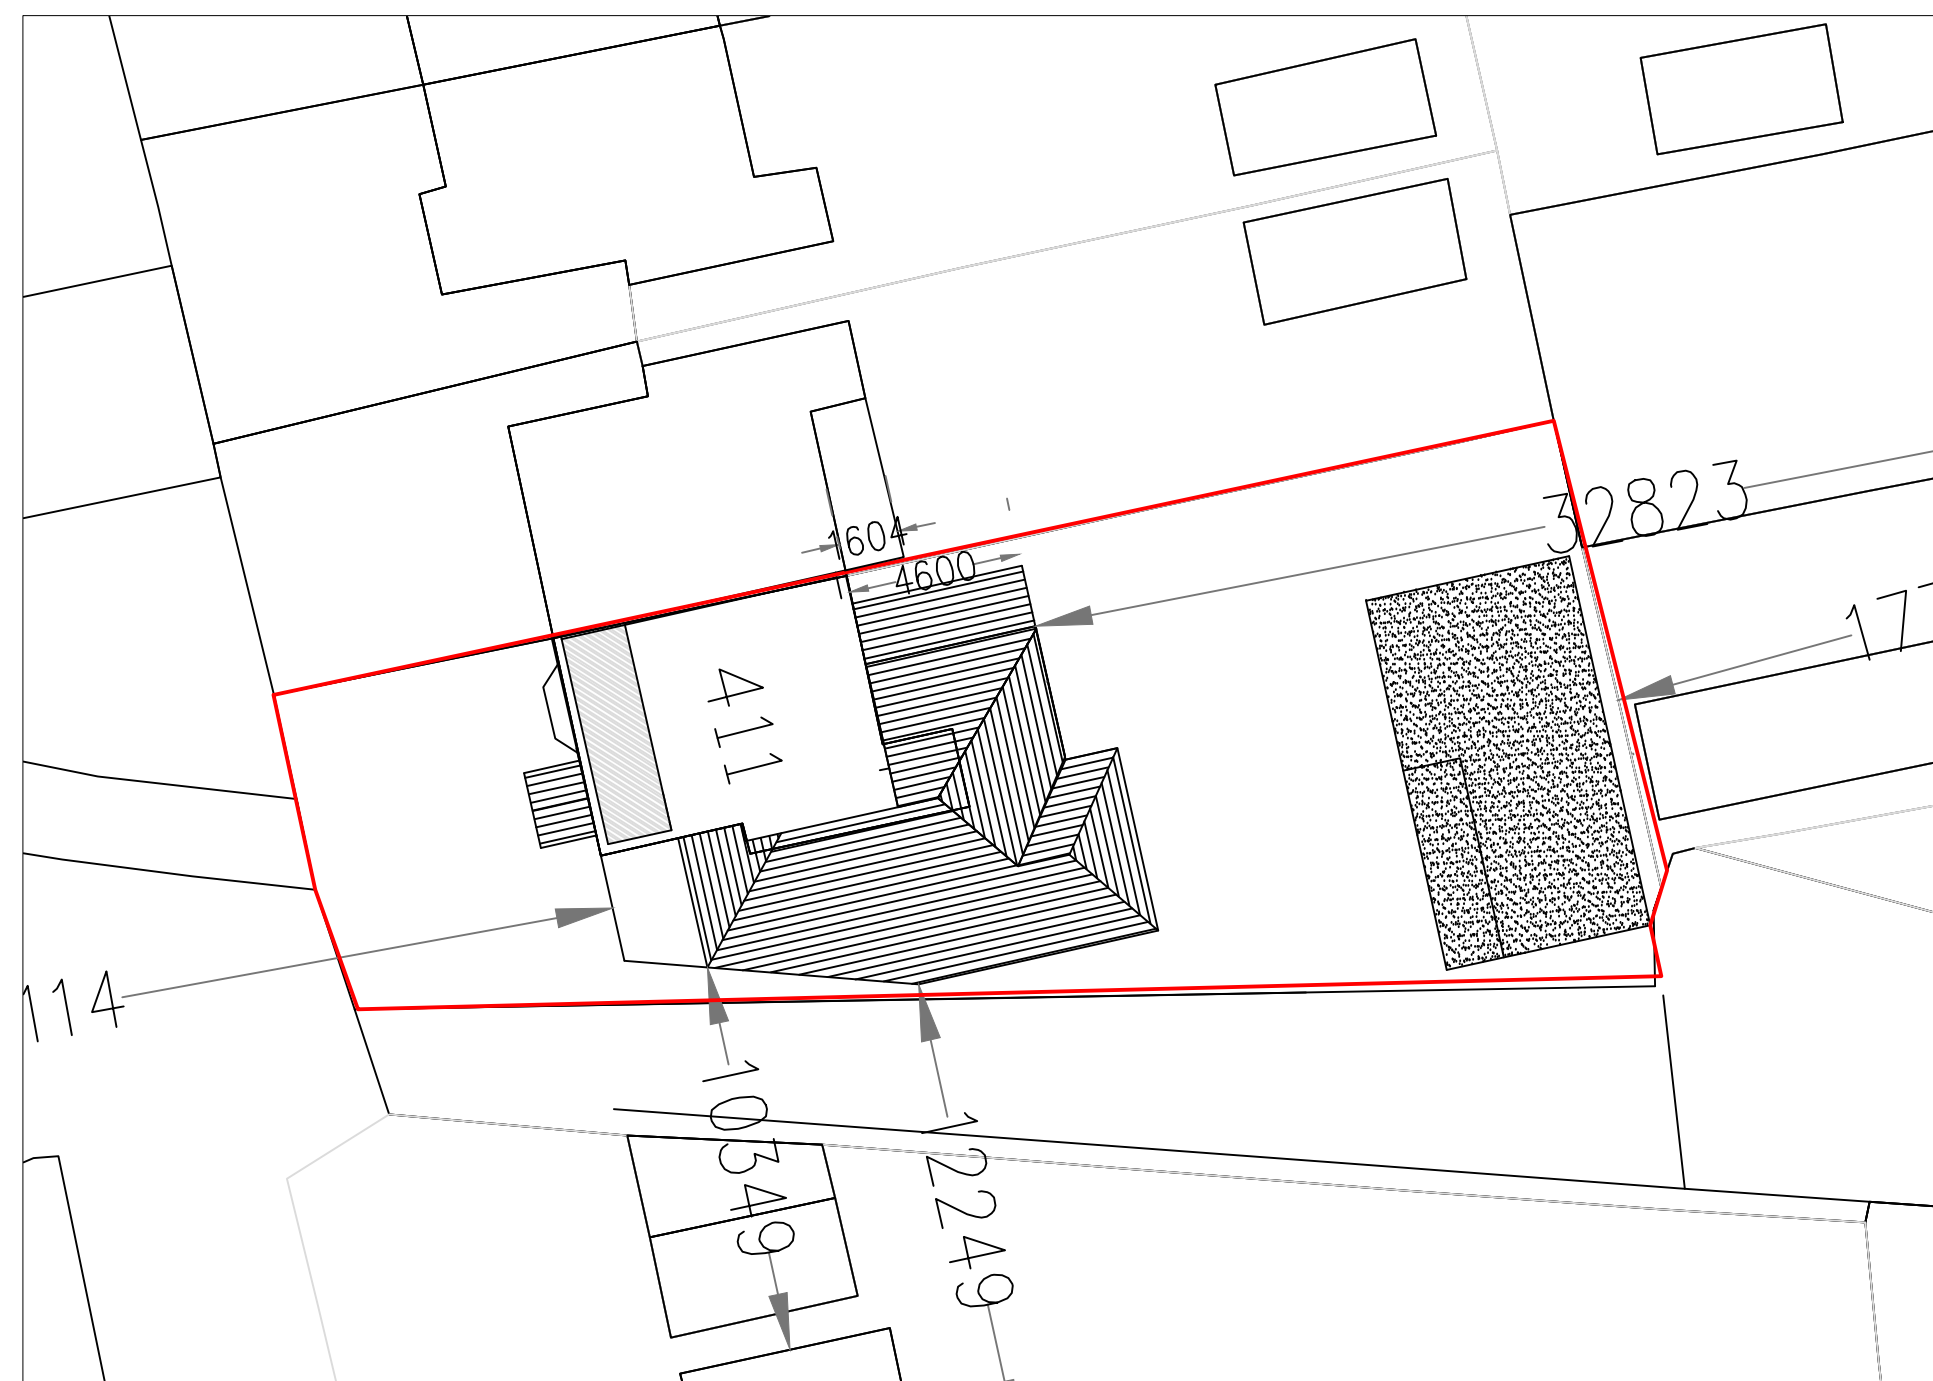

SITE PLAN (1:200)

Date	Rev.		Initials
22/4/22	A.	Frontage to be amended	RA
14/6/22	B.	Frontage to be amended to match existing	RA
13/10/22	C.	Site Plan amended	RA

This drawing is subject to copyright and is not to be reproduced in part or whole without approval.
Figured dimensions take precedence over scaled measurements from the drawing. All dimensions and drawings to be checked by Client and Contractor and discrepancies clarified with the Client prior to commencement.
The whole of the works to comply with Planning Approval & Conditions and current Building Regulations. No work to commence without Planning & Building Regulations approval.
The client must ensure the project complies with the Construction Design and Management Regulations 2015.
The Client should ensure consent from any landowner or interested party is obtained, as well as compliance with Party Wall Act 1996

Notes

RAD

The White House,
42-44 Chorley New Road,
Bolton
BL1 4AP

Tel : 01204 322196
Fax : 01204 214110
Mob: 07790 361104
Email: info@radesignprojects.co.uk

Project
411 MANCHESTER ROAD
BURY
BL9 9RY

Title
EXISTING & PROPOSED PLANS

Client
MR MAZHAR ASLAM

Drawn
RA

Date
JUNE 2022

Scale
1:100 @ A1 / 1:200 @ A3

Drawing Number
RAD/2592/22/1/RevC