


THE BUILDER MUST CHECK THE SITE AND THE APPROVED DRAWINGS BEFORE COMMENCING THE WORKS AND MUST TAKE ANY WORKING MEASUREMENTS AS NECESSARY. ANY DISCREPANCY IN THE DRAWING MUST BE REPORTED TO THE CLIENT .

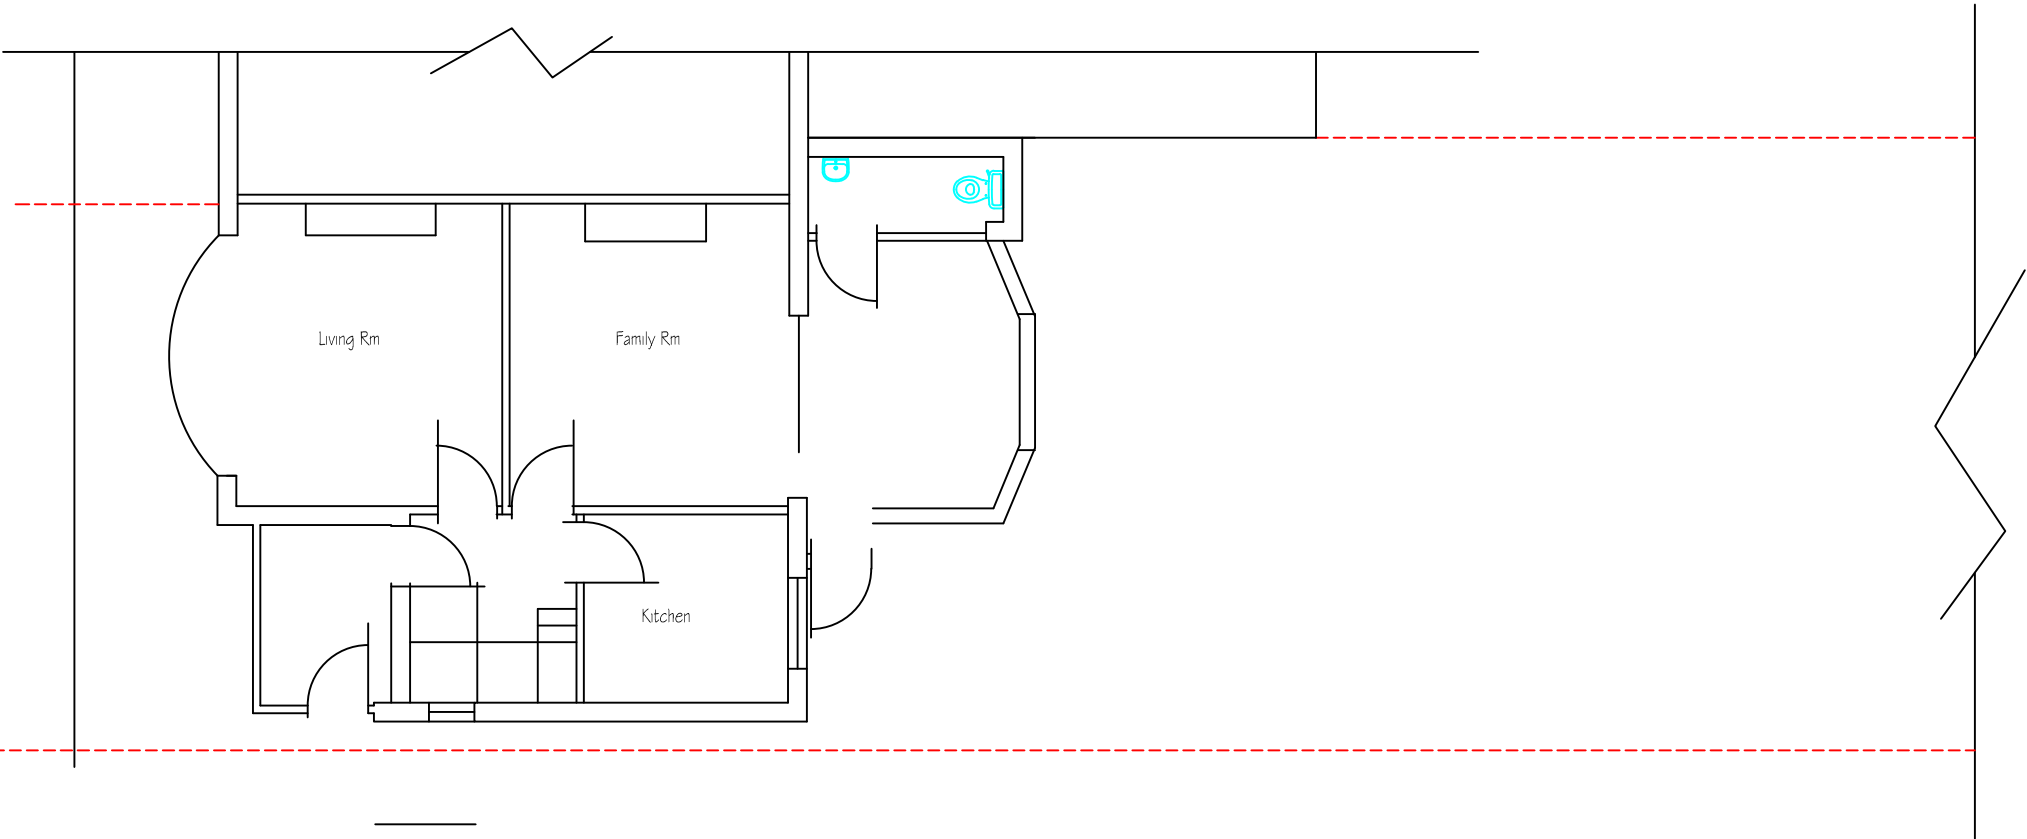

Ground Floor Plan

HSH

Engineering Design Services
428 Cheetham Hill Road Cheetham Manchester
M8 9LE. UK 01617956385,07940197 333

project title	Proposed Ground Floor Extension at the rear of the property.		
client	Mr & Mrs Mehboob Alam		
dwg. title	Existing Ground Floor Plan		
dwg. no.	sheet no.	scale.	job no.
02		1:100 @ A3	
33 Bury New Road Whitefield M45 7FL			
drawn by.	checked by.	approved by.	date
TZ		-	July 2020