


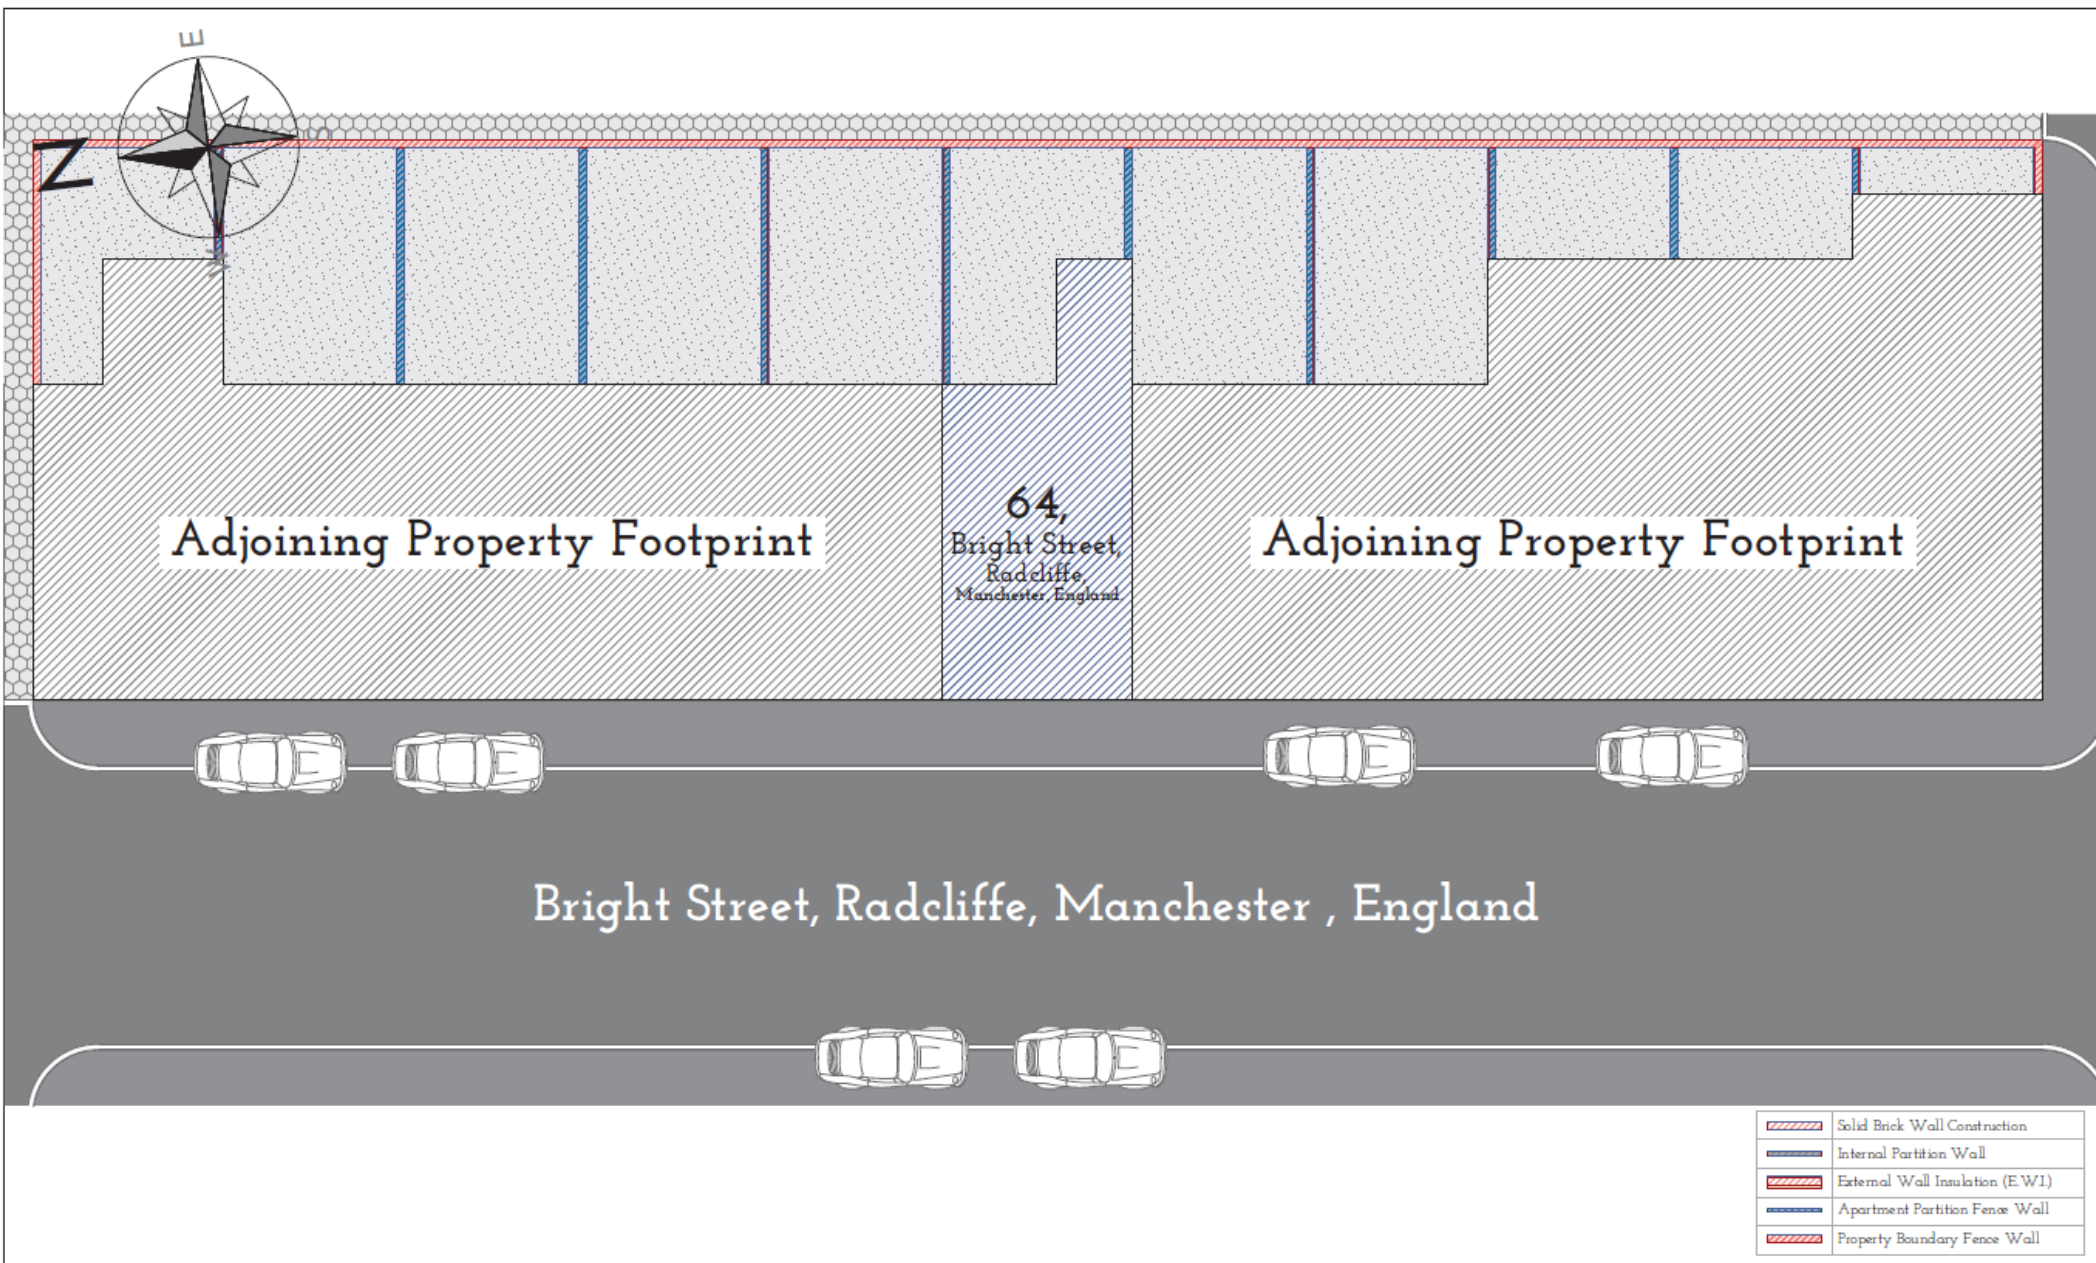

No.	Description	Date

Project	64, Bright Street, Raddcliffe, Manchester, England.		Client :  E.ON	
	Postal code	M26 2XX		
	Sheet	Site Plan		
	Date	Drawing Number	Scale (@ A2)	Revisions
	07/10/2024	A.02	1:100	
	Project Number			