


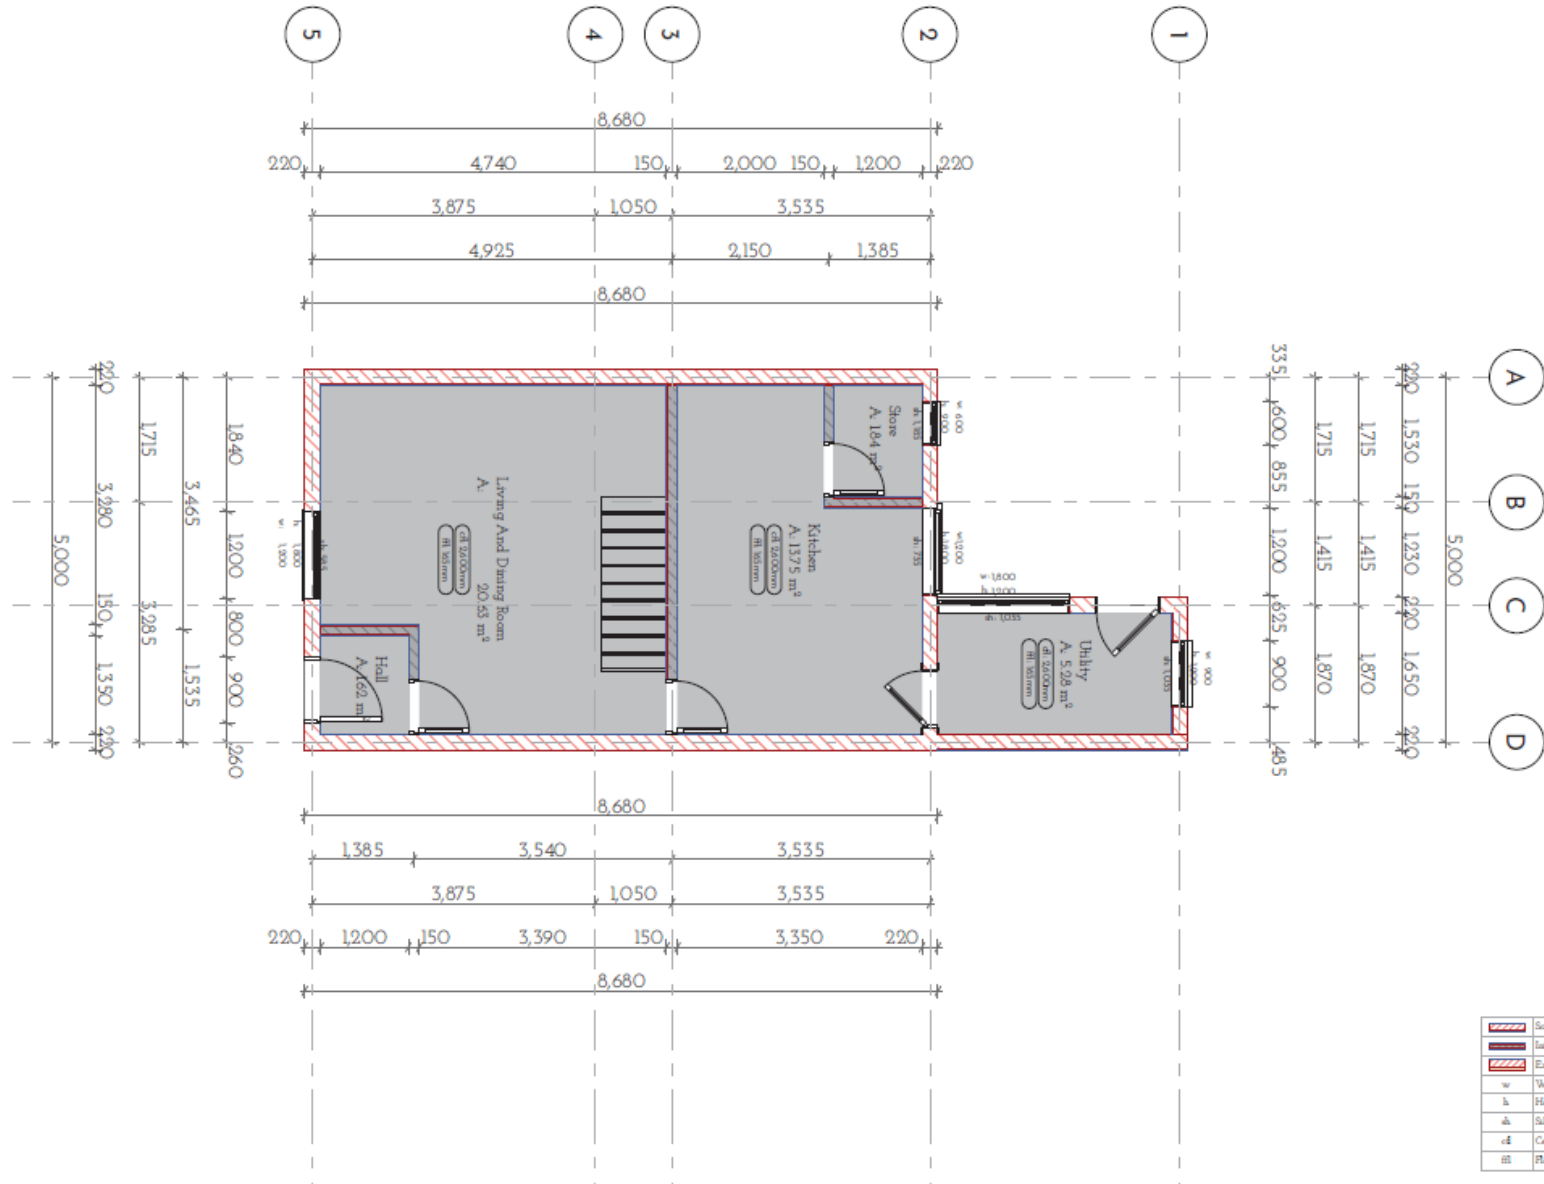

No.	Description	Date

Project	64, Bright Street, Radcliffe, Manchester, England.		Client : e-on E.ON	
	Postal code M26 2XX			
Sheet	Existing Ground Floor Plan		Date 07/10/2024	Drawing Number A05
			Scale (@ A2) 1:50	Revisions
		Project Number		