


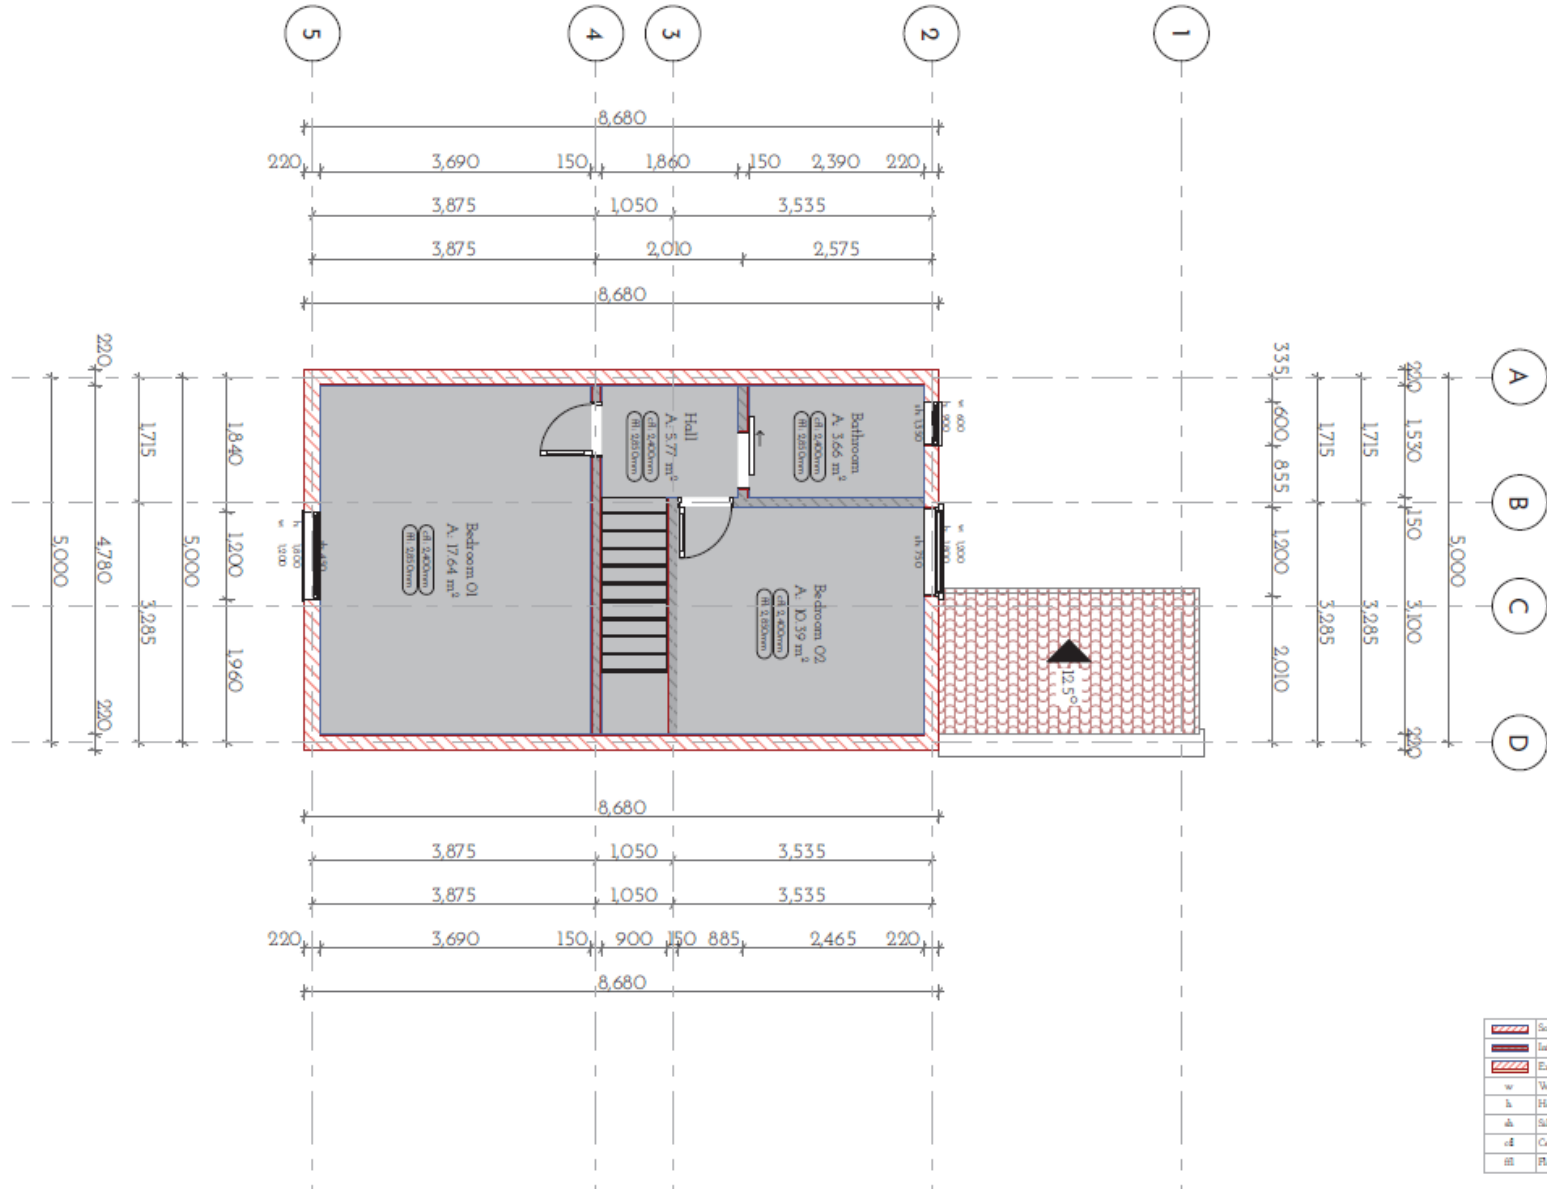

No.	Description	Date

Project		Client :	
64, Bright Street, Radcliffe, Manchester, England.		e-on E.ON	
Postal code		M26 2XX	
Sheet		Date	Drawing Number
Existing First Floor Plan		07/10/2024	A06
		Project Number	Scale (@ A2) 1:50
		Revisions	