


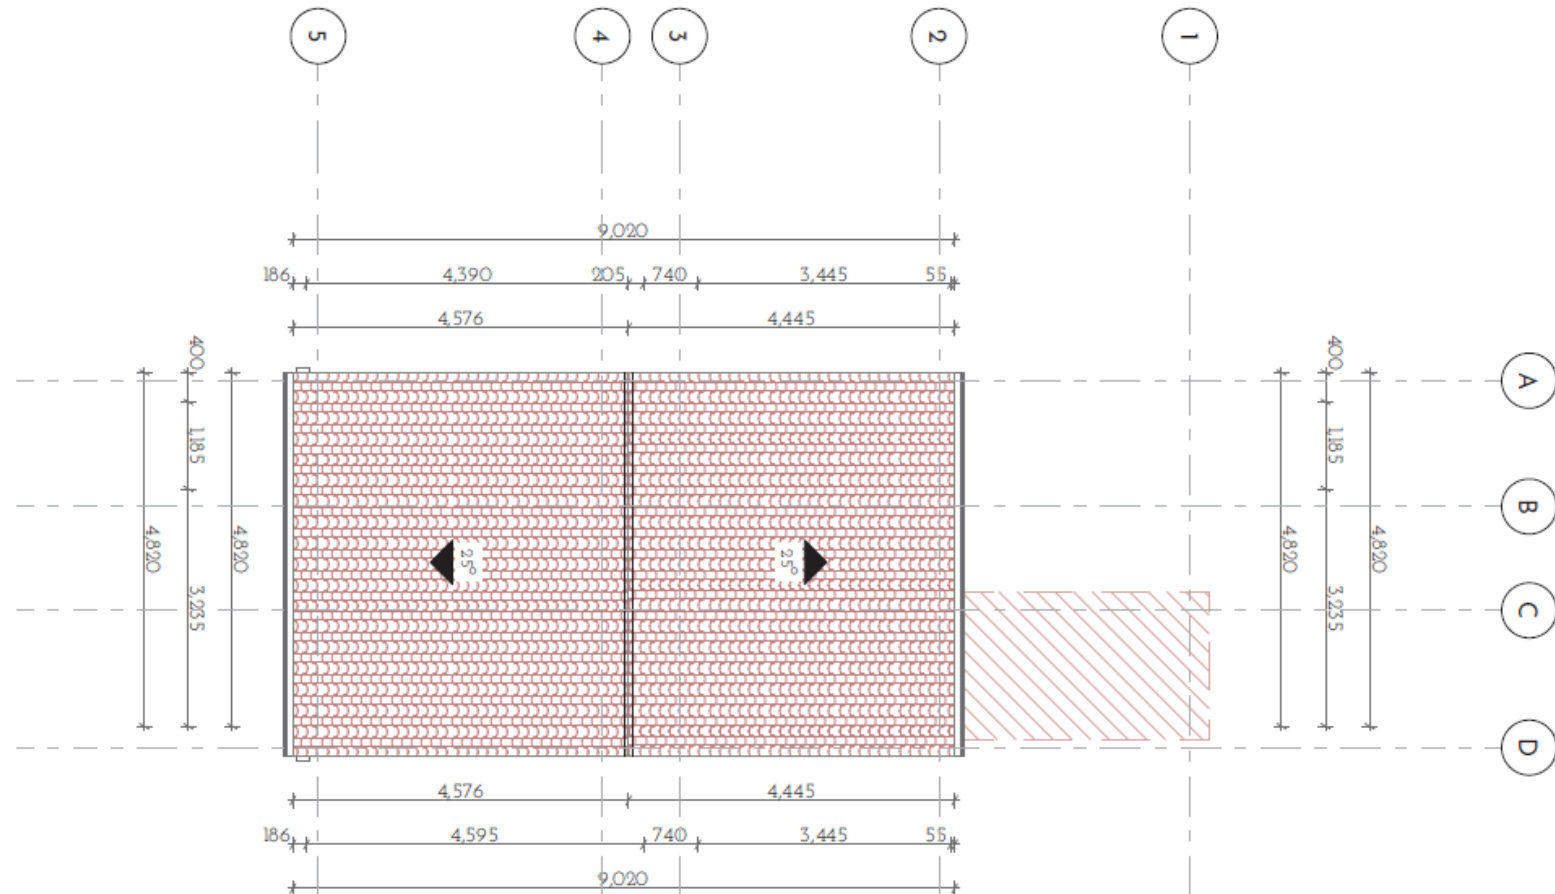

	Solid Brick Wall Construction
	Internal Partition Wall
	External Wall Insulation (EWI)
w	Width (window)
h	Height (window)
sh	Sill Height
cd	Ceiling Finish Level
fl	Floor Finish Level

No.	Description	Date

Project	64, Bright Street, Radcliffe, Manchester, England.			Client : e.on E.ON	
	Postal code M26 2XX			Date 07/10/2024	Drawing Number A.07
	Sheet Existing Roof Plan			Scale (@ A2) 1:50	Revisions