


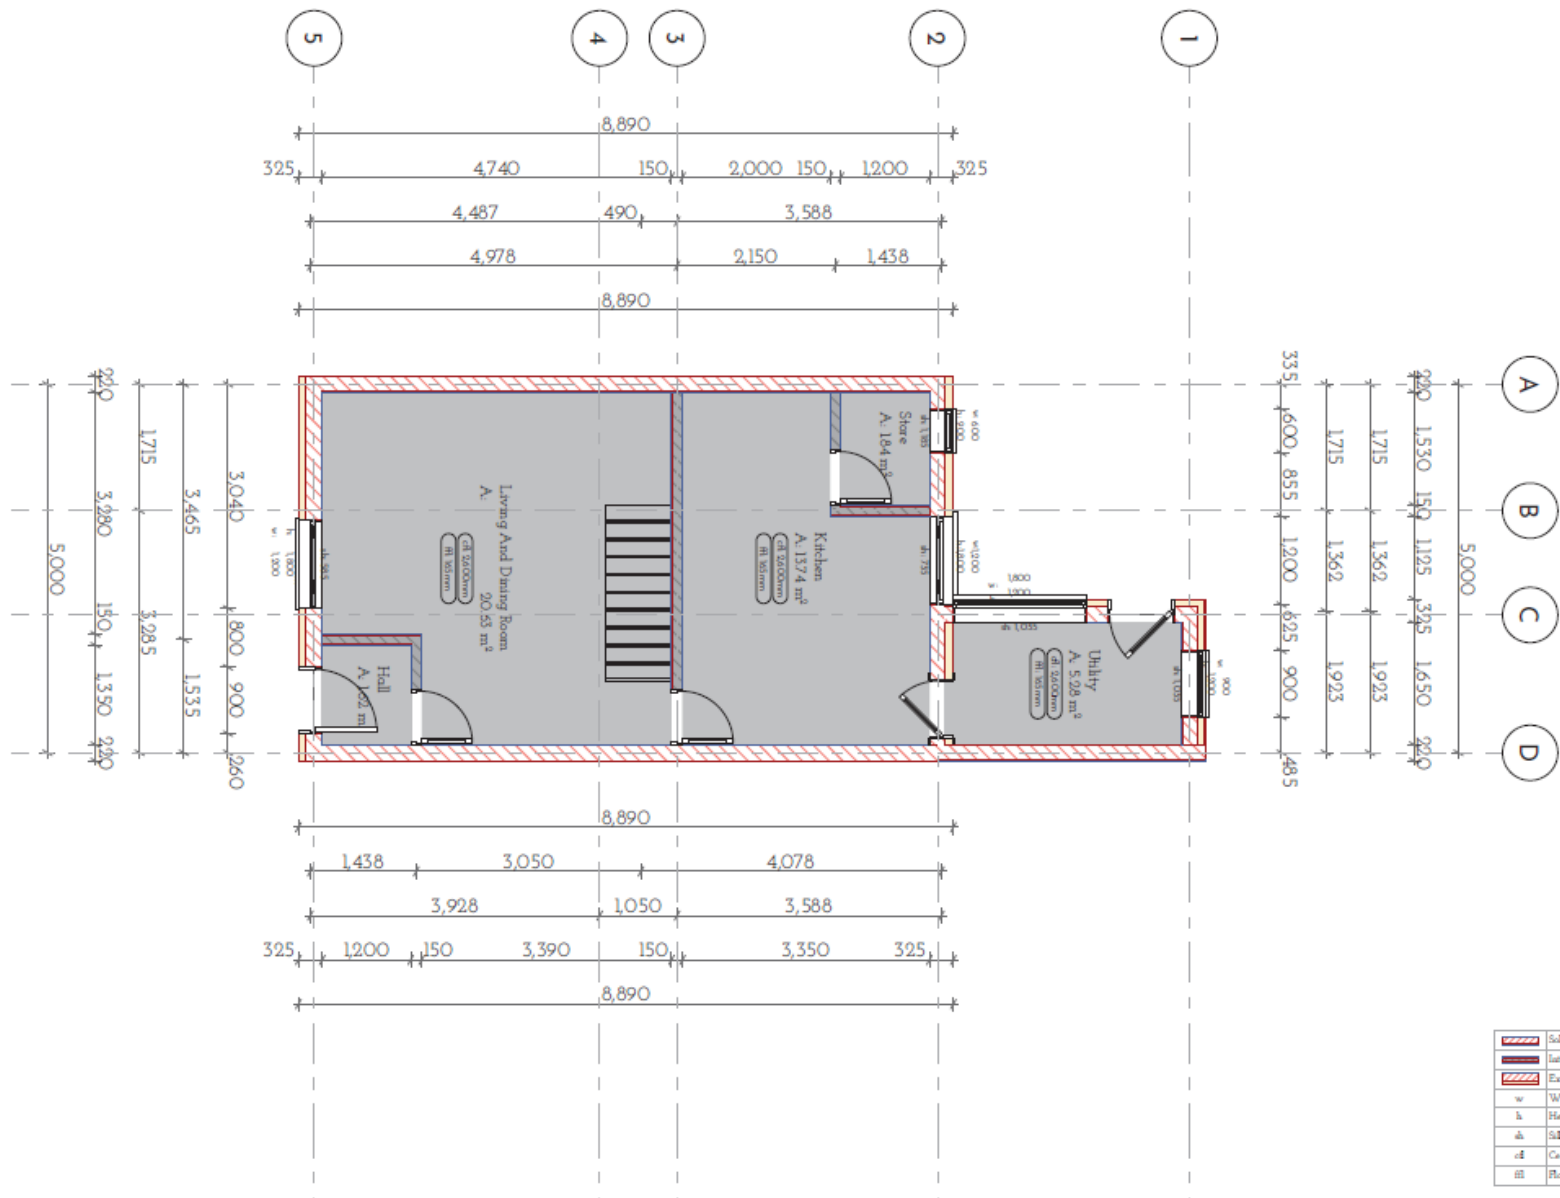

No.	Description	Date

	Project	64, Bright Street, Raddcliffe, Manchester, England.		Client :  E.ON		
	Postal code	M26 2XX				
	Sheet	Proposed Ground Floor Plan		Date	Drawing Number	Scale (@ A2)
	07/10/2024			A13	1:50	
				Project Number		