


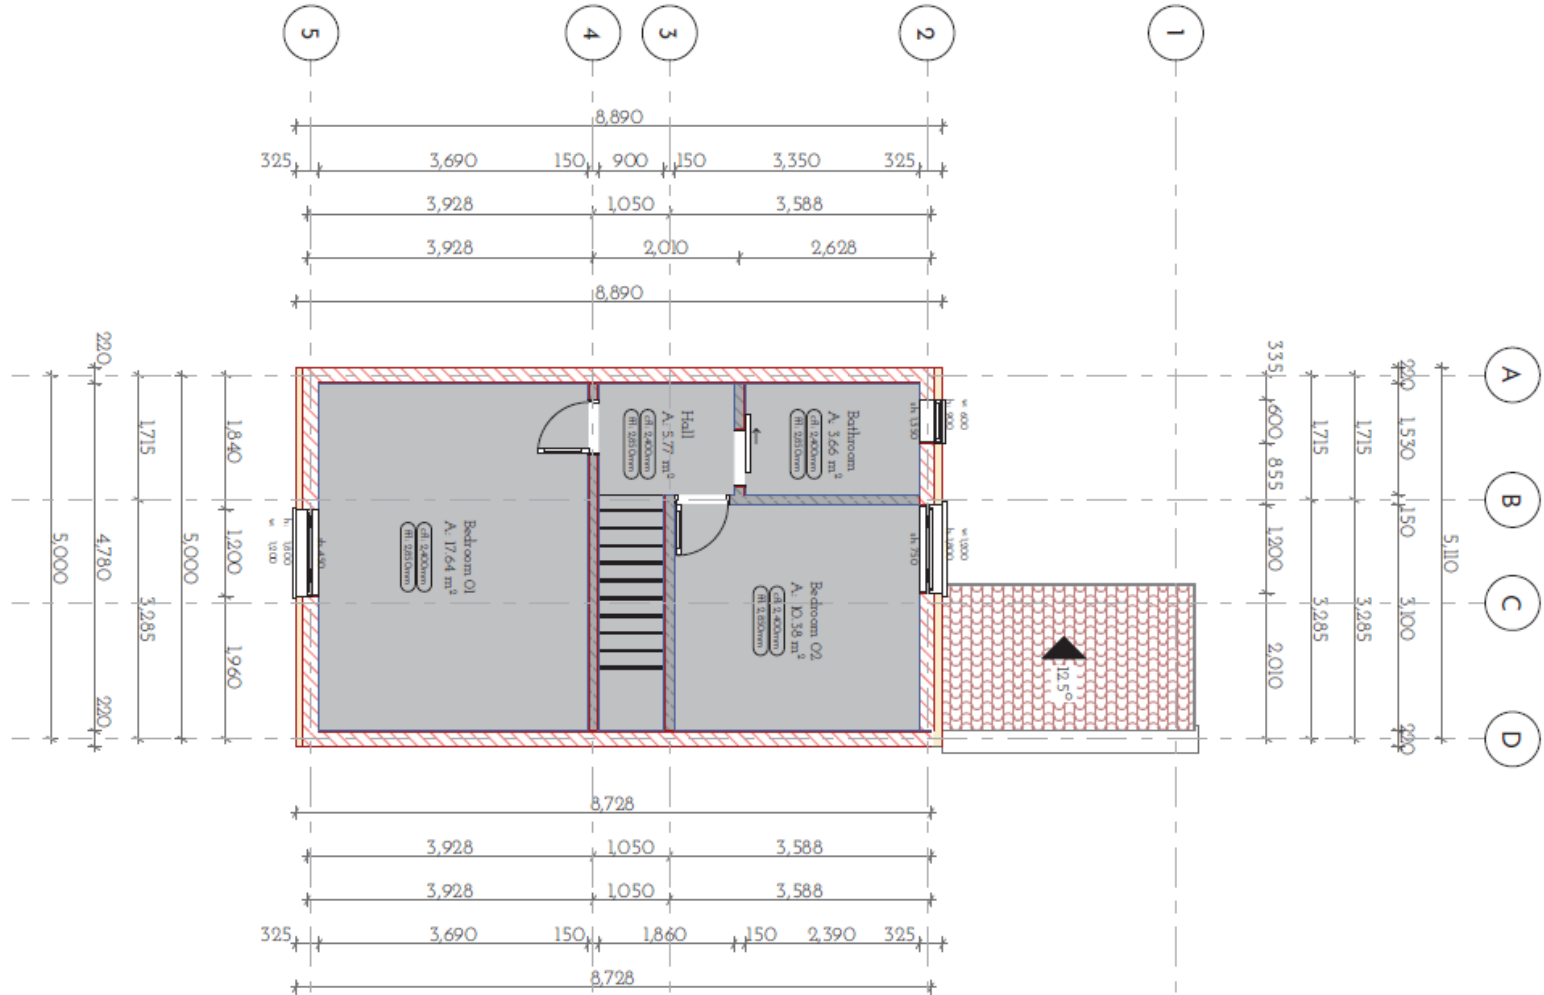

	Solid Brick Wall Construction
	Internal Partition Wall
	External Wall Insulation (EWI)
w	Width (window)
h	Height (window)
sh	Sill Height
cd	Ceiling Finish Level
fl	Floor Finish Level

No.	Description	Date

	Project	64, Bright Street, Raddcliffe, Manchester, England.		Client :  E.ON			
	Postal code	M26 2XX					
	Sheet	Proposed First Floor Plan		Date	Drawing Number	Scale (@ A2)	Revisions
				07/10/2024	A14	1:50	
				Project Number			