


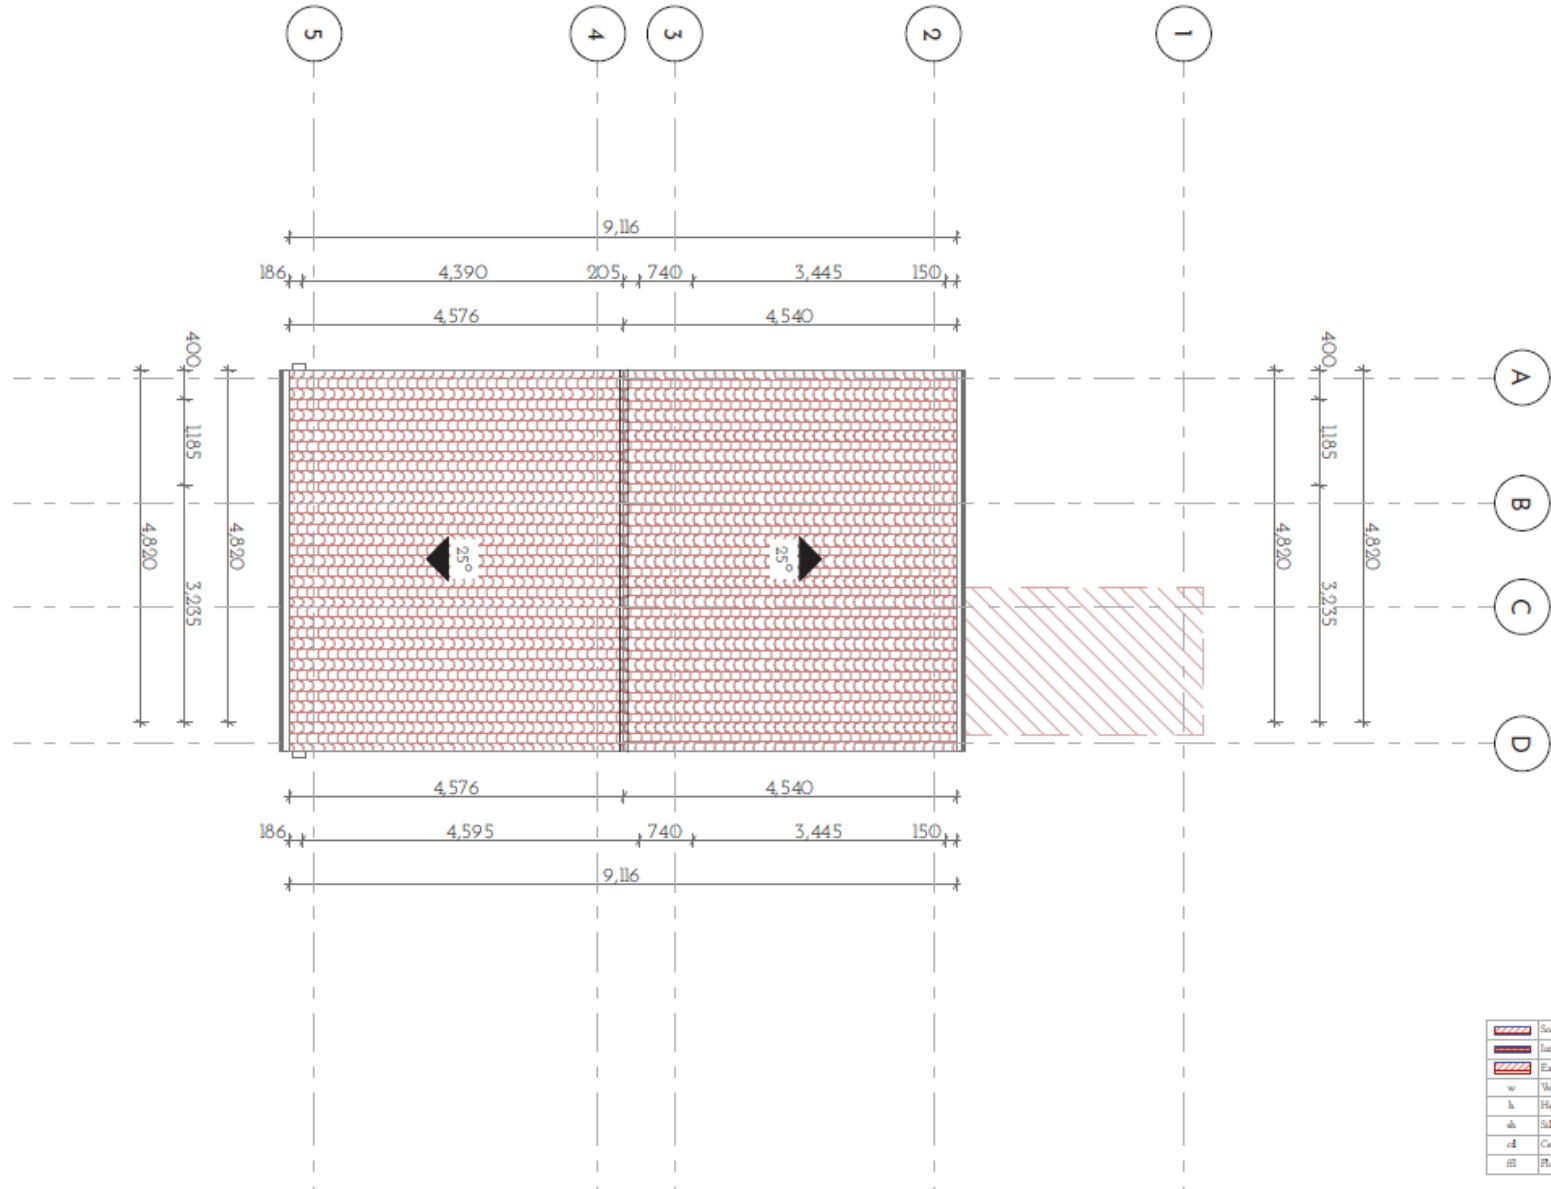

No.	Description	Date

Project	64, Bright Street, Raddiffe, Manchester, England.		Client :  E.ON	
	Postal code M26 2XX			
	Sheet		Revisions	
Proposed Roof Plan		Date 07/10/2024	Drawing Number A15	Scale (@ A2) 1:50
		Project Number		