





SCALE 1:50

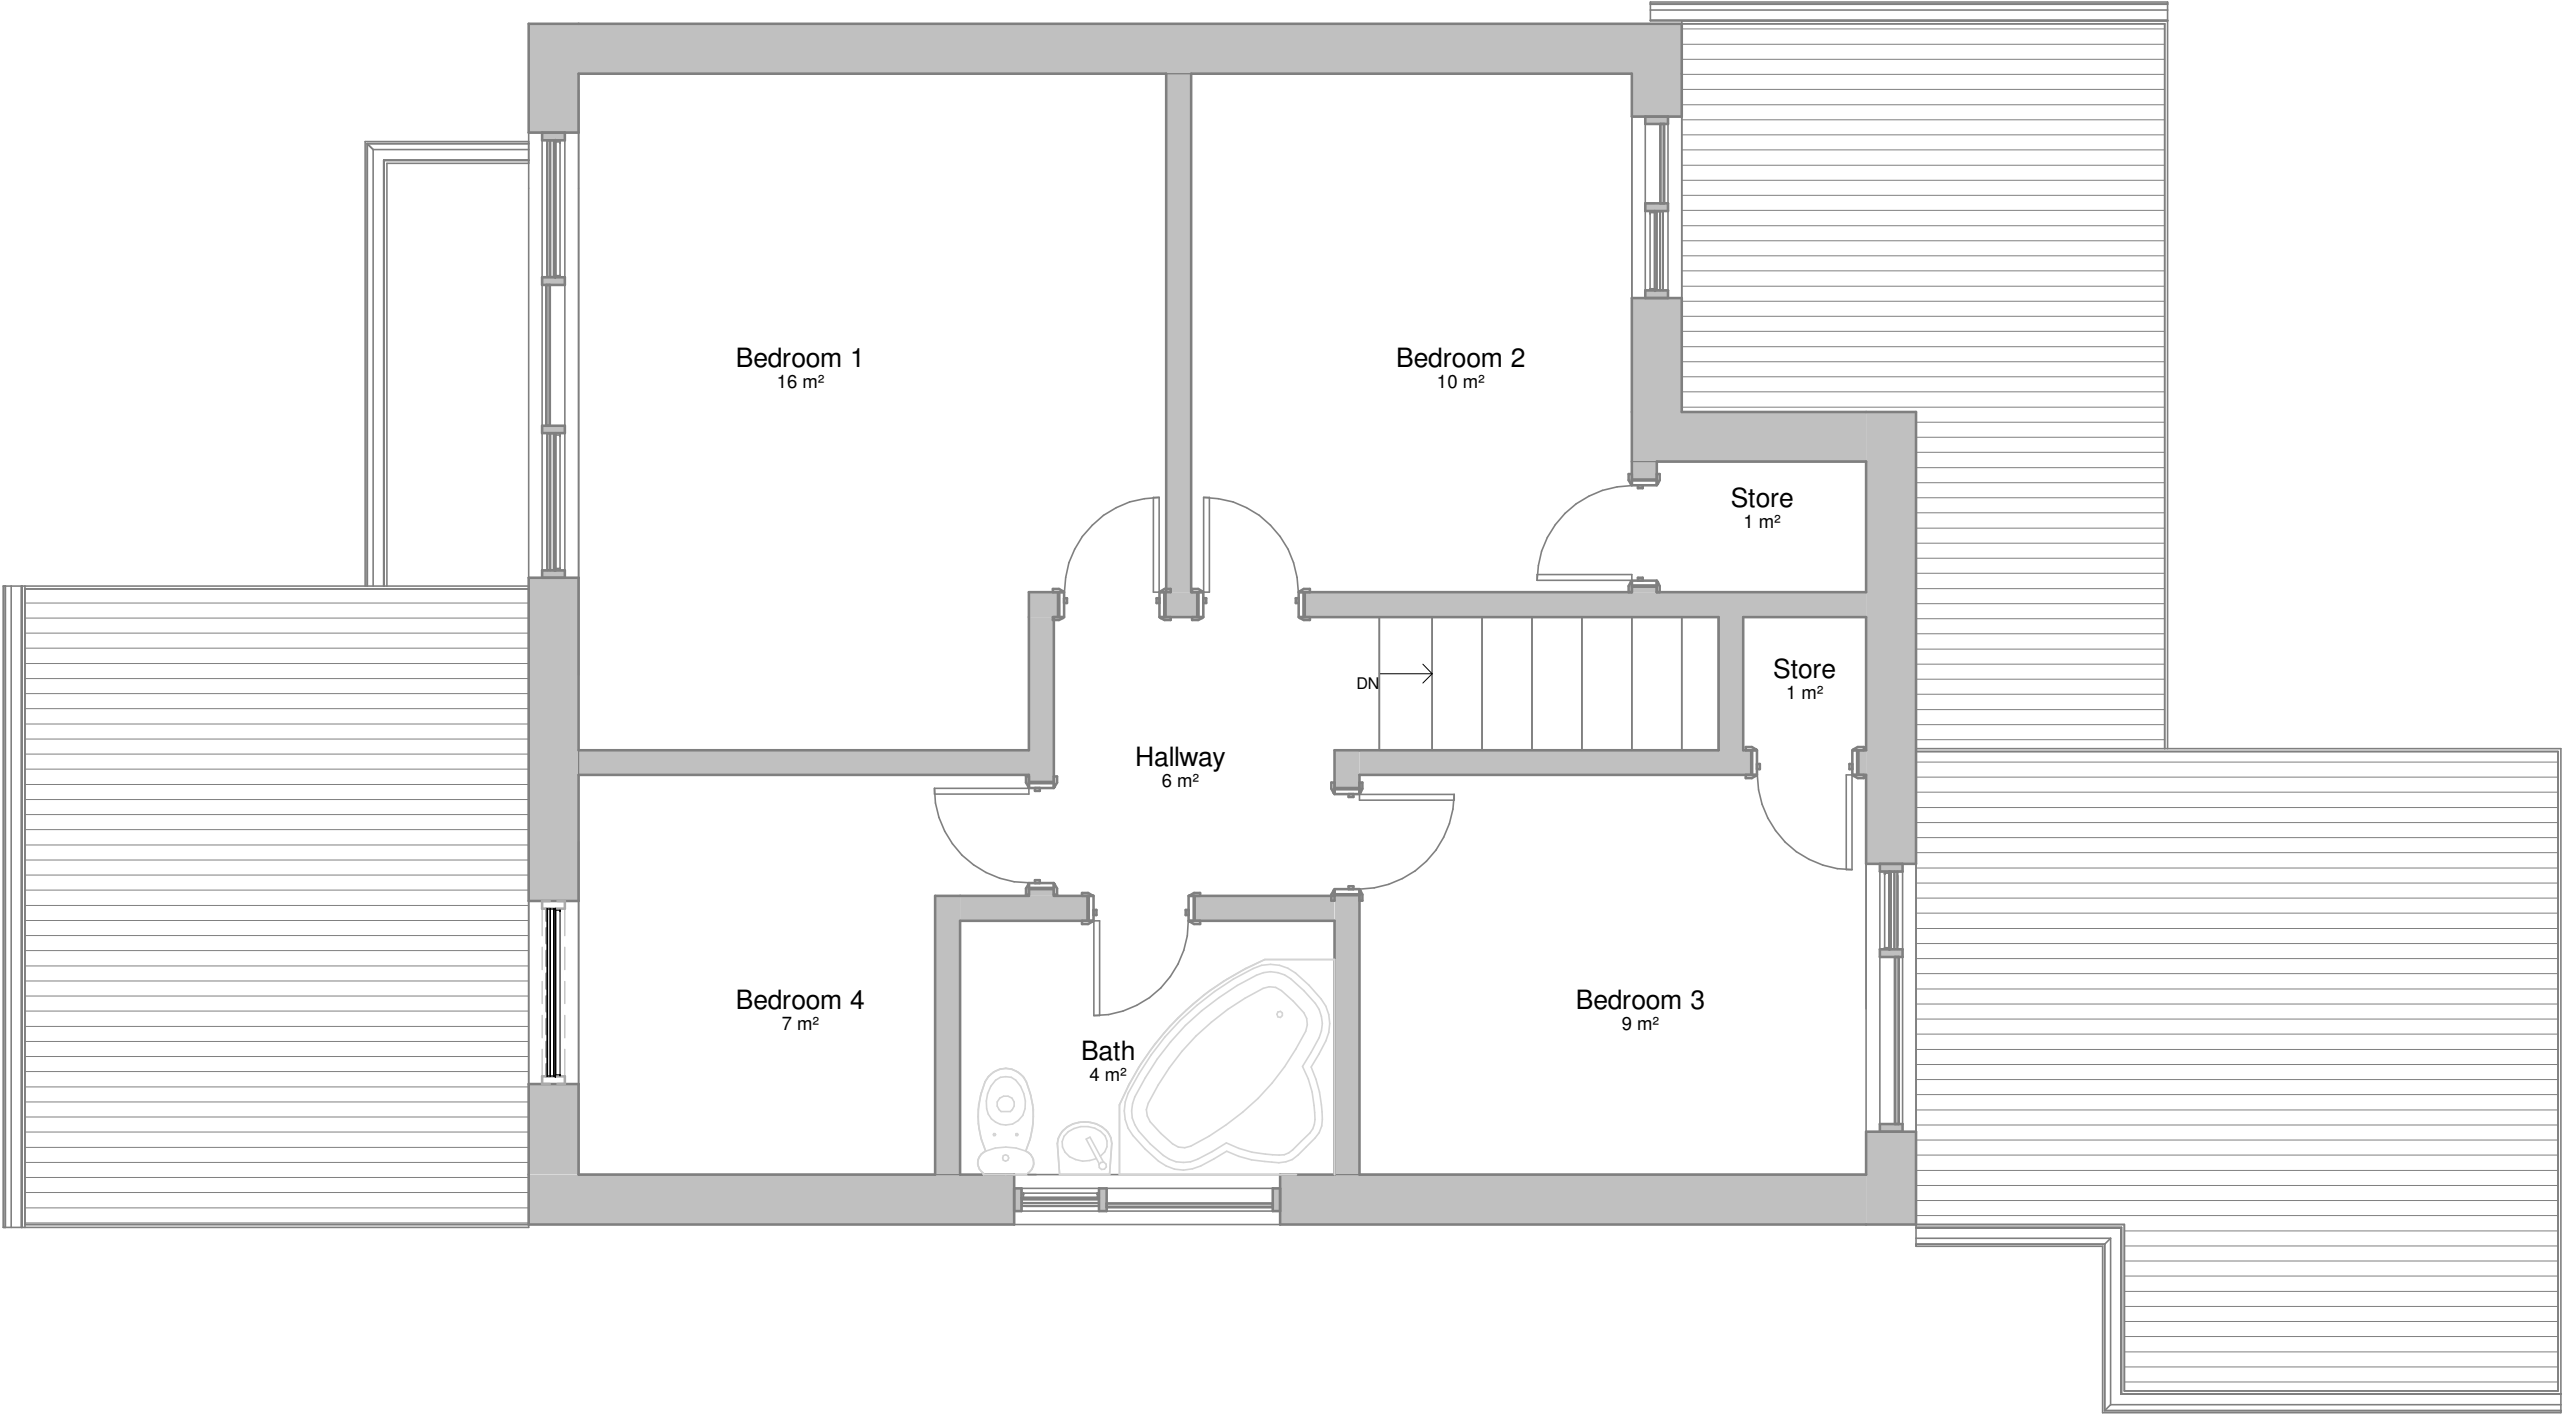

01 - First Floor Proposed

1 : 50

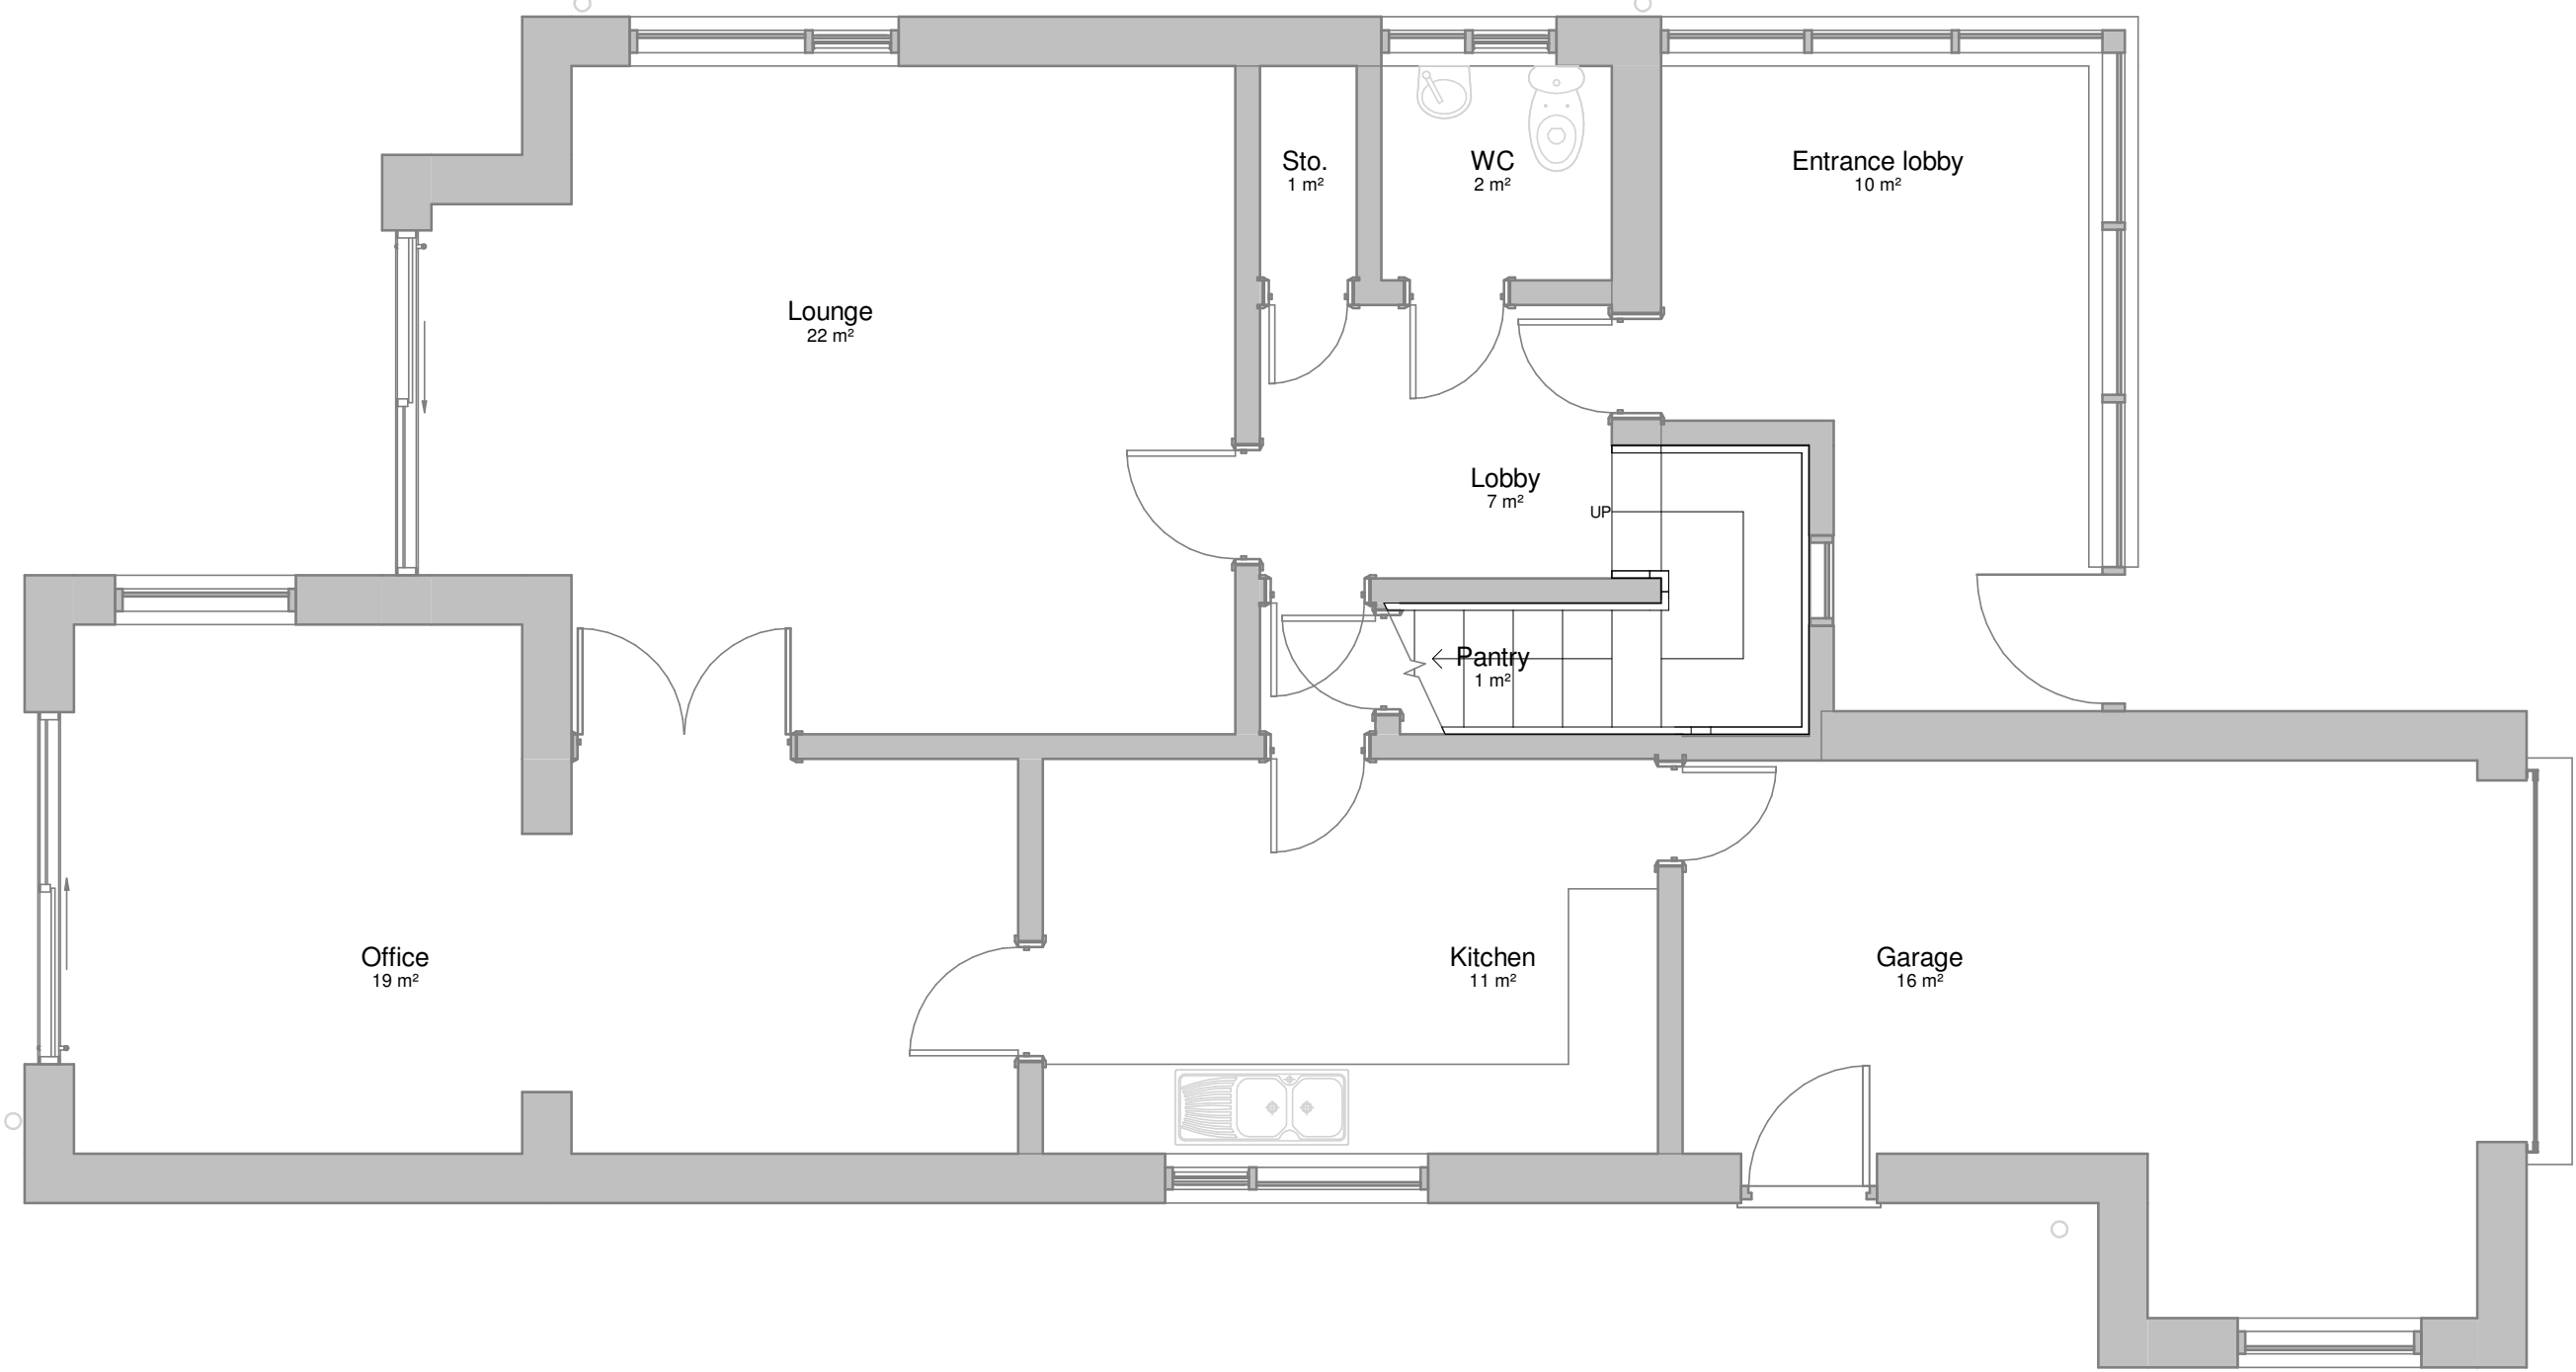

00 - Ground Floor Proposed

1 : 50



Proposed - Rear Elevation

1 : 50



Proposed - Front Elevation

1 : 50



Proposed - Side Elevation

1 : 50



Proposed - Side Elevation

1 : 50

Rev. No.	Description	Date
----------	-------------	------

DirC Architectural Ltd.
11 Ringfield Gardens,
Moston
Manchester
M40 5GS
m: 07940 553 498
e: dirc@btinternet.co.uk



Client:
UPWARDS CARE SOLUTIONS LIMITED

Project:
Change of Use from C3(a) to C2

Project Address:
25, Randale Drive, Bury, BL9 8HZ

Sheet title:
Proposed Floor Plans and Elevations

Project number	Date	
1940	03.09.2023	
Drawn by	Checked by	
DirC	DirC	
Drawing Number	Scale @ A1	Revision
1940.102	1 : 50	A