




THIS DRAWING IS COPYRIGHT © RJS Design

Drawing Status


- ☐ PRELIMINARY FOR APPROVAL
- ☐ AGREED LAYOUT-SIGNED OFF
- ☒ PLANNING DRAWING
- ☐ BUILDING CONTROL DRAWING
- ☐ TENDER DRAWING
- ☐ CONTRACT DRAWING
- ☐ CONSTRUCTION DRAWING
- ☐ AS-BUILT DRAWING

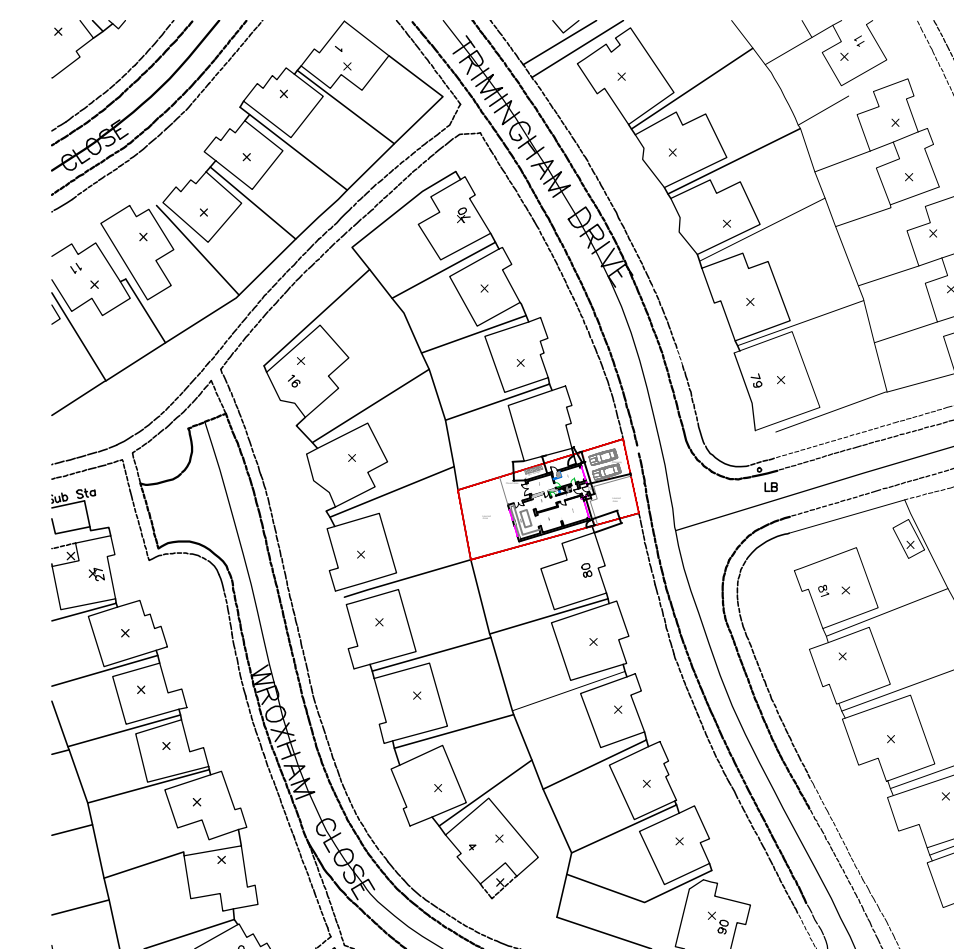

OS Location Plan
Scale - 1:1250@A1

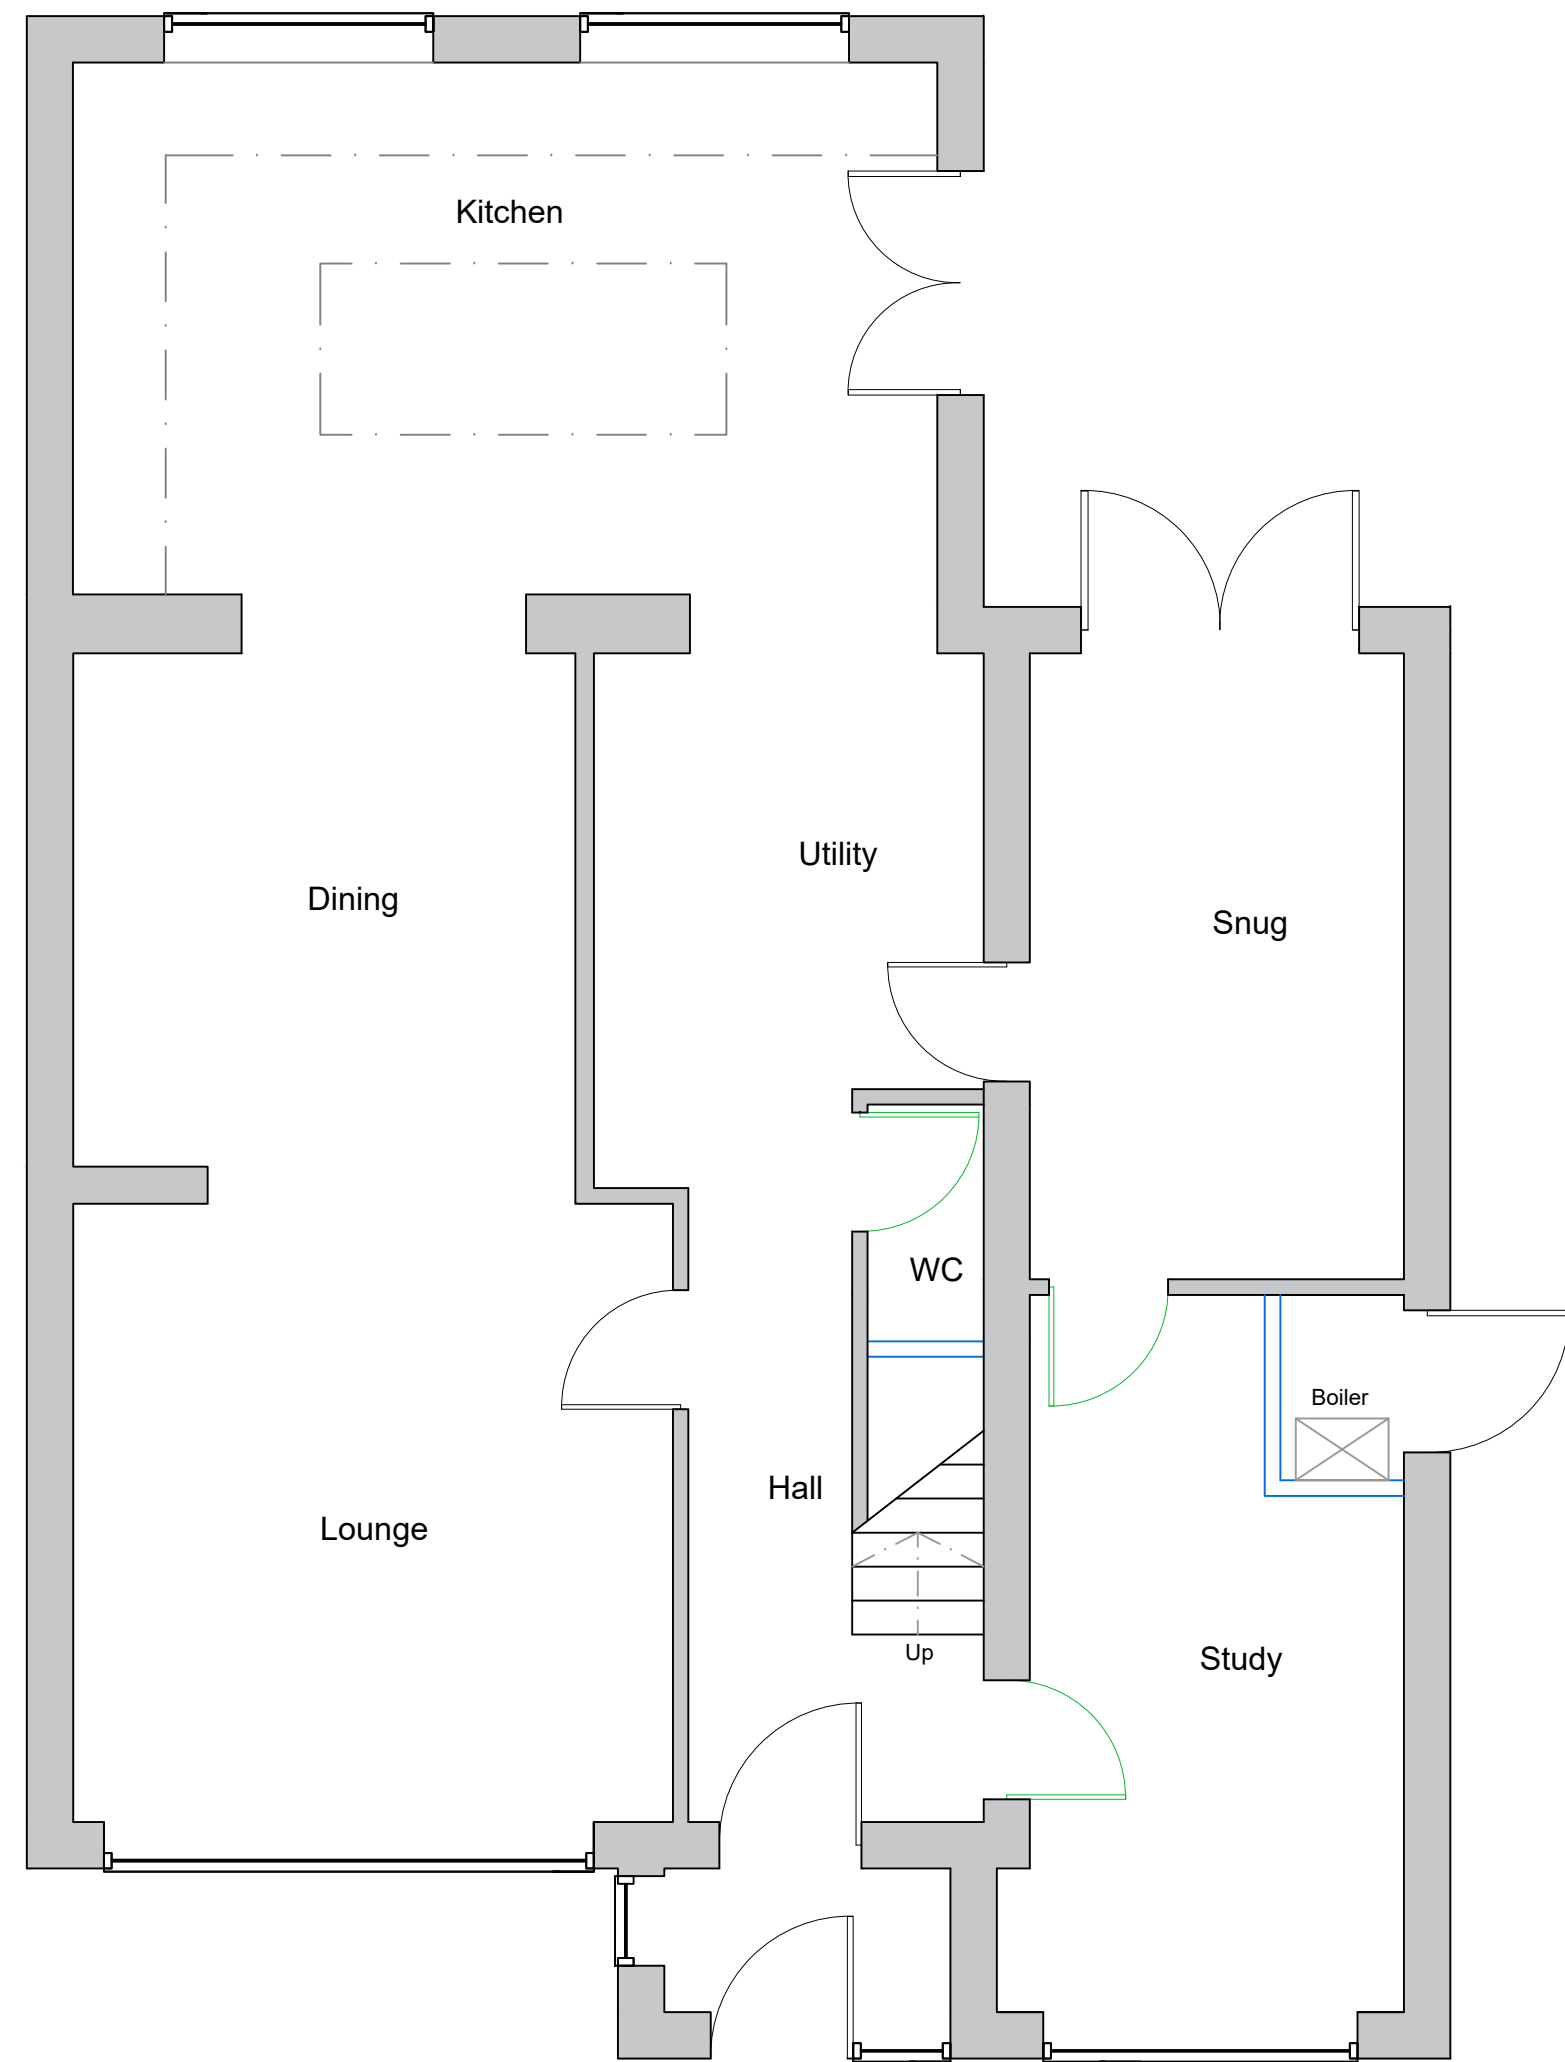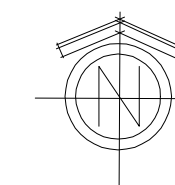


Proposed Ground Floor Plan
Scale - 1:50@A1

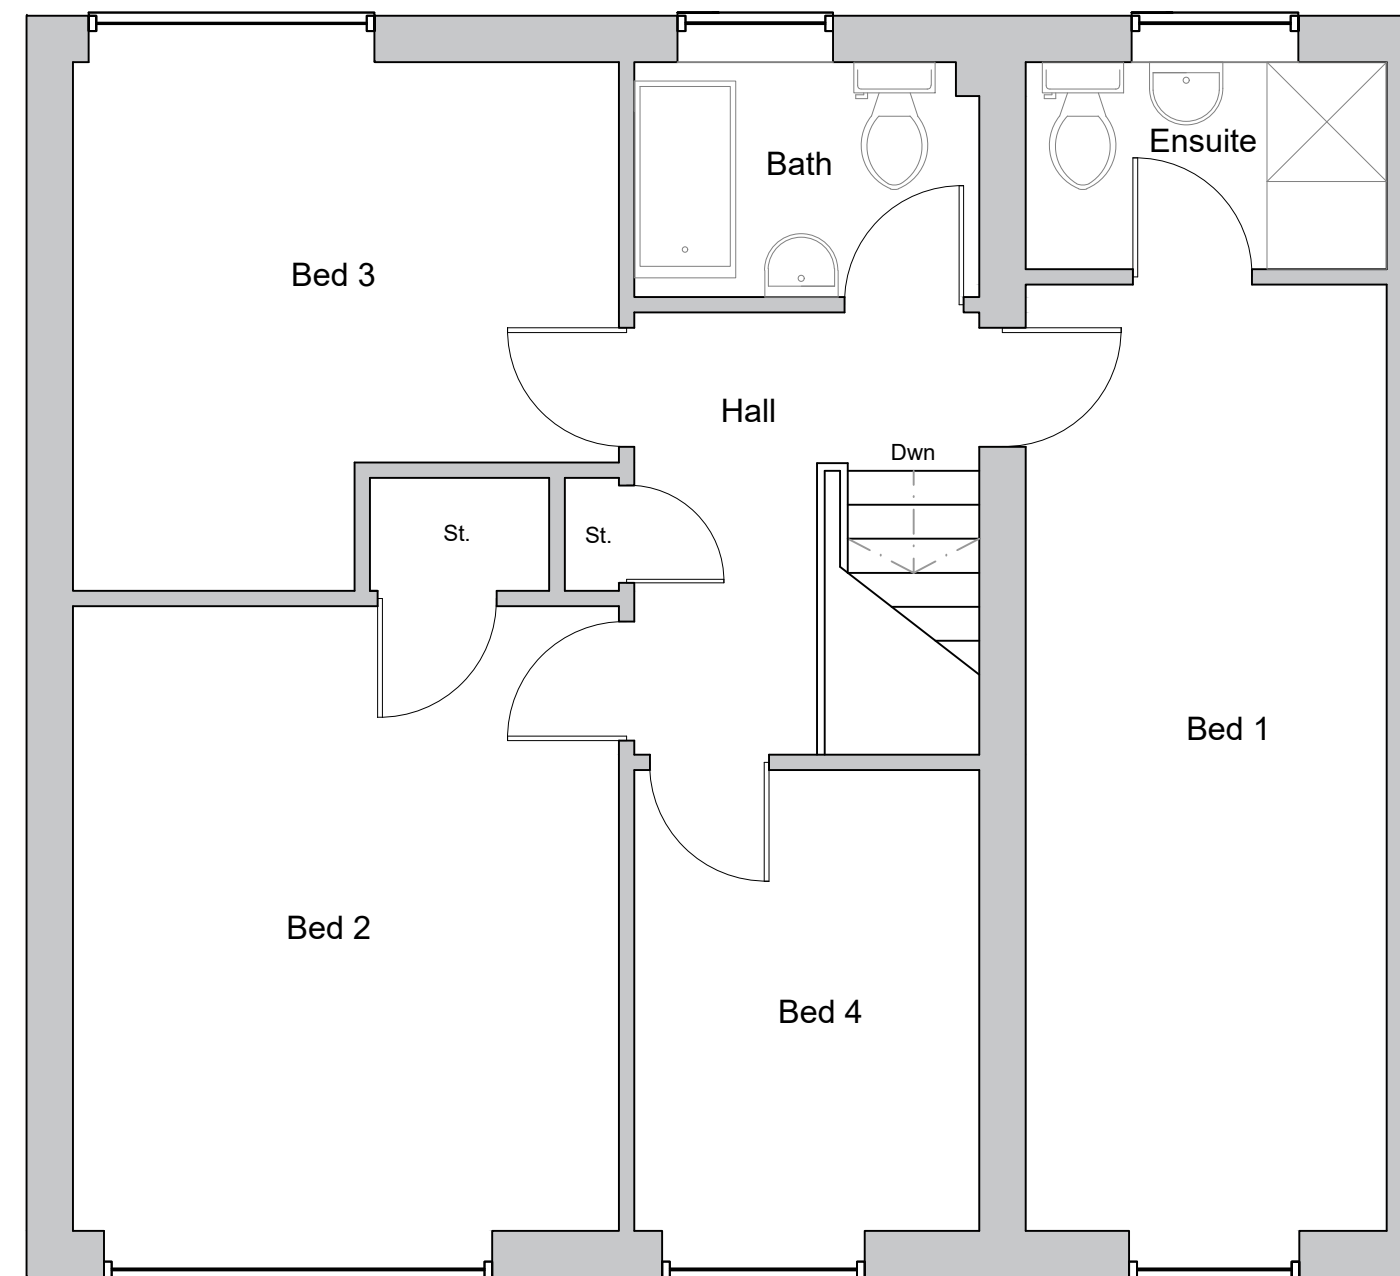


Proposed First Floor Plan
Scale - 1:50@A1



Proposed Front Elevation
Scale - 1:50@A1

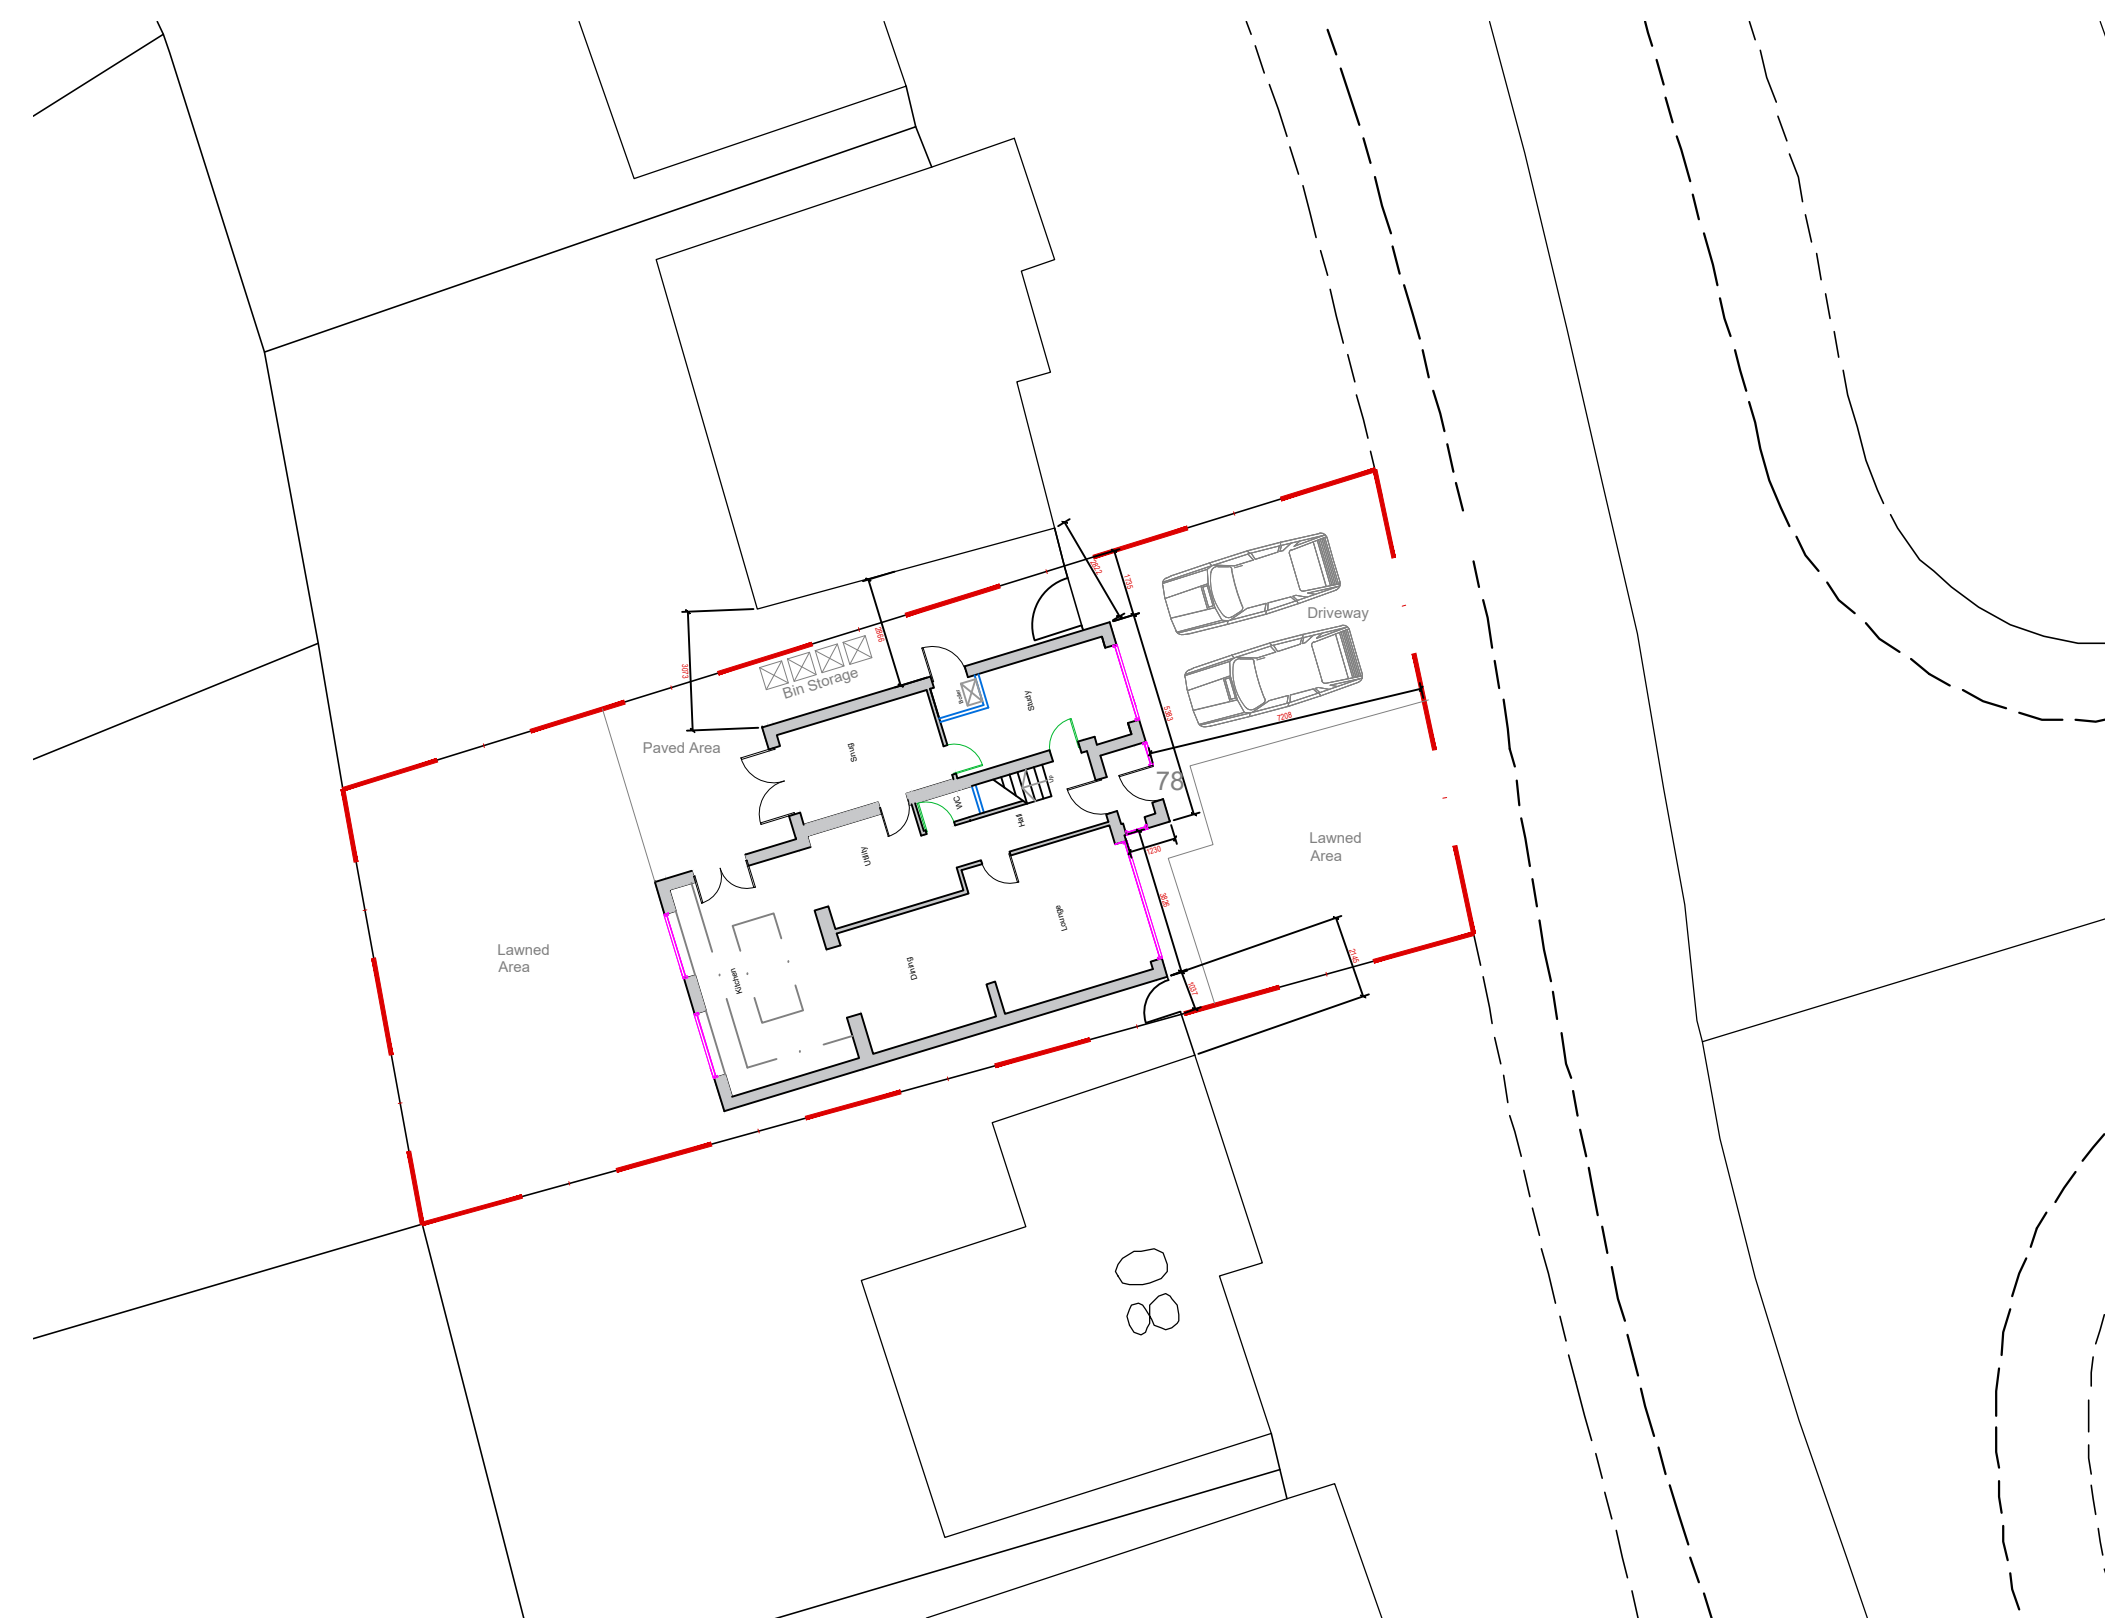

Proposed Site Plan
Scale - 1:1200@A1

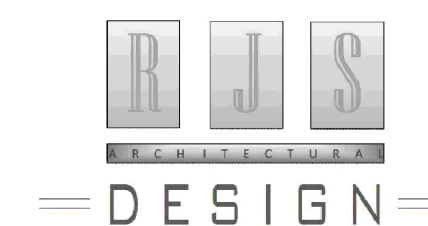

Date:	Revision:	Dr:
Client:		
Drawing Issue:		
PLANNING		
Project:		
78 TRIMMINGHAM DRIVE		
BURY		
Drawing Title:		
PROPOSED_GROUND_&_FIRST		
FLOOR_PLANS		
Scale:	Drawing No:	
Author:	RJS001_PL_001	
Revision:	Drawn:	Authorised by:
1	RJS	RJS
		Date:
		OCT 2022