



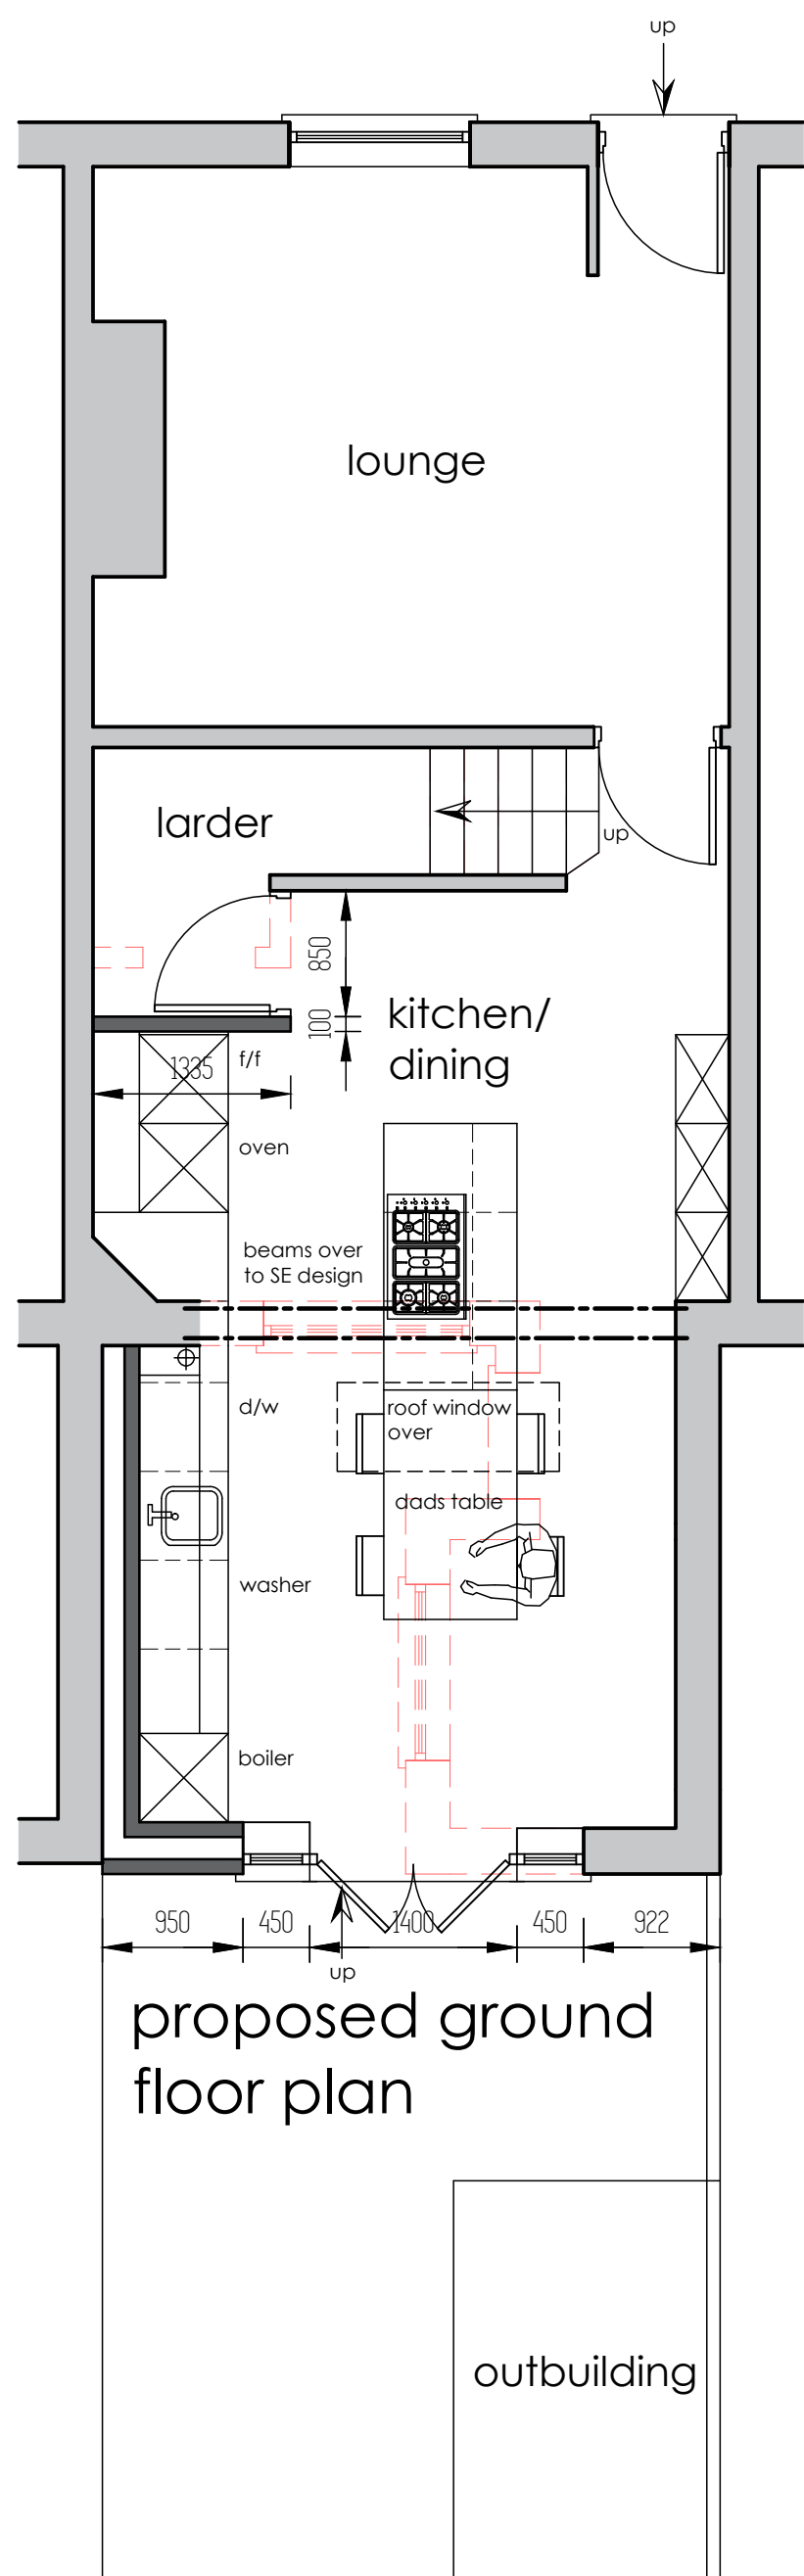


proposed ground floor plan

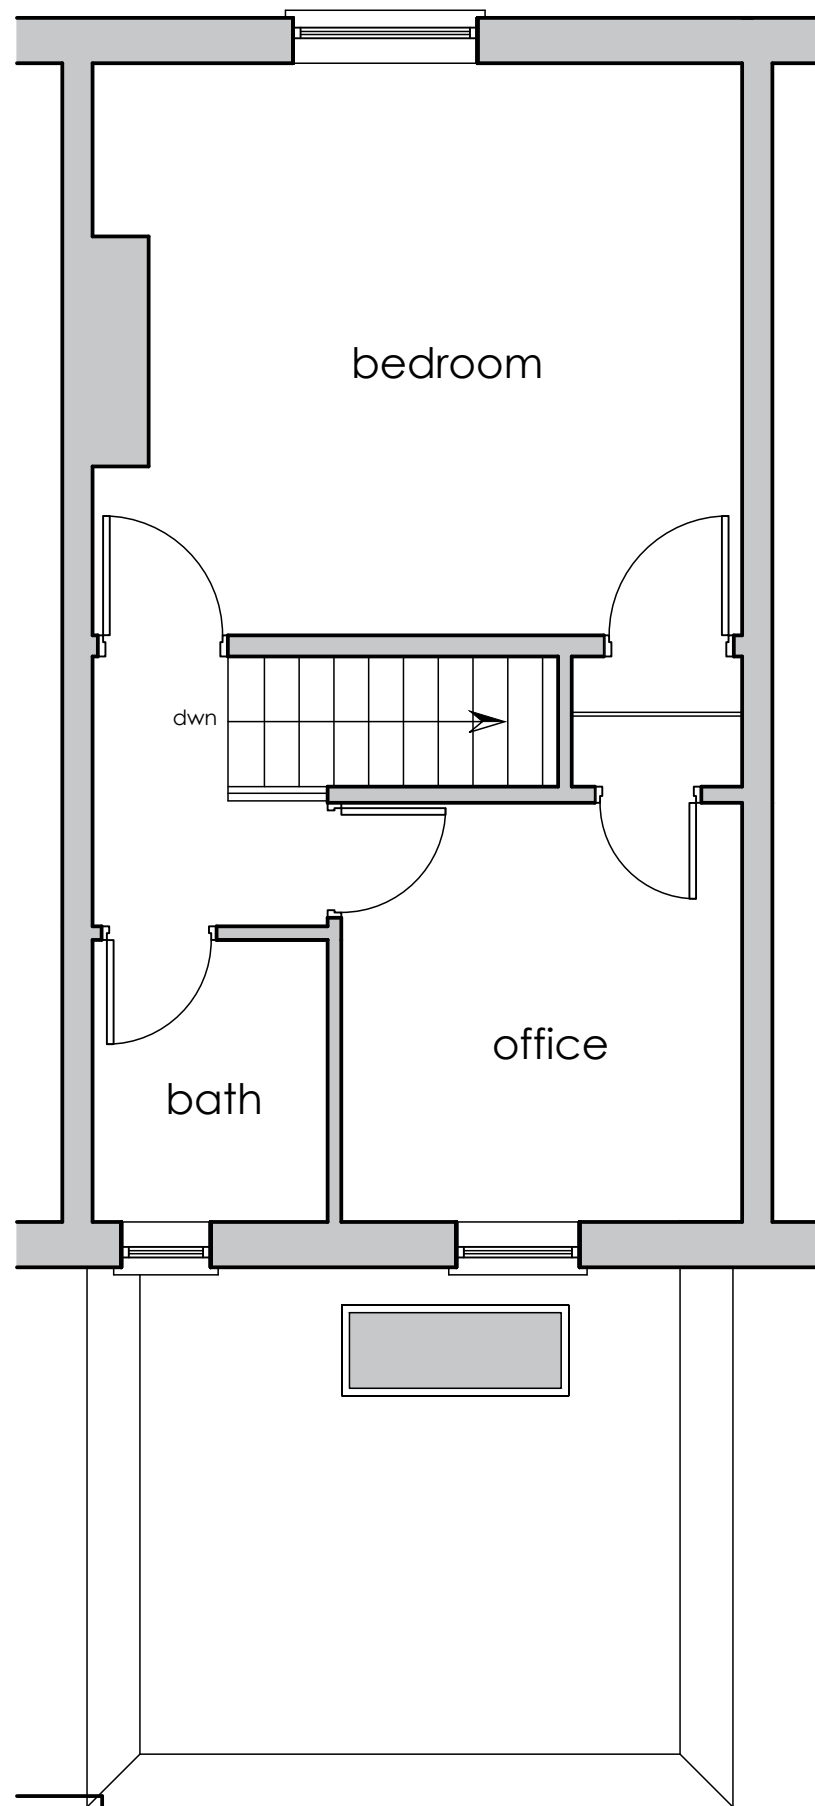


proposed first floor plan



proposed rear elevation

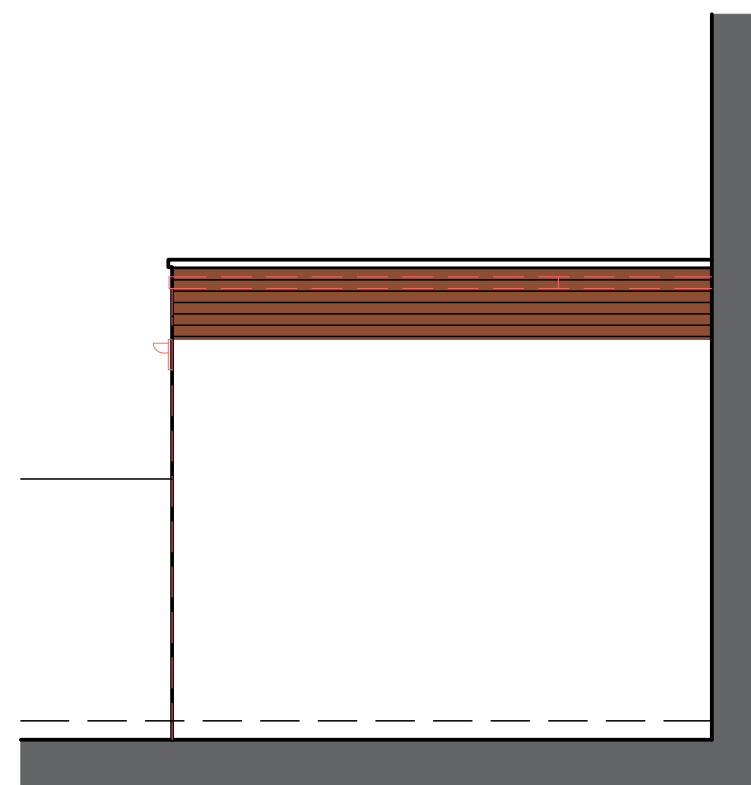


proposed side elevation

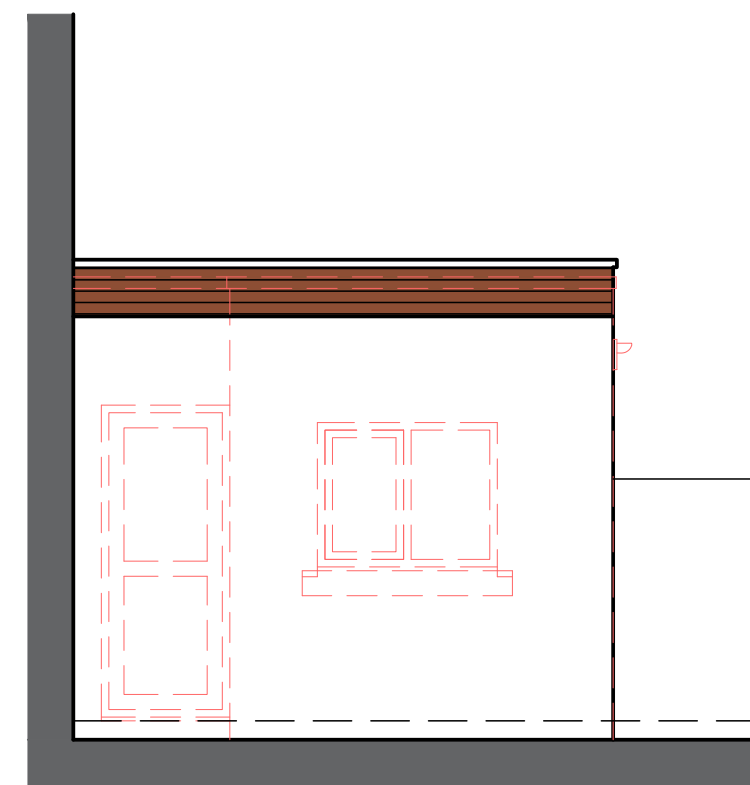

proposed side elevation



key

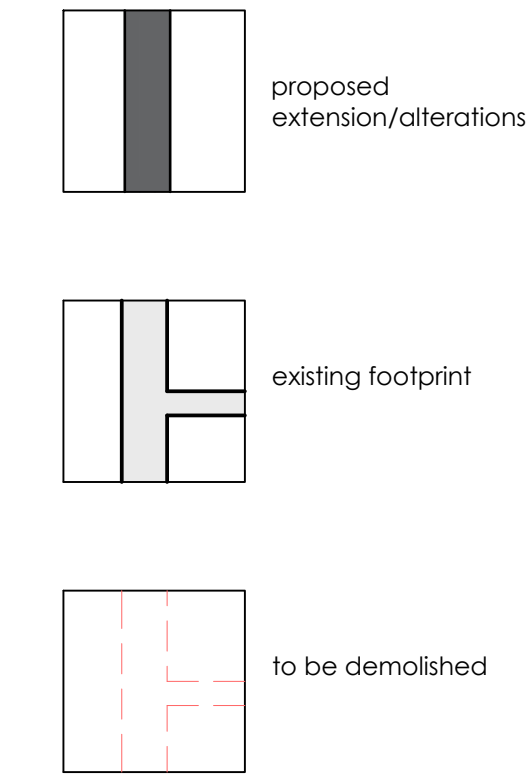

notes

this drawing is the copyright of 35 the studio limited and not to be copied or used without prior consent.

it is agreed this drawing will be checked and verified by you prior to work commencing on site. we shall not be liable for any defects in this drawing unless prior to work commencing this drawing and all its dimensions have been checked and verified.

all workmanship and materials shall comply with current Building Regulations, and British Standards. all materials shall be fixed, applied or mixed in accordance with manufacturers' instructions or specifications. any discrepancy shall be immediately reported and resolved prior to work commencing. the contractor shall take into account everything necessary for the proper execution of the works.

client
dan ray

project
15 west road,
prestwich,
m25 3fb

drawing title
proposed plans + elevations

drawing no. rev.
ray/02

drawn by scale date
a.k. 1:50@A1 may' 23

35 the studio limited
cartreff,
wigan lane,
chorley, pr7 4by

t: 07702 185 467
e: info@35thestudio.co.uk
w: www.35thestudio.co.uk