


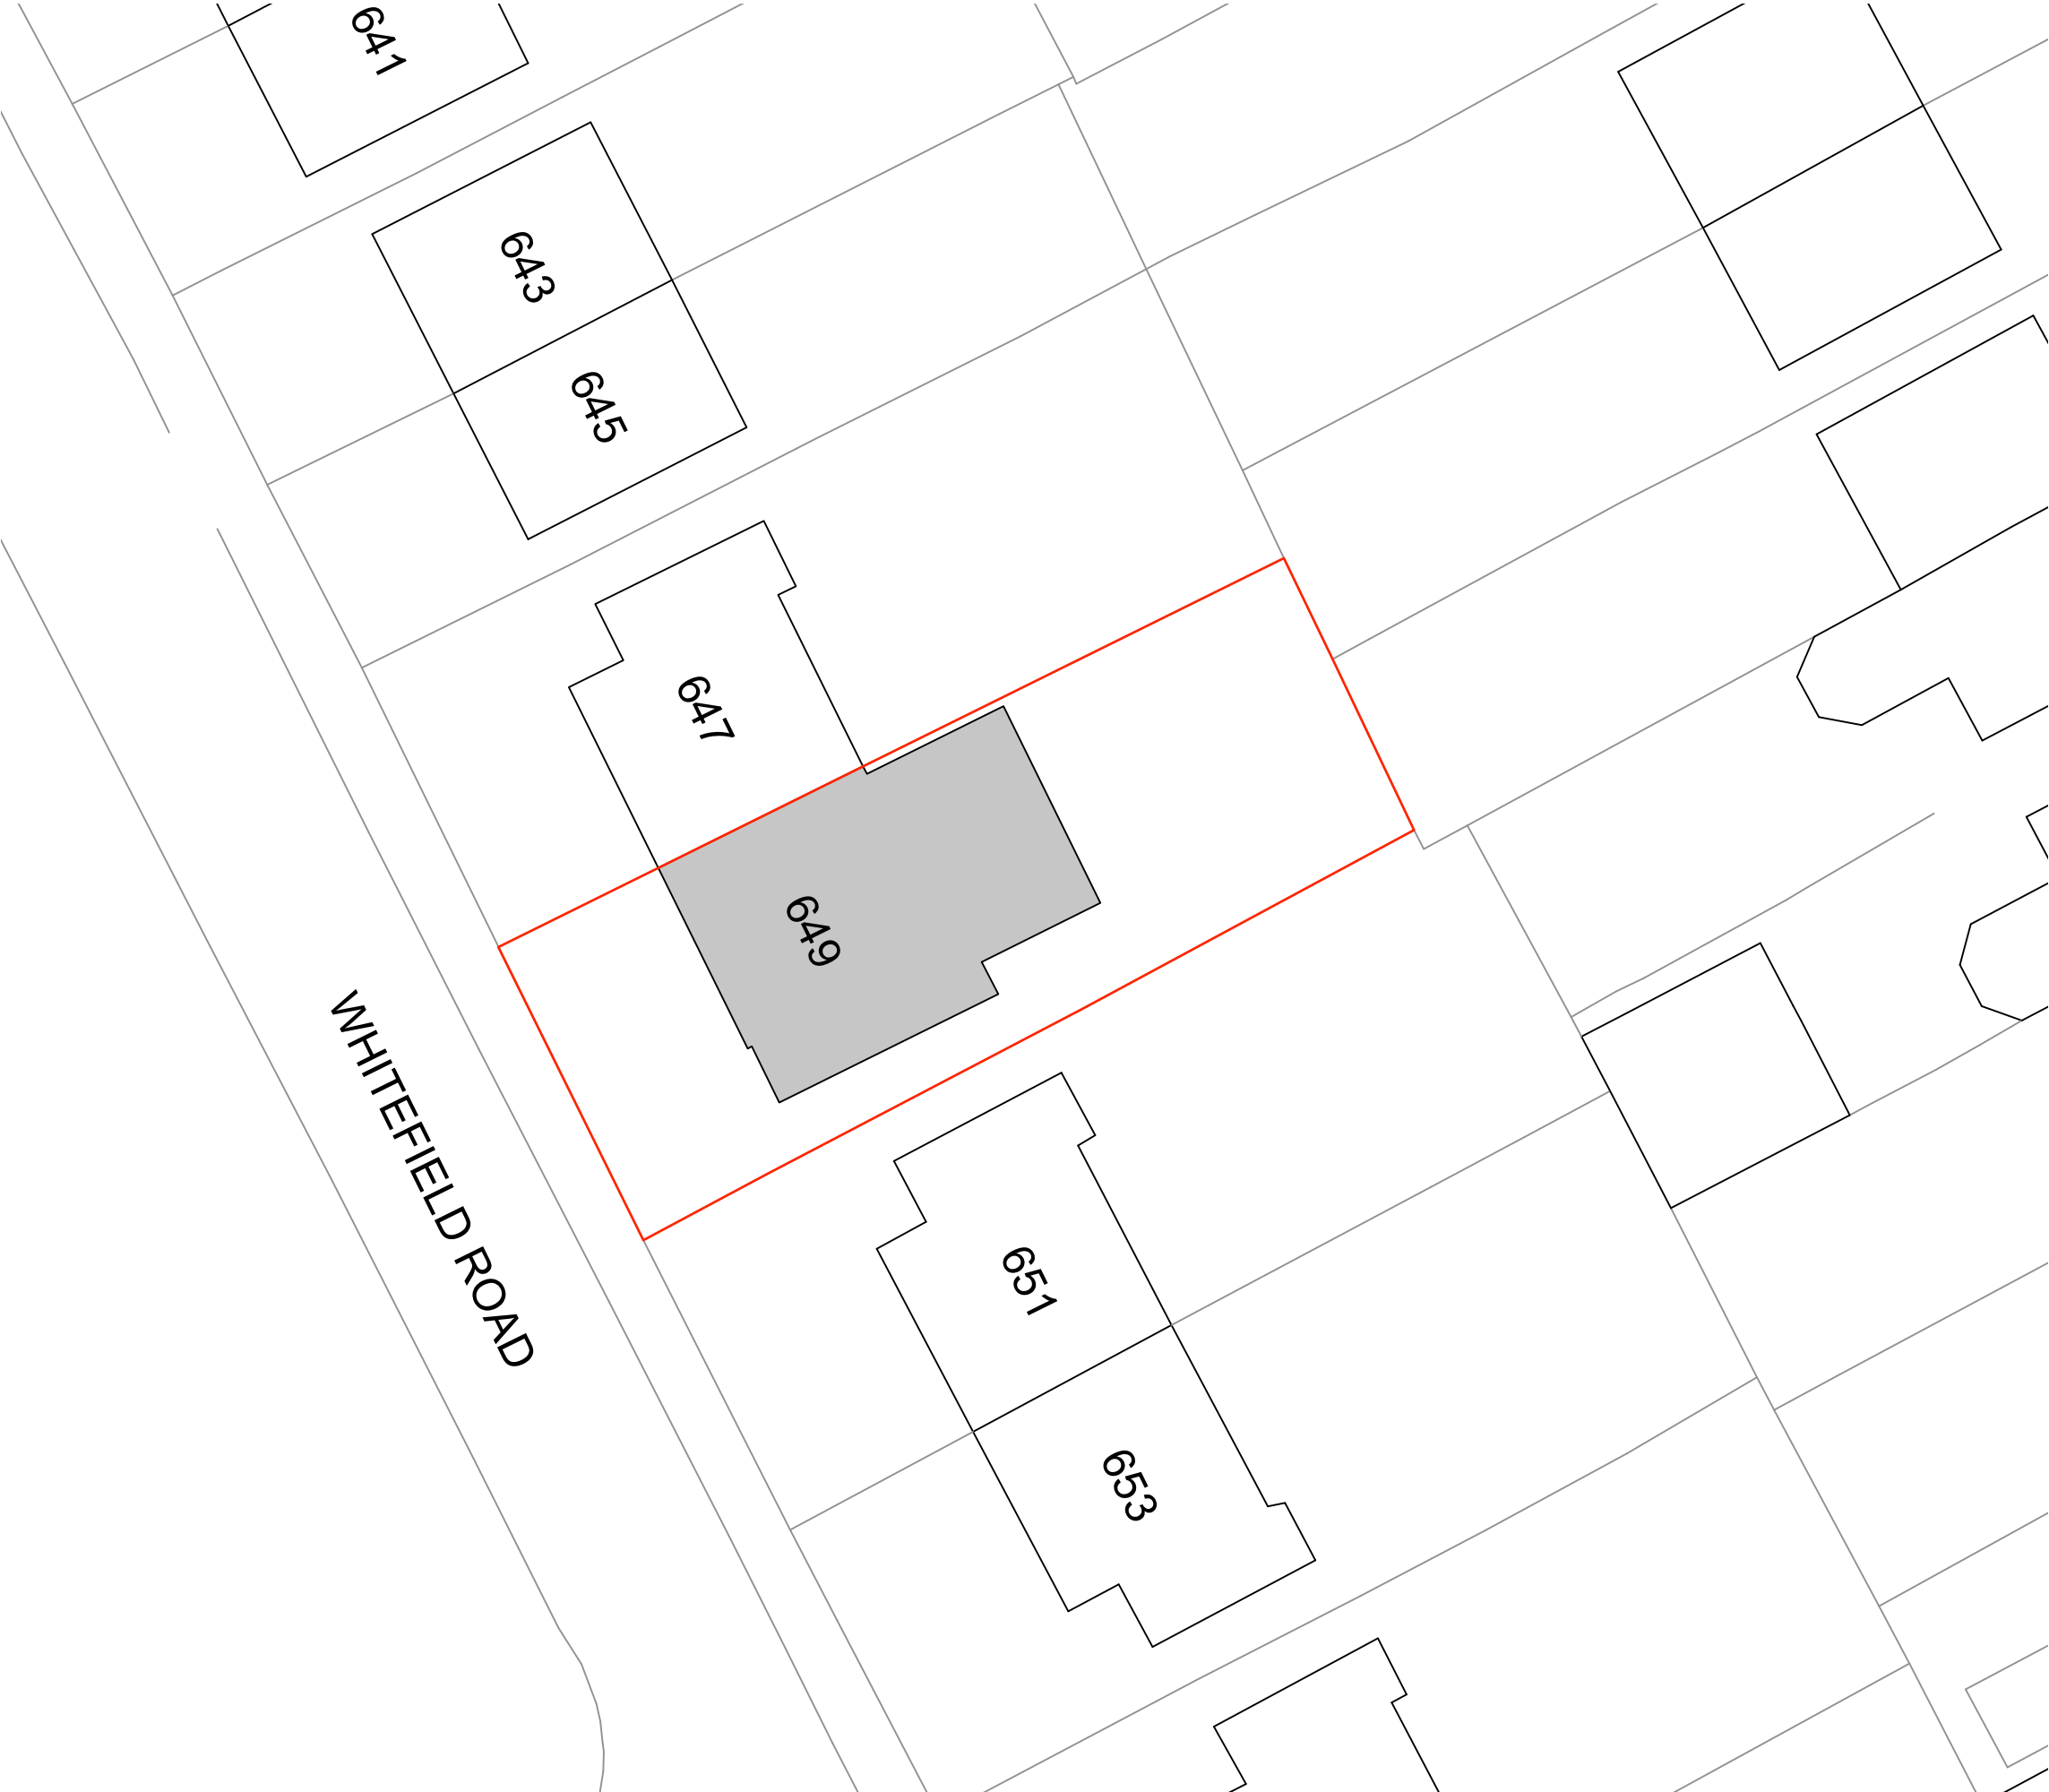


NO DIMENSIONS ARE TO BESCALED FROM THIS DRAWING.
ALL DIMENSIONS AND SIZES TO BE CHECKED ON SITE.
NORTH POINTS SHOWN ARE INDICATIVE

SITE SPECIFIC HAZARDS

IN ACCORDANCE WITH THE REQUIREMENTS OF THE CDM
REGULATIONS 2015 THE FOLLOWING SIGNIFICANT
RESIDUAL HAZARDS HAVE NOT BEEN DESIGNED OUT OF
THIS PROJECT AND MUST BE TAKEN INTO CONSIDERATION
BY CONTRACTORS PLANNING TO UNDERTAKE THEWORKS
SHOWN ON THIS DRAWING

SCALE 1:200

 

KEY:

— ASSUMED SITE BOUNDARY

Note:
Drawing based on site
measurements and subject to detail
building survey by surveyor

REV.	DATE	NOTES	INIT.
------	------	-------	-------

CLIENT/PROJECT

MRS MAHBOUBEH EBRAHIMI
649 WHITEFIELD ROAD, BURY

DRAWING TITLE

PROPOSED SITE PLAN

STATUS
PLANNING

DATE MARCH '22	DRAWN BY AAS	SCALE @ A3 1:200
PROJECT NUMBER	TYPE & NUMBER	REVISION LETTER

DRAWING NO.

114 200 -