




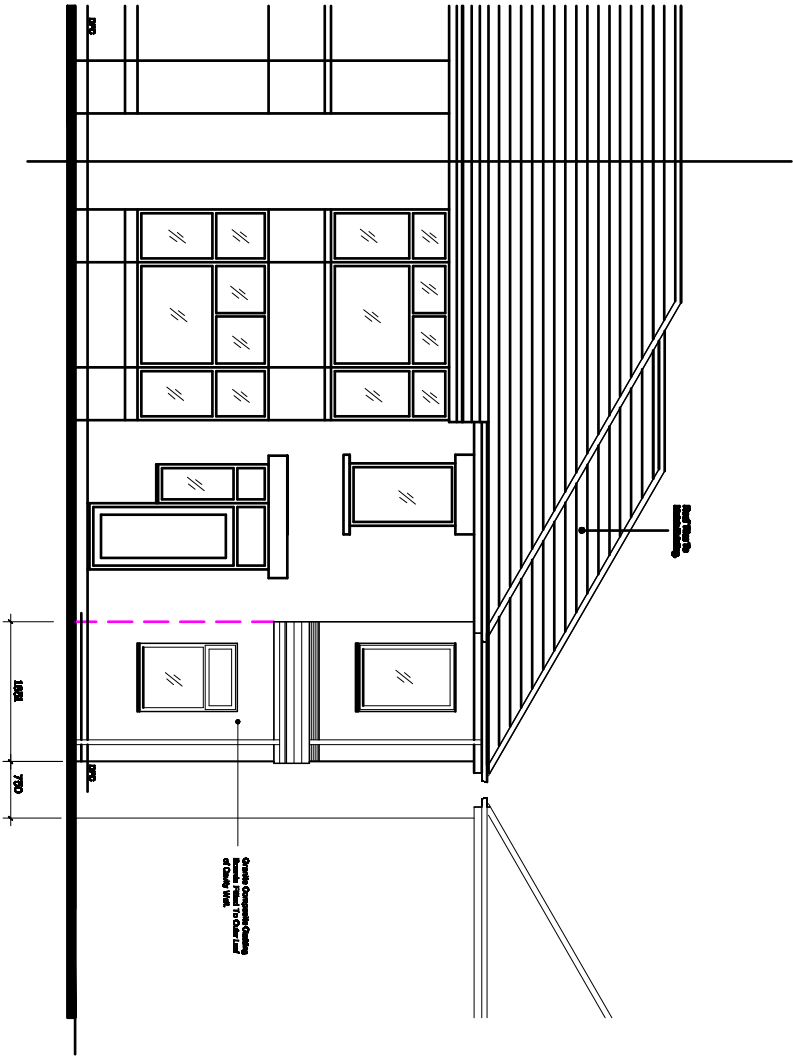


PROPOSED FRONT ELEVATION.

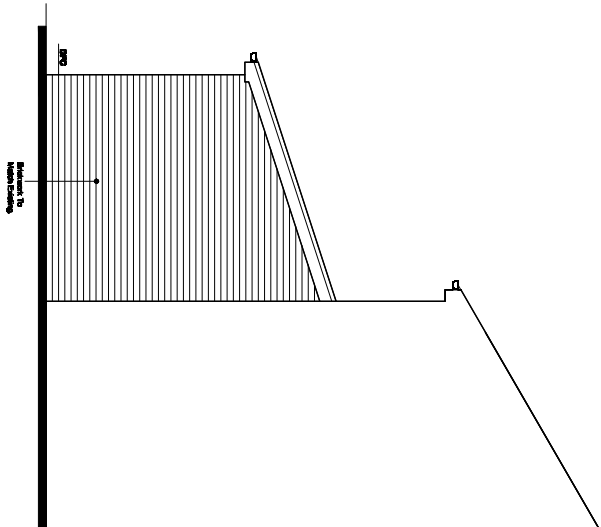

PROPOSED SIDE ELEVATION  
(Viewed from 495 Bolton Road).

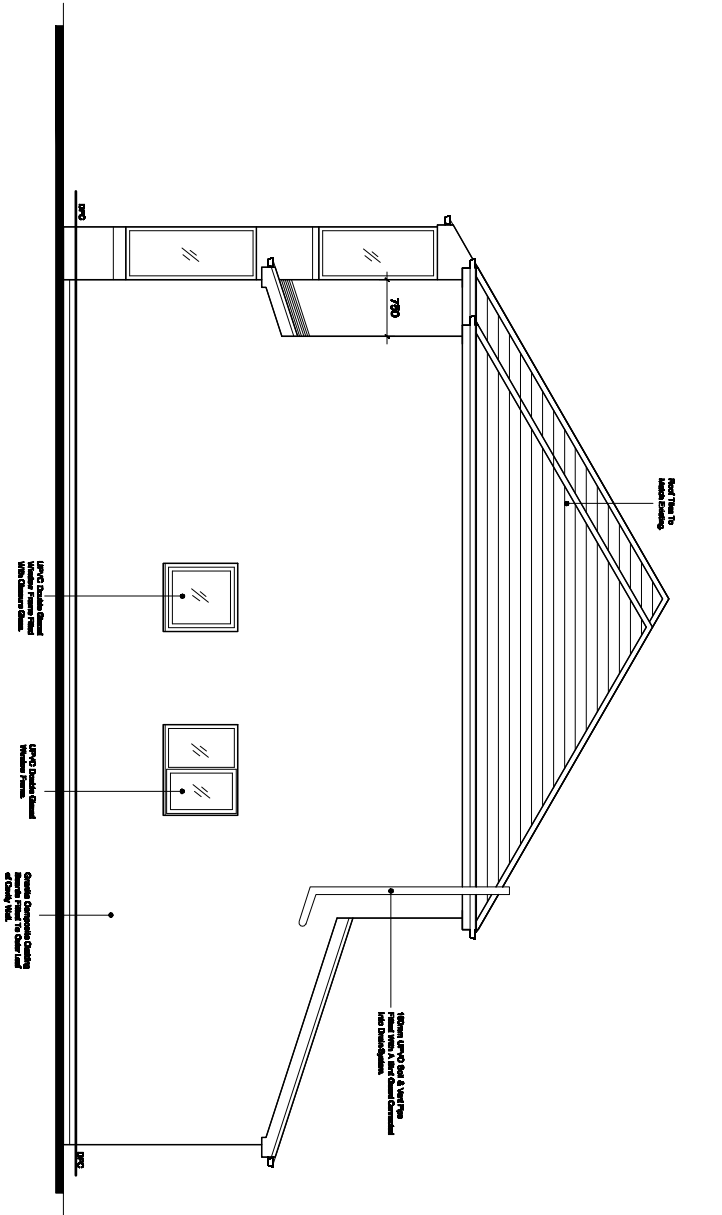

PROPOSED SIDE ELEVATION  
(Viewed from 499 Bolton Road).

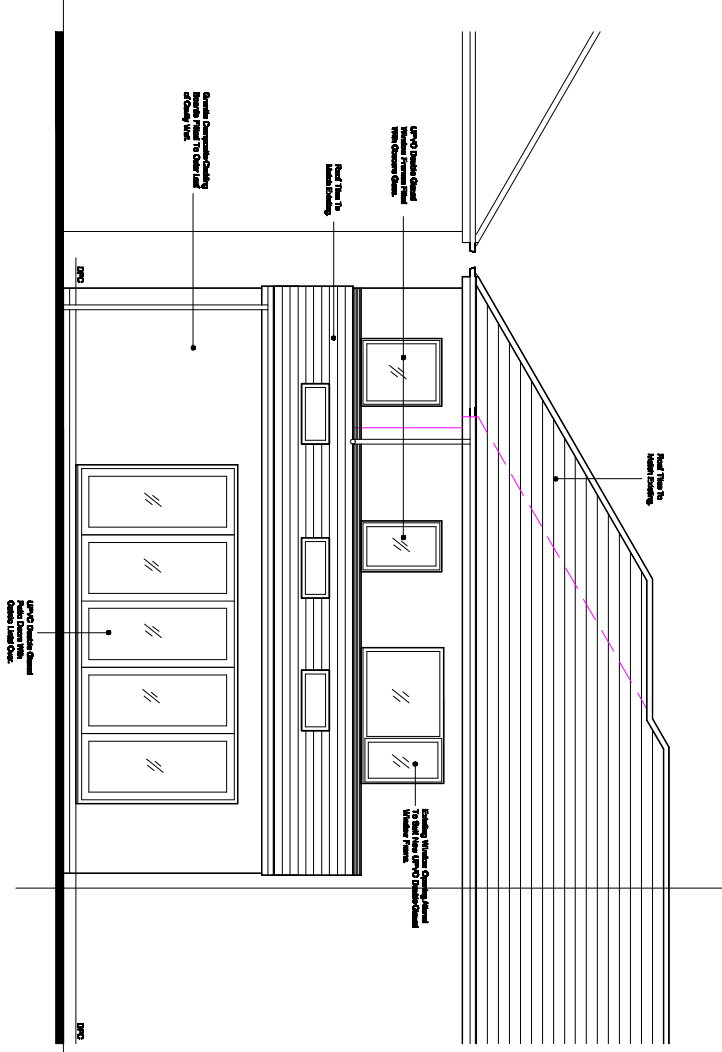

PROPOSED REAR ELEVATION.

Revision A - 750mm Set back At First Floor - 28th April 2025.

Title :  
PROPOSED TWO STOREY SIDE EXTENSION WITH  
SINGLE STOREY EXTENSIONS AT FRONT AND REAR.

Project :  
487, BOLTON ROAD,  
BLURY,  
BL9 2DU

MTC Designs  
Scale 1:100 @ A3  
Date: January 2025.

31 Eased Drive Bolton BL9 6TB  
T: 01204 418174 M: 0776655514  
Email: info@mtcdesigns.co.uk

Drawing No: P03A