



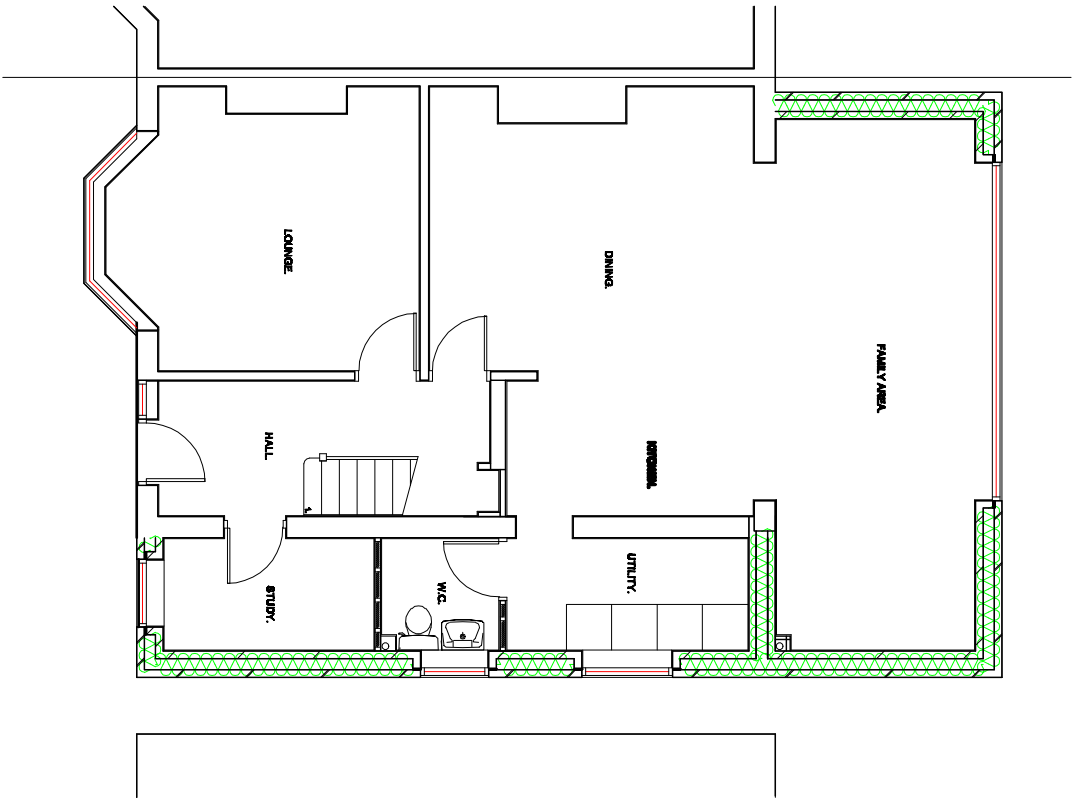

PROPOSED GROUND FLOOR PLAN.

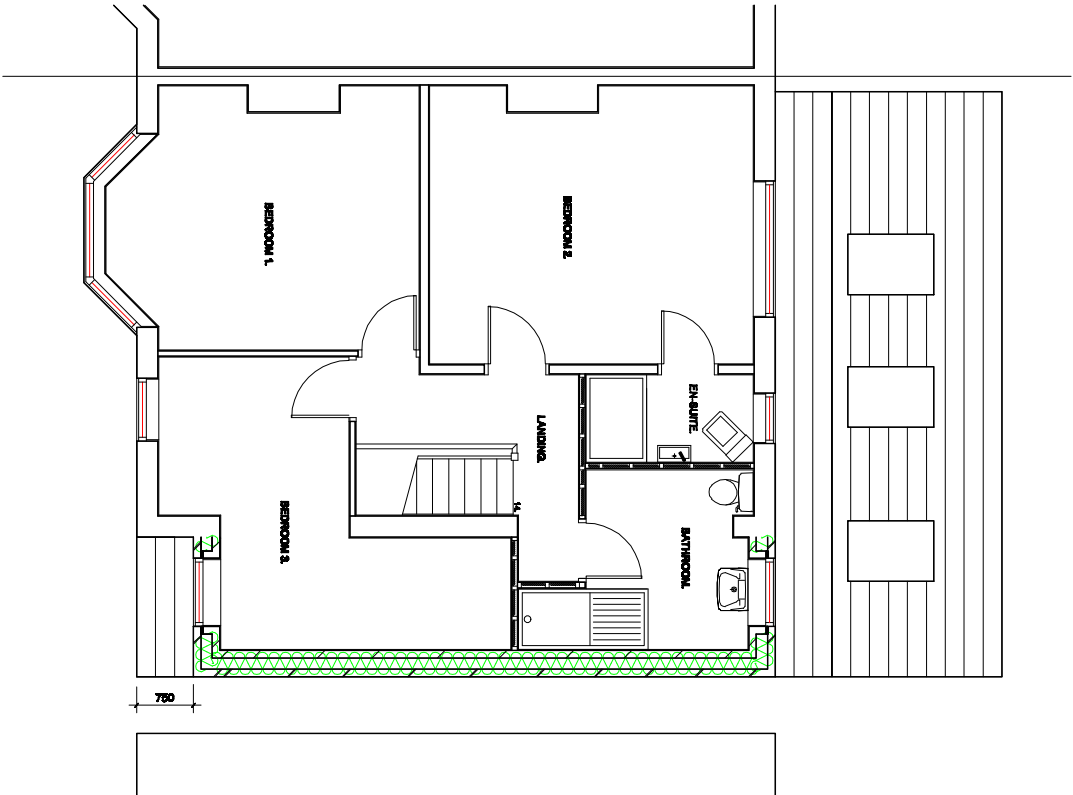

PROPOSED FIRST FLOOR PLAN.

Revision A - 750mm Set back At First Floor - 29th April 2025.	Title : PROPOSED TWO STOREY SIDE EXTENSION WITH SINGLE STOREY EXTENSIONS AT FRONT AND REAR.	Project : 487, BOLTON ROAD, BURY, BL9 2DU	MTC Designs Scale 1:100 @ A3 Date: January 2025. 31 Edward Drive Bolton BL2 6TB T: 07284 47874 W: 0778888914 Email: info@mtcdesigns.co.uk Drawing No: P04A
---	---	--	--